


Appendix D Site Access Drawings

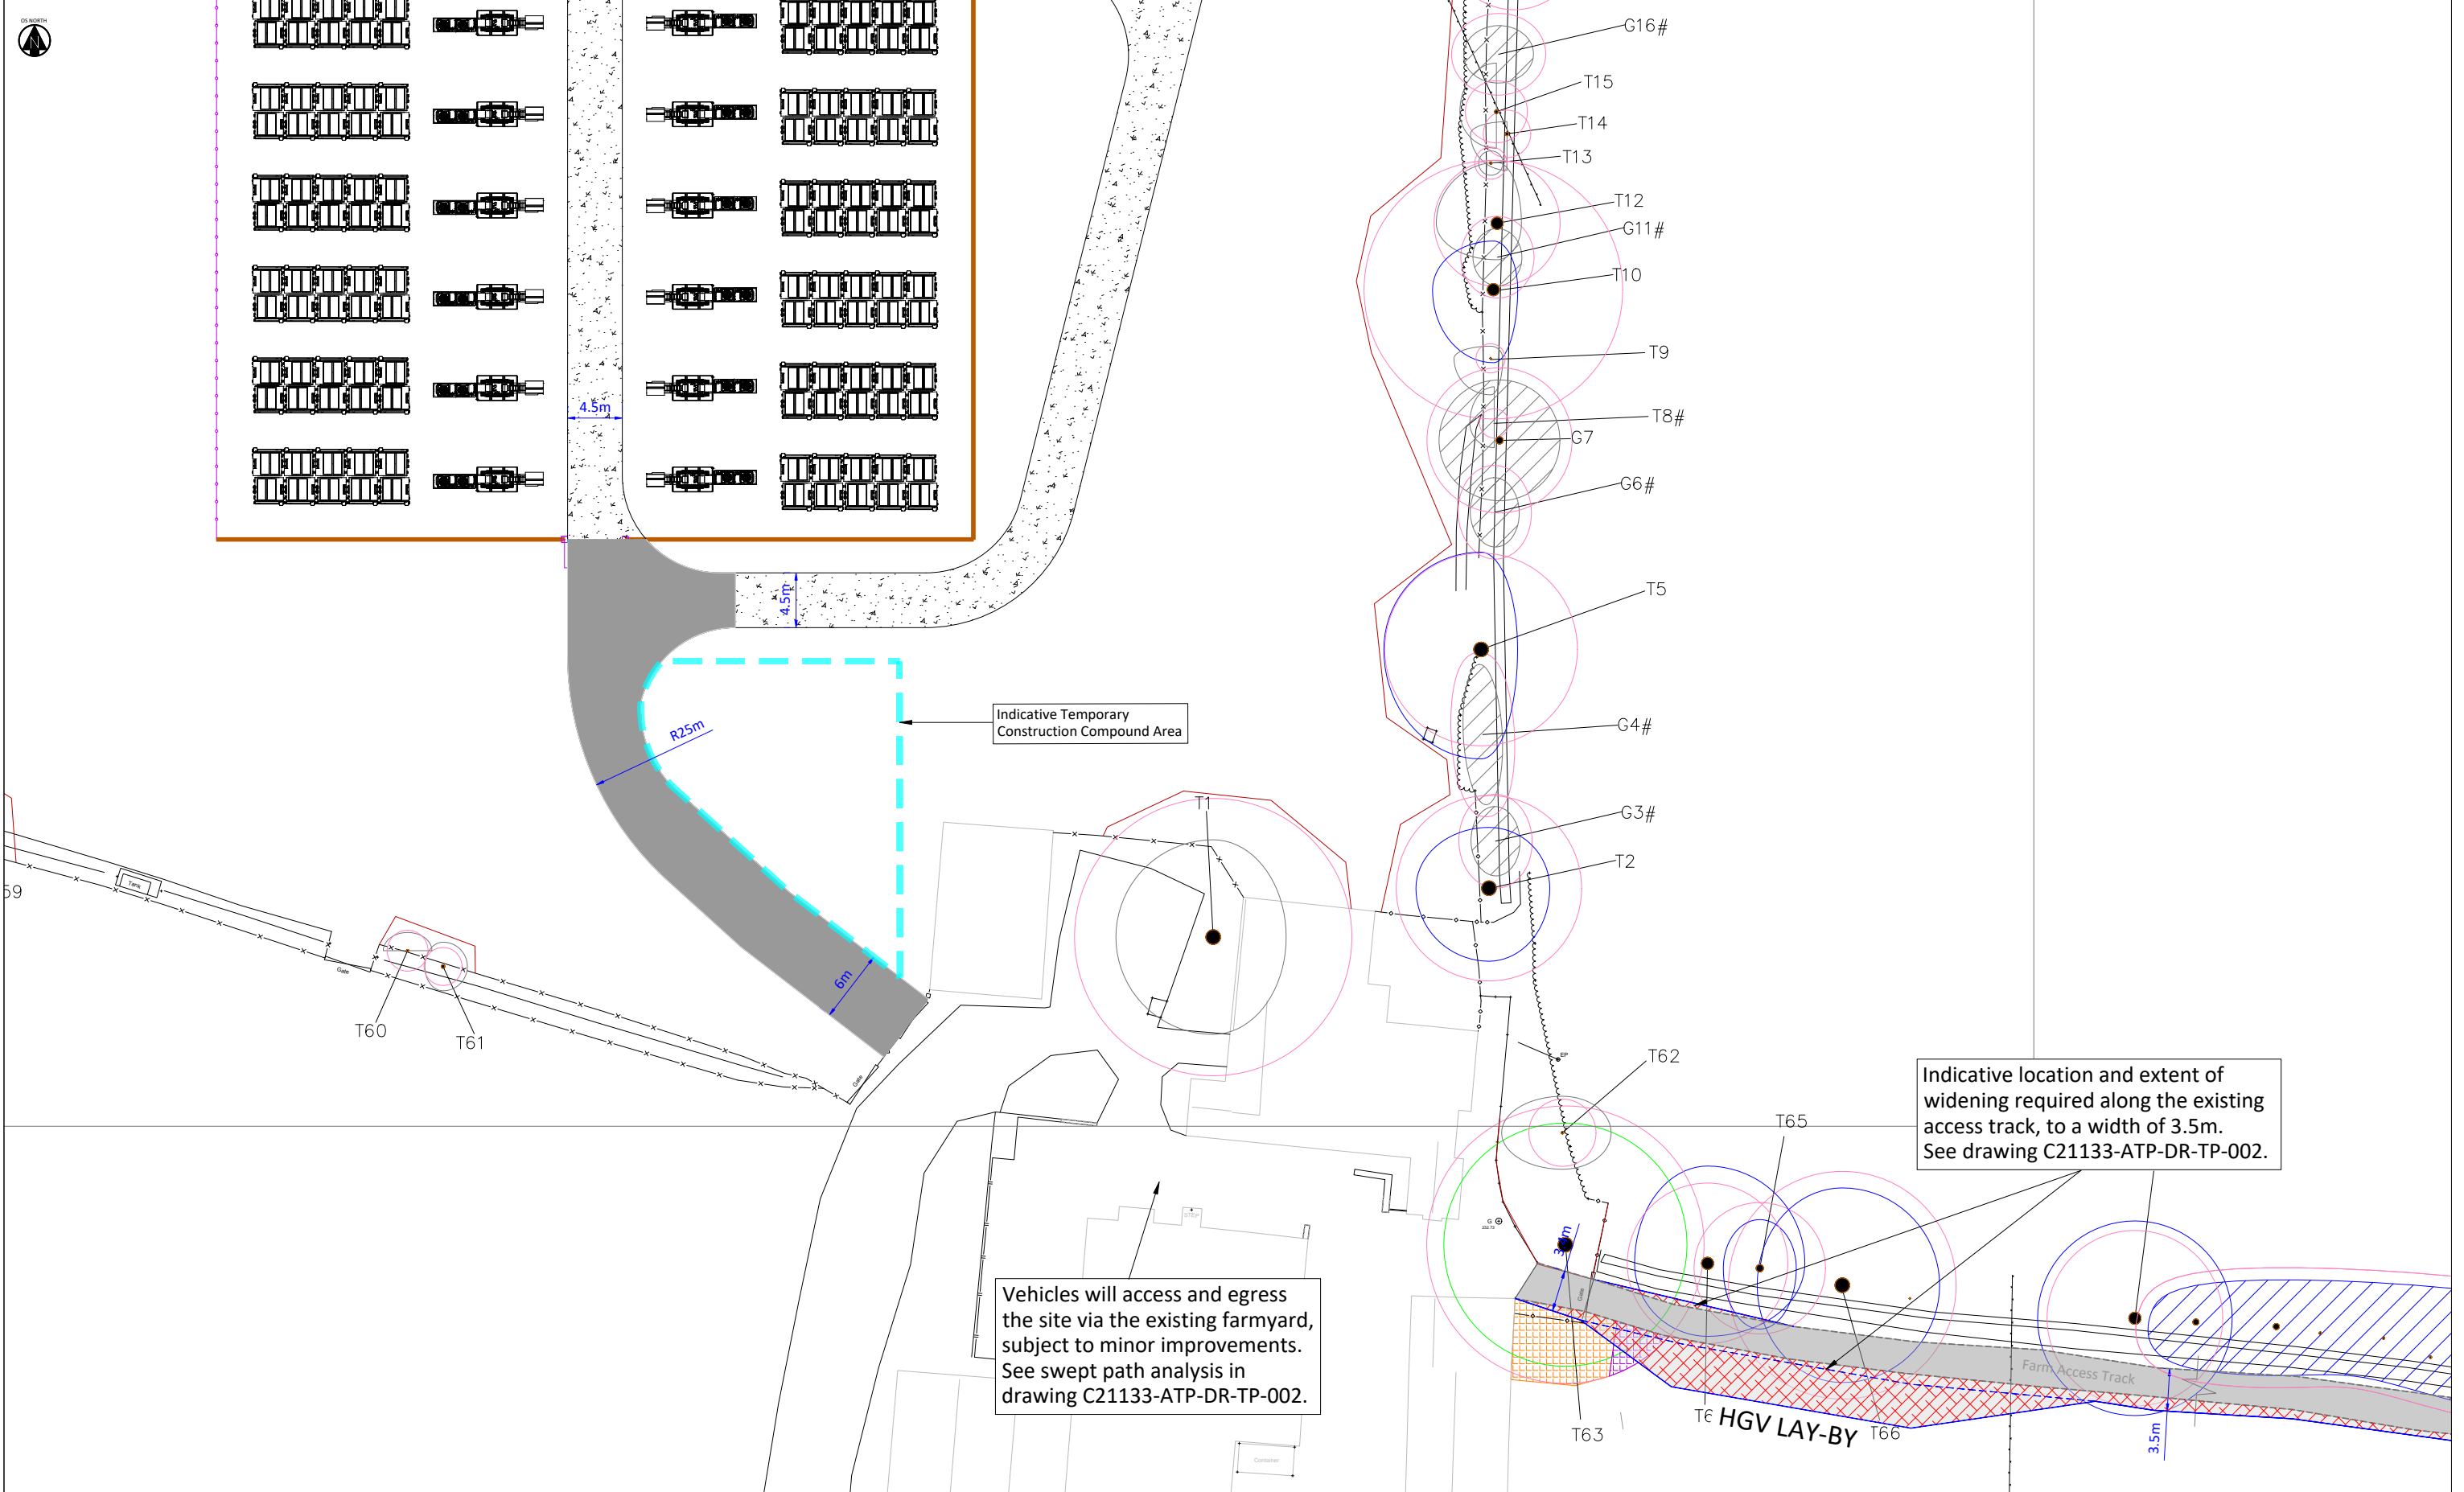

SCALE		NOTES		NOTES (CONTINUED)		REVISIONS (CONTINUED)		REVISIONS		Apex TRANSPORT PLANNING		11-13 PENHILL ROAD CARDIFF CF11 9PQ t: 02920 619 361 e: cardiff@apextp.co.uk		101 VICTORIA STREET BRISTOL BS1 6PU t: 0117 427 0414 e: bristol@apextp.co.uk		TITLE PROPOSED NEW SITE ACCESS AND ACCESS TRACKS	
0m 10m 20m SCALE BAR (1:500)		1. General Arrangement drawing suitable for planning purposes only. This drawing is not suitable for construction. 2. The content of this drawing will be subject to detailed design considerations such as ground conditions, drainage and signage. 3. Drawing is based on topographical survey information provided by Parish Land Surveys Ltd and OS mapping data. Ordnance Survey, (c) Crown Copyright 2021. All rights reserved (Licence number 100022432). 4. Please do not scale from this drawing.						P04 23/11/23 Final GP DC P03 27/04/23 Final GP DC P02 10/03/22 Final GP DC P01 17/01/22 First Issue. GP DC Rev Date Description By App		CLIENT NEWFIELDS FARM BESS LTD		PROJECT NEWFIELDS FARM BESS DEVELOPMENT		PROJECT NO. C21-133		SCALE @ A3 SEE DRAWING	
														STATUS DESCRIPTION INFORMATION		STATUS S2	
														DRAWING NO. C21133-ATP-DR-TP-001			