



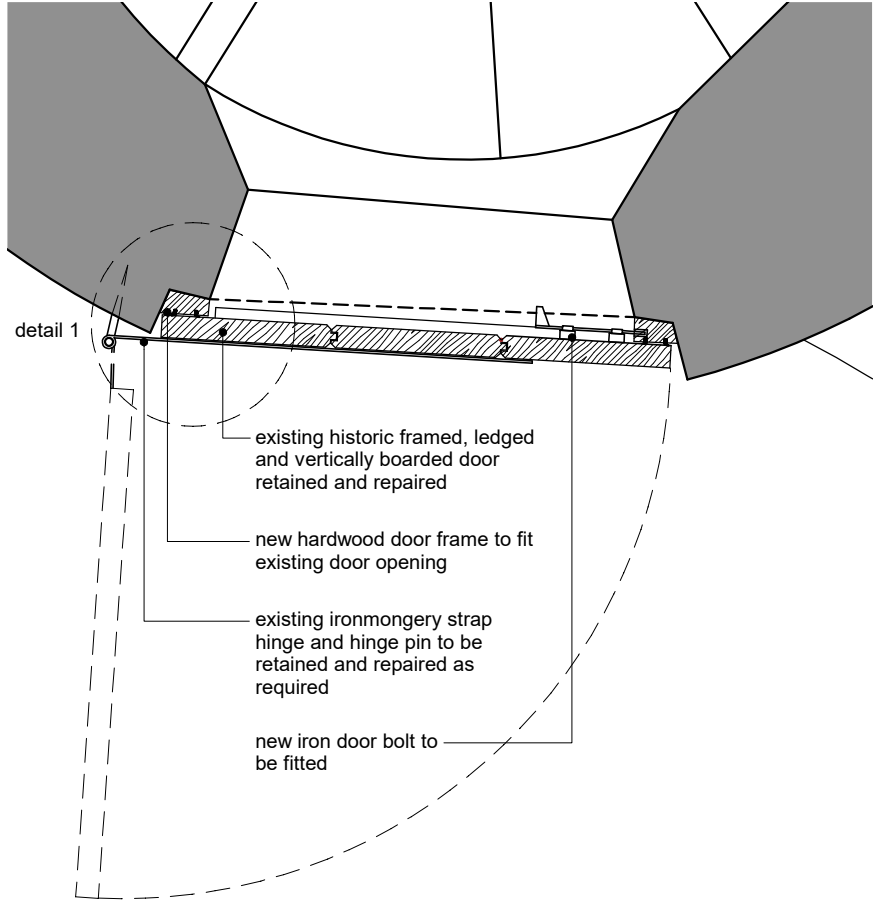

door D3 new frame detail
1:10

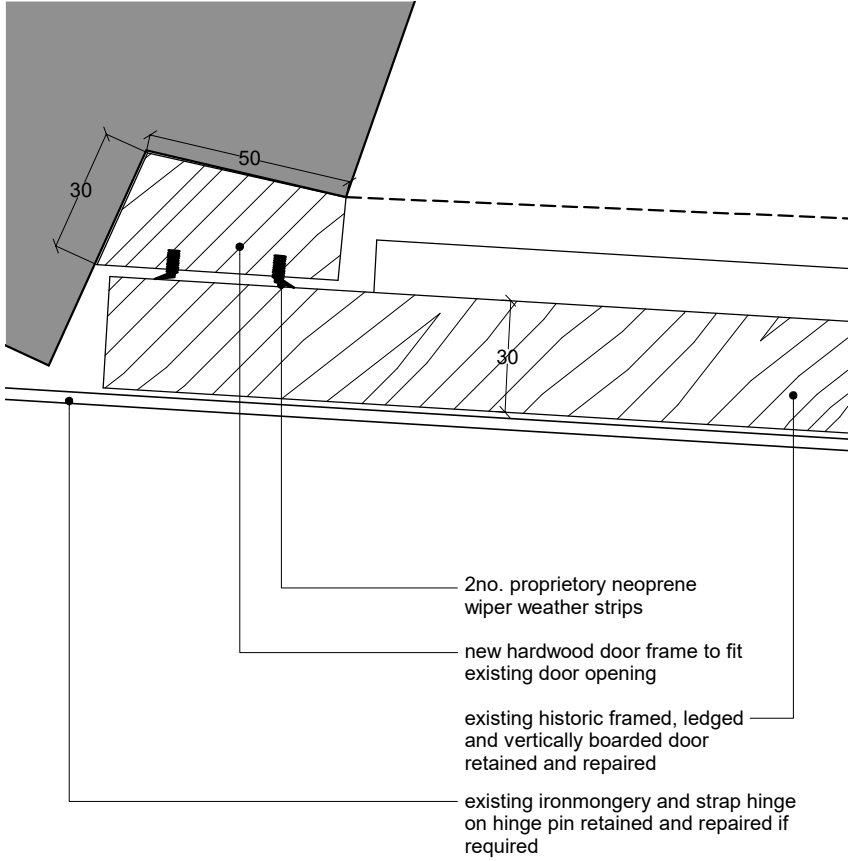

detail 1
1:2



Clerk Bank House
Clerk Bank
LEEK
Staffordshire
ST13 5HE
t : 01538 373477
f : 01538 386503
e : info@ctdarchitects.co.uk
w : www.ctdarchitects.co.uk

ctd architects © 2024
• This drawing is copyright.
• All dimensions to be checked on site before proceeding.
• Contractor must notify the architect of any discrepancies before proceeding.
• Contractor to check/adjust dimensions of new work to suit existing conditions. Do not assume existing structure or details are plumb, square or level.
• All drawings to be read in conjunction with all other consultants drawings and specs.

Rev	Date	Drawn	Description
-	-	-	-
Client			
Mr. W. Scott-Moncrieff			
Project			
Folly Tower Basford Green Road, Cheddleton, Staffordshire, ST13 7ER			
Title			
Door D3 Detail 'as proposed'			
Scale 1:10/2 Size A3 Drawn CgH Chk'd KL Date 14/10/24			
Status PLANNING / L B C			
Job No. 2438 Drawing No. AL12 Rev. -			