


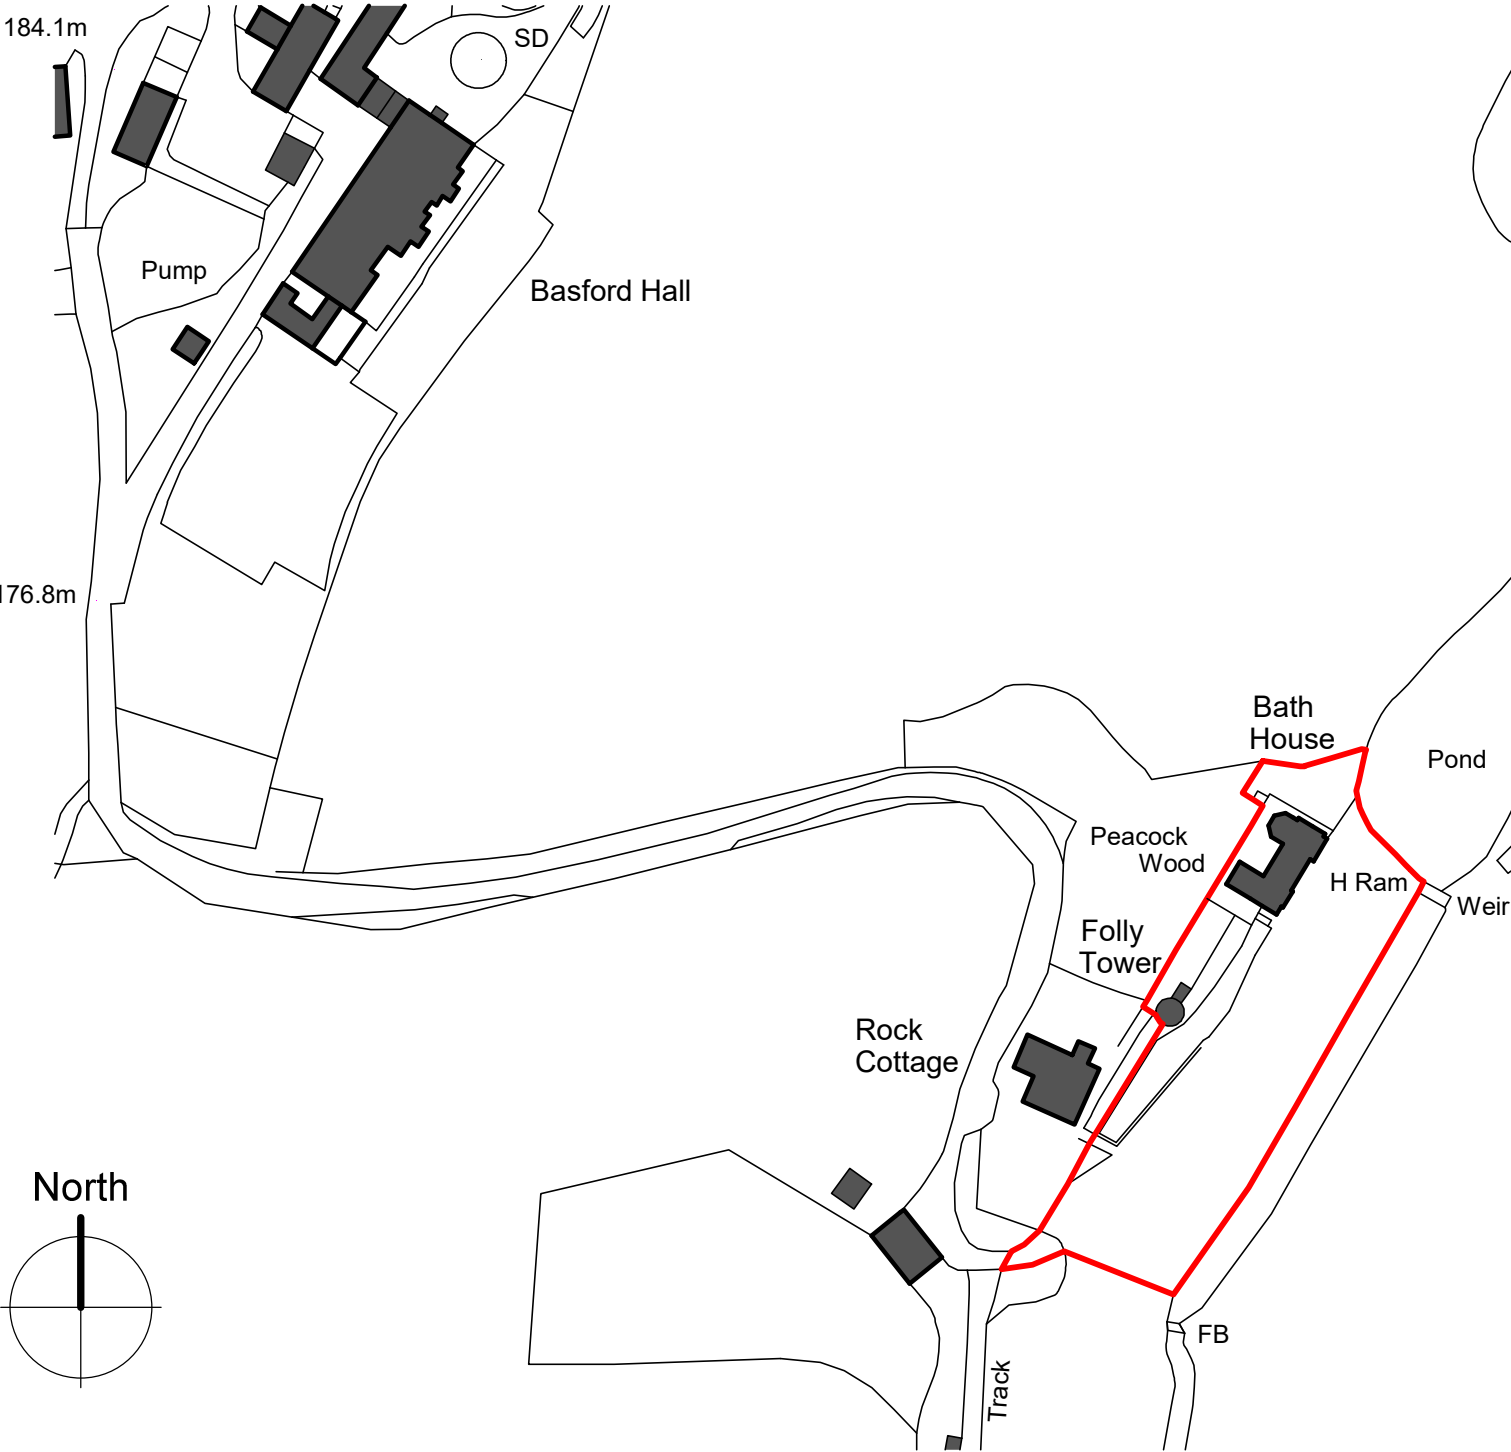

Ordnance Survey, (c) Crown Copyright 2024. All rights reserved. Licence number 100022432



Rev	Date	Drawn	Description
-----	------	-------	-------------

ctdarchitects Client Mr. W. Scott-Moncrieff	Clerk Bank House Clerk Bank LEEK Staffordshire ST13 5HE t : 01538 373477 f : 01538 386503 e : info@ctdarchitects.co.uk w : www.ctdarchitects.co.uk		ctd architects © 2024 - This drawing is copyright. - All dimensions to be checked on site before proceeding. - Contractor must notify the architect of any discrepancies before proceeding. - Contractor to check/adjust dimensions of new work to suit existing conditions. Do not assume existing structure or details are plumb, square or level. - All drawings to be read in conjunction with all other consultants drawings and specs.	
	Project Folly Tower Basford Green Road, Cheddleton, Staffordshire, ST13 7ER		Scale 1:1250 Size A4 Drawn CgH Chk'd KL Date 14/10/24	
	Title Site Location Plan		Status PLANNING / LBC Job No. 2438 Drawing No. AL01 Rev. -	