


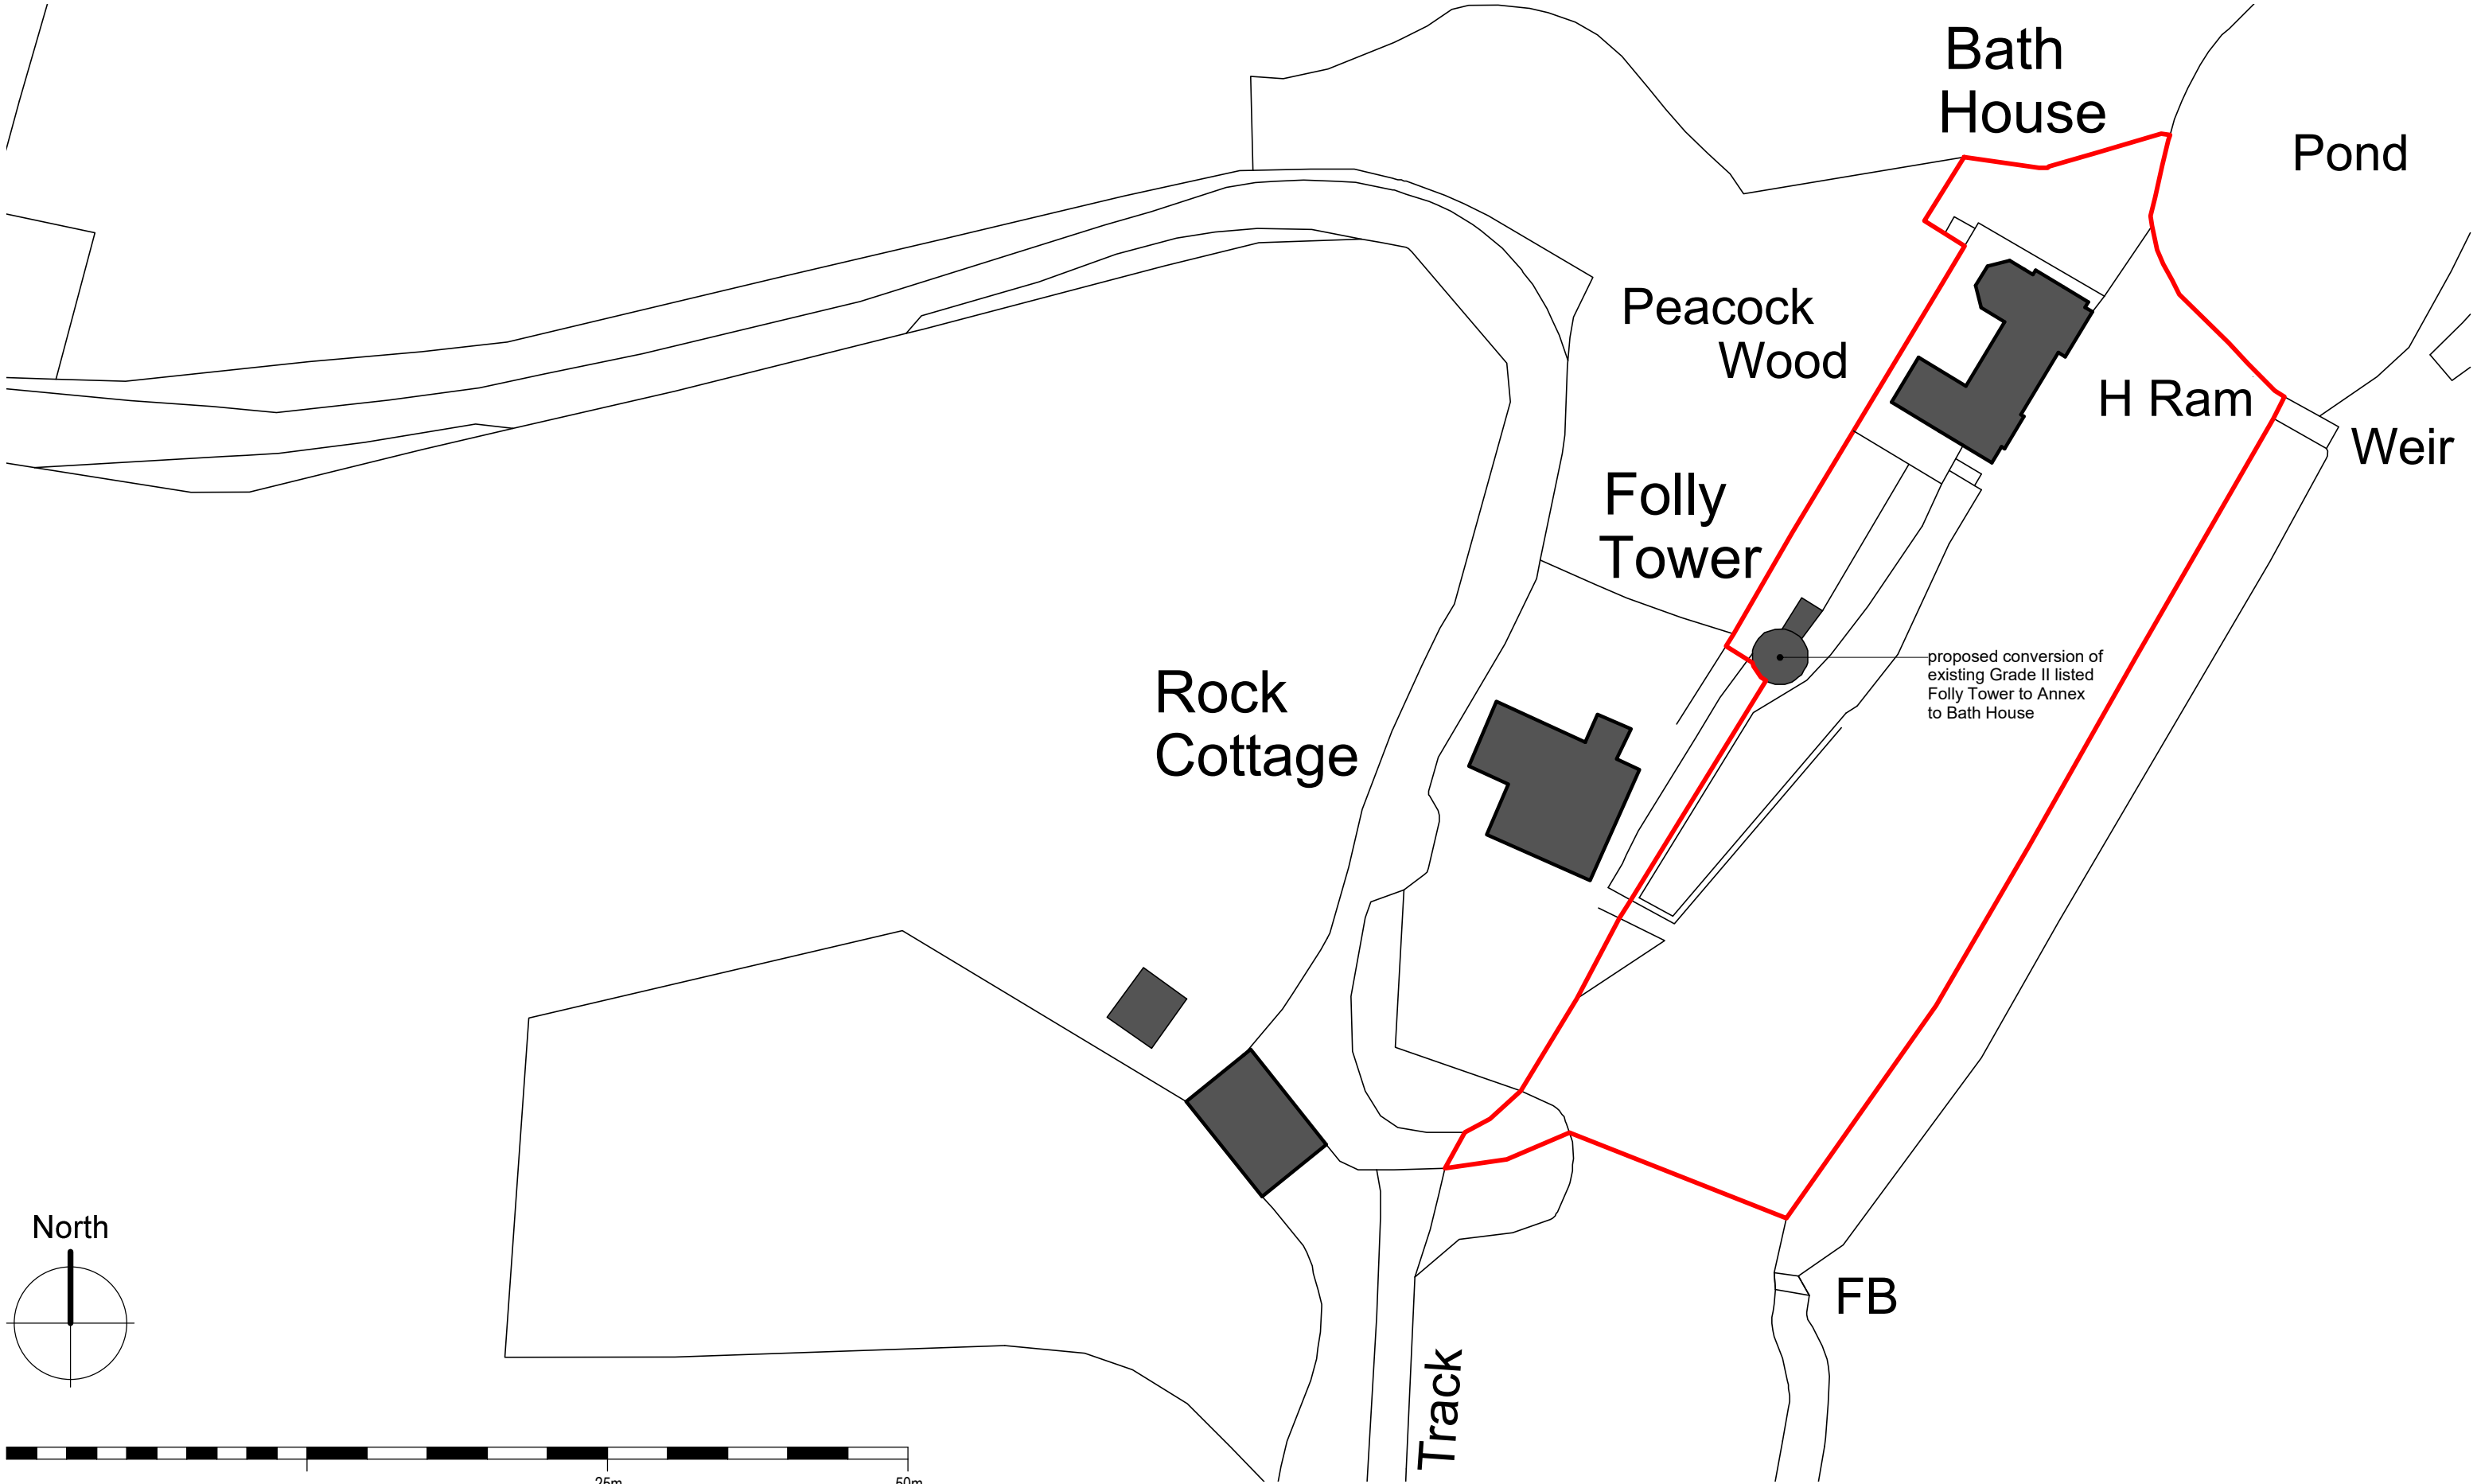

Rev				Date				Drawn				Description			
-				-				-				-			
Client				Project				Scale				Status			
Mr. W. Scott-Moncrieff				Folly Tower Basford Green Road, Cheddleton, Staffordshire, ST13 7ER				1:500				PLANNING / L B C			
				Site Block Plan				A3				Job No.			
								CgH				2438			
								KL				Drawing No.			
								Date				AL02			
								14/10/24				Rev.			
												-			

ctdarchitects

Clerk Bank House

Clerk Bank

LEEK

Staffordshire

ST13 5HE

t : 01538 373477

f : 01538 386503

e : info@ctdarchitects.co.uk

w : www.ctdarchitects.co.uk

ctd architects © 2024

- This drawing is copyright.
- All dimensions to be checked on site before proceeding.
- Contractor must notify the architect of any discrepancies before proceeding.
- Contractor to check/adjust dimensions of new work to suit existing conditions. Do not assume existing structure or details are plumb, square or level.
- All drawings to be read in conjunction with all other consultants drawings and specs.

Client

Mr. W. Scott-Moncrieff

Project

Folly Tower

Basford Green Road, Cheddleton,
Staffordshire, ST13 7ER

Title

Site Block Plan

Scale

1:500

Size

A3

Drawn

CgH

Chk'd

KL

Date

14/10/24

Status

PLANNING / L B C

Job No.

2438

Drawing No.

AL02

Rev.

-