


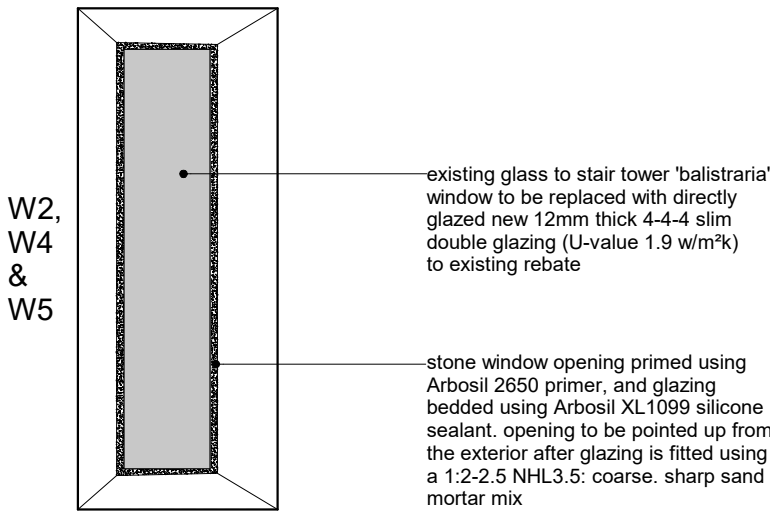
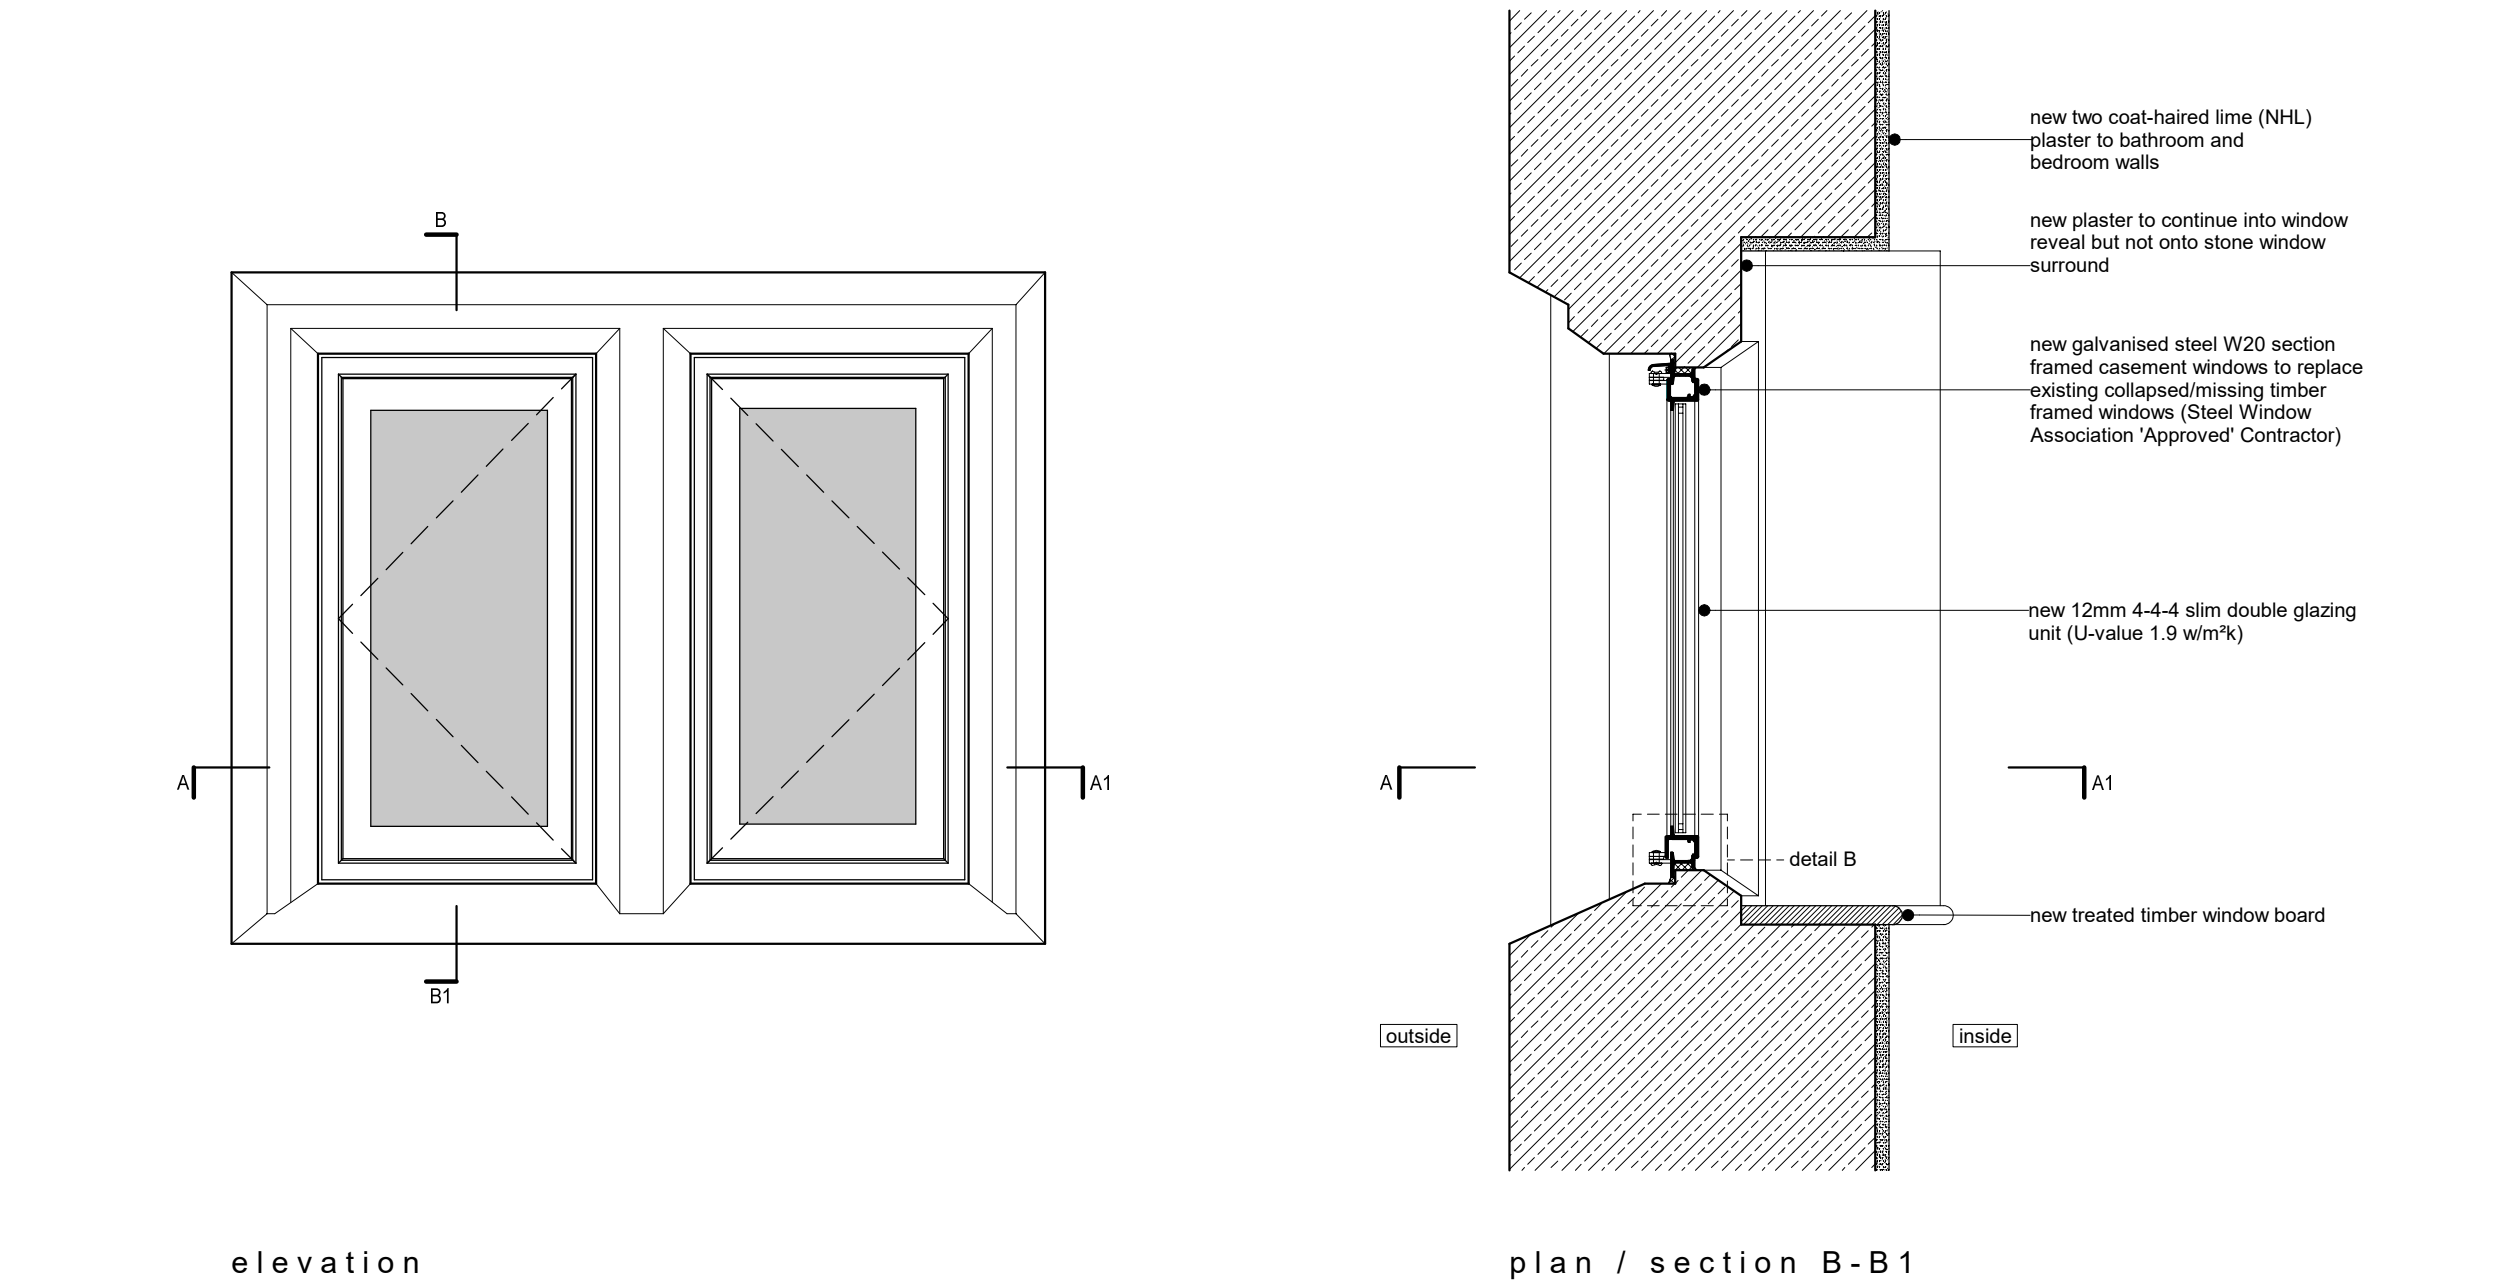


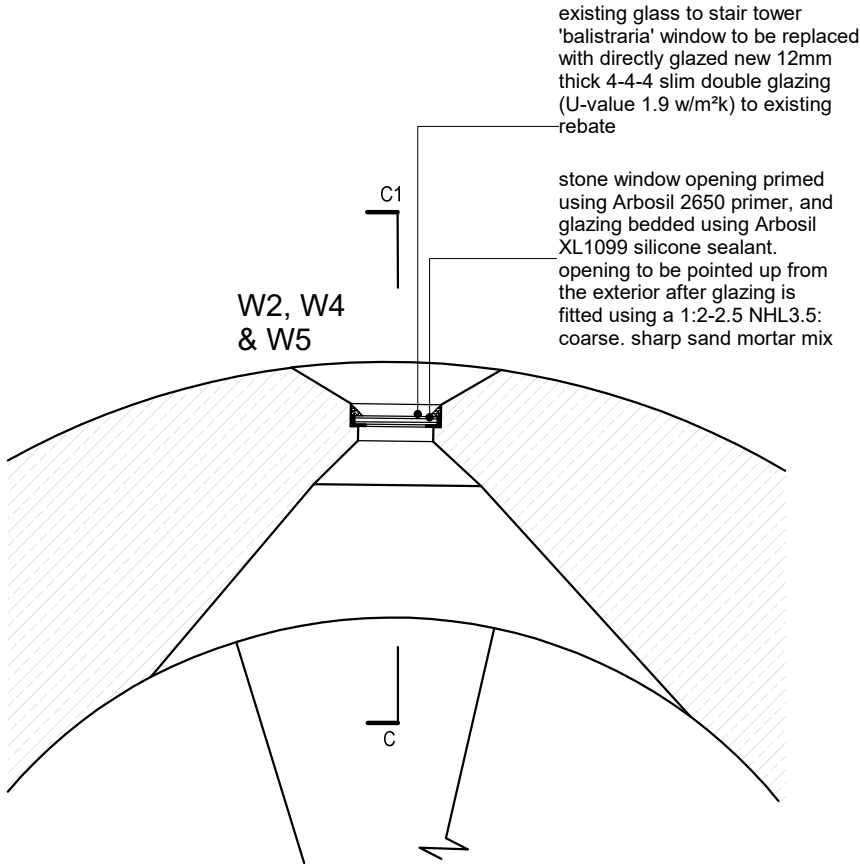

windows W2, W4 & W5 elevation

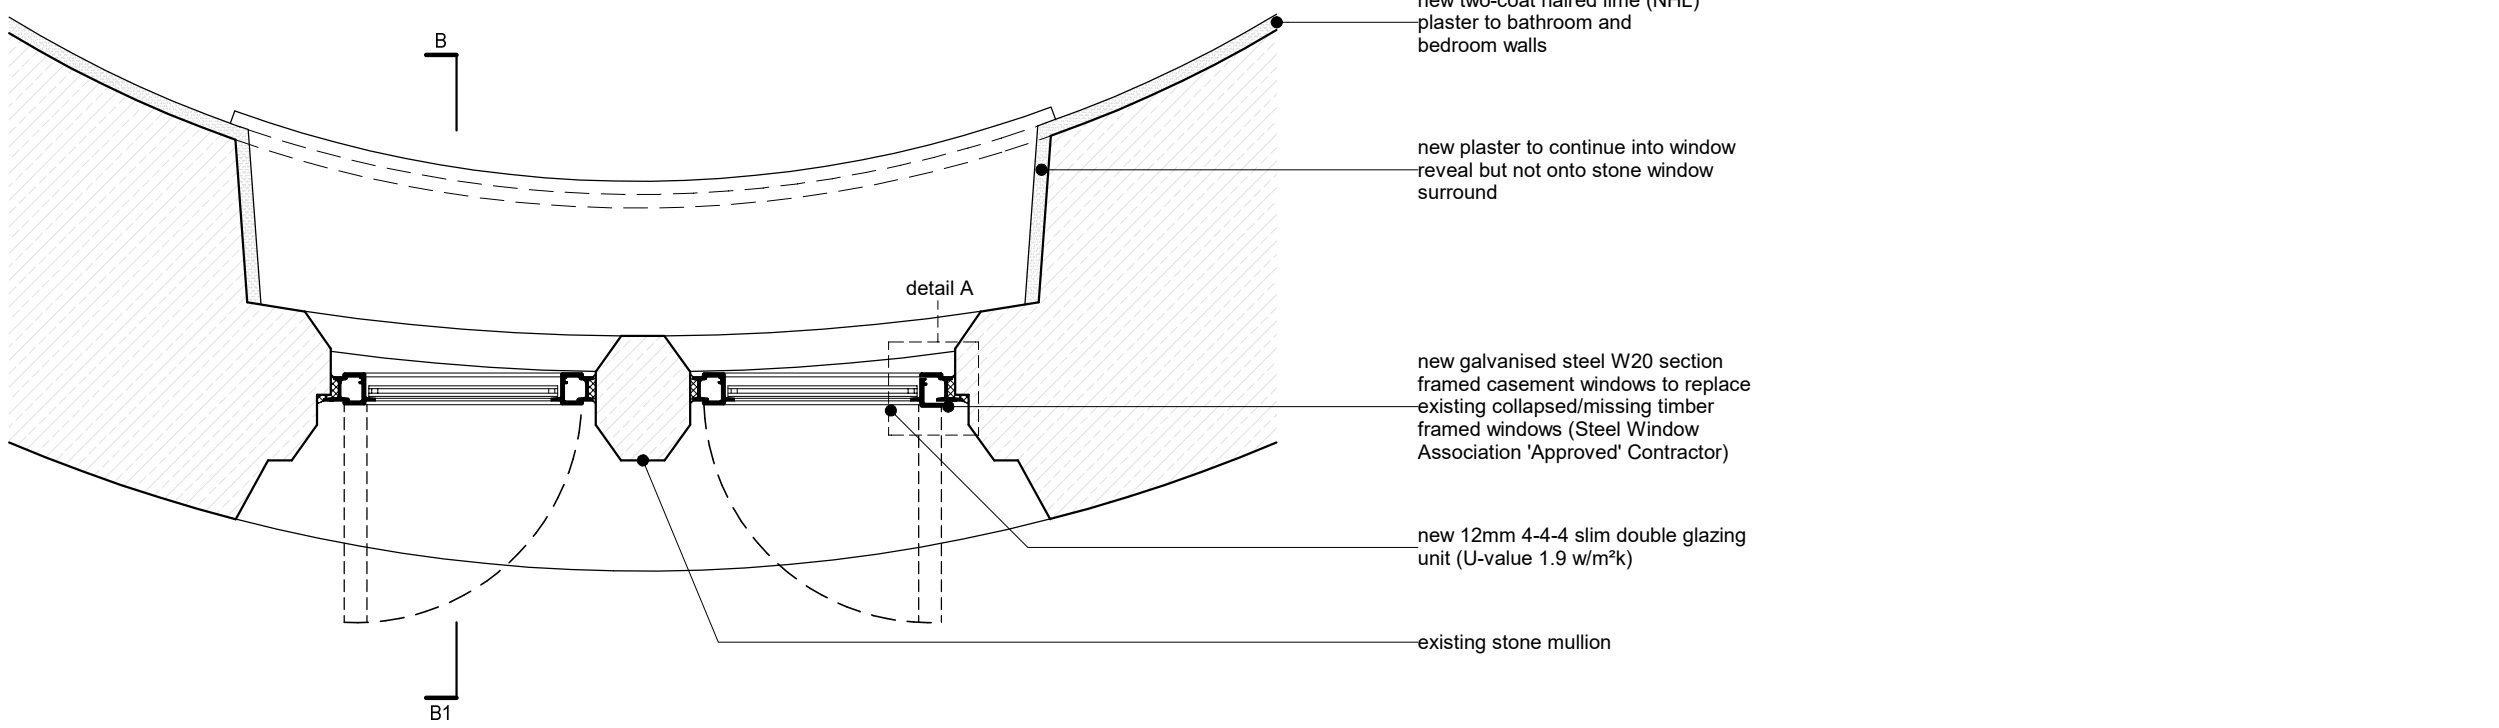


plan

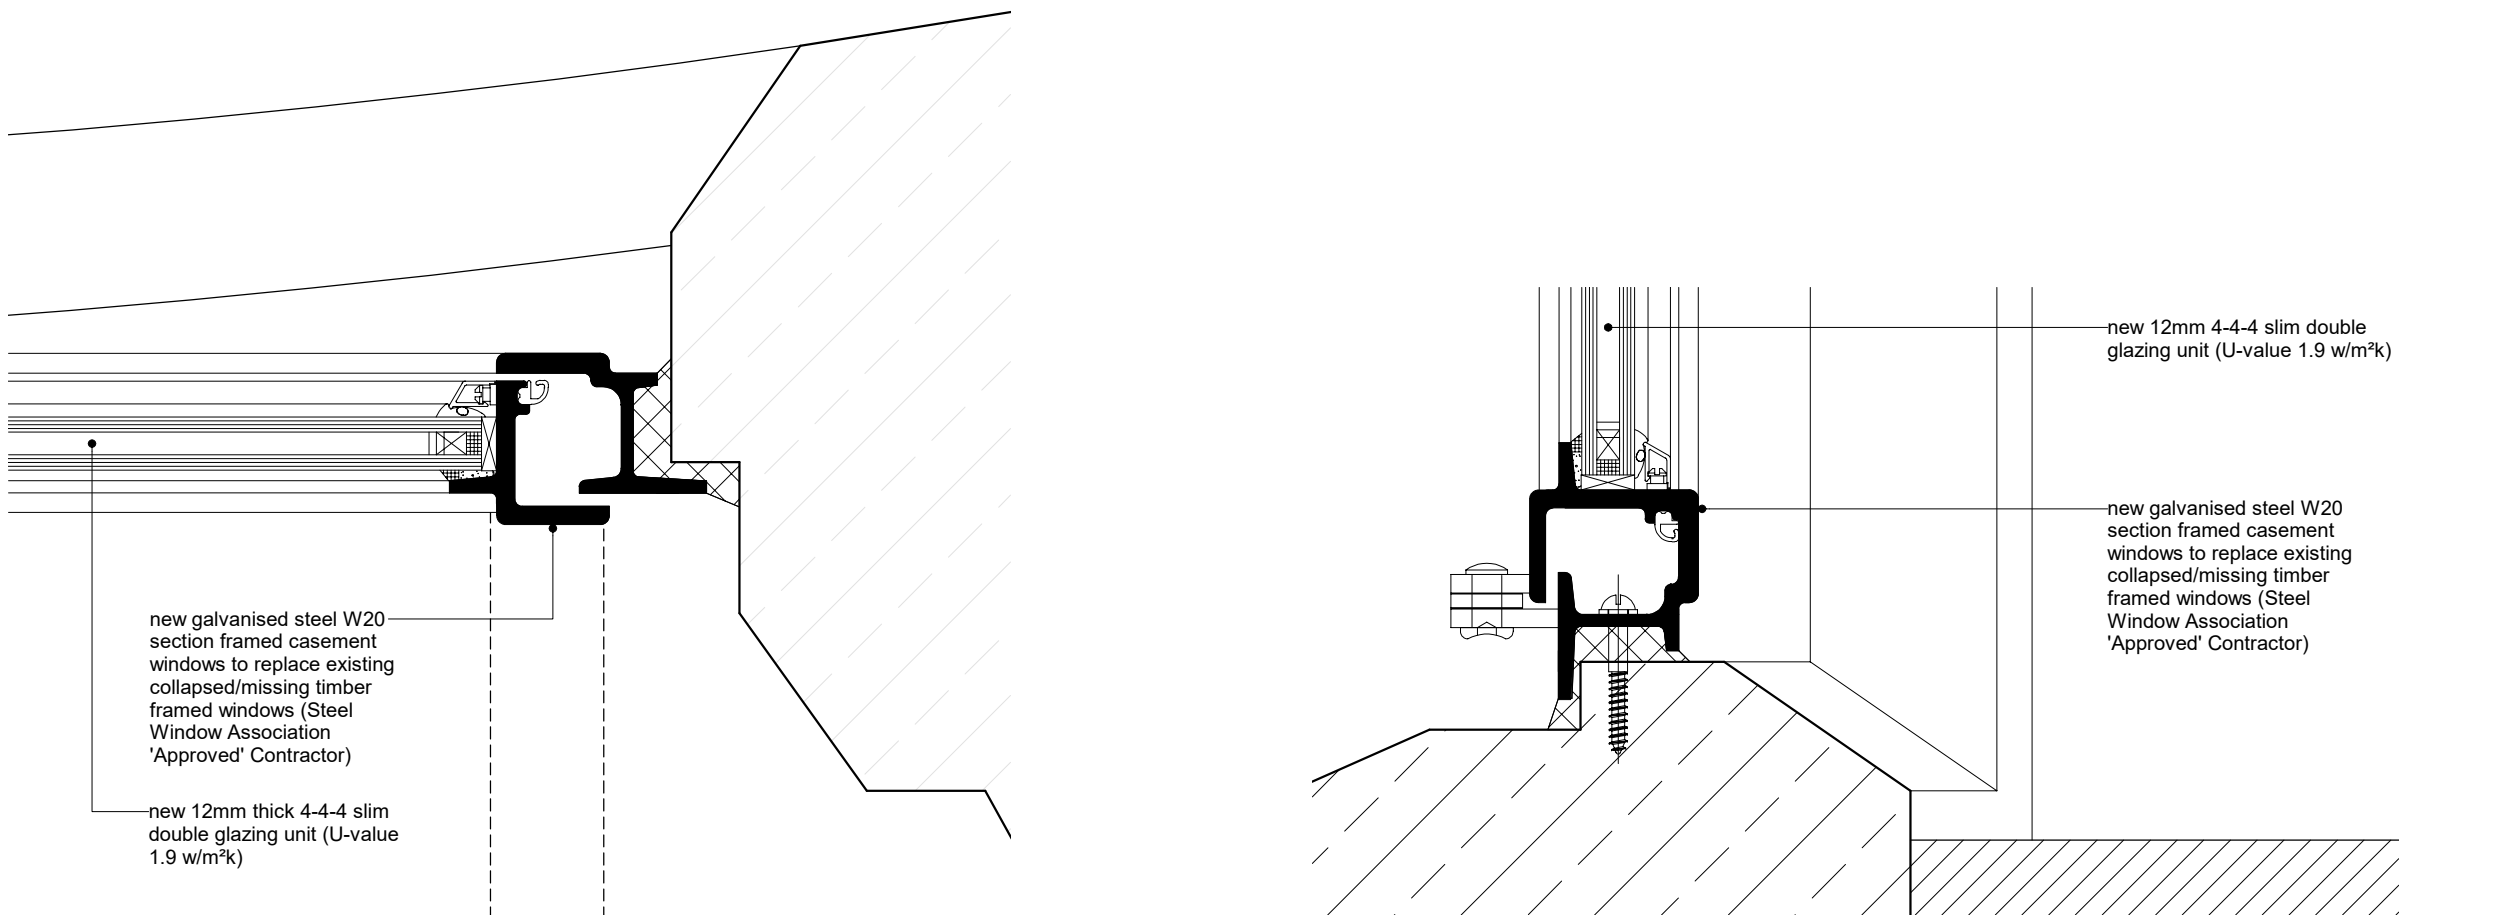


detail A
1:2

detail B
new windows W1 & W3

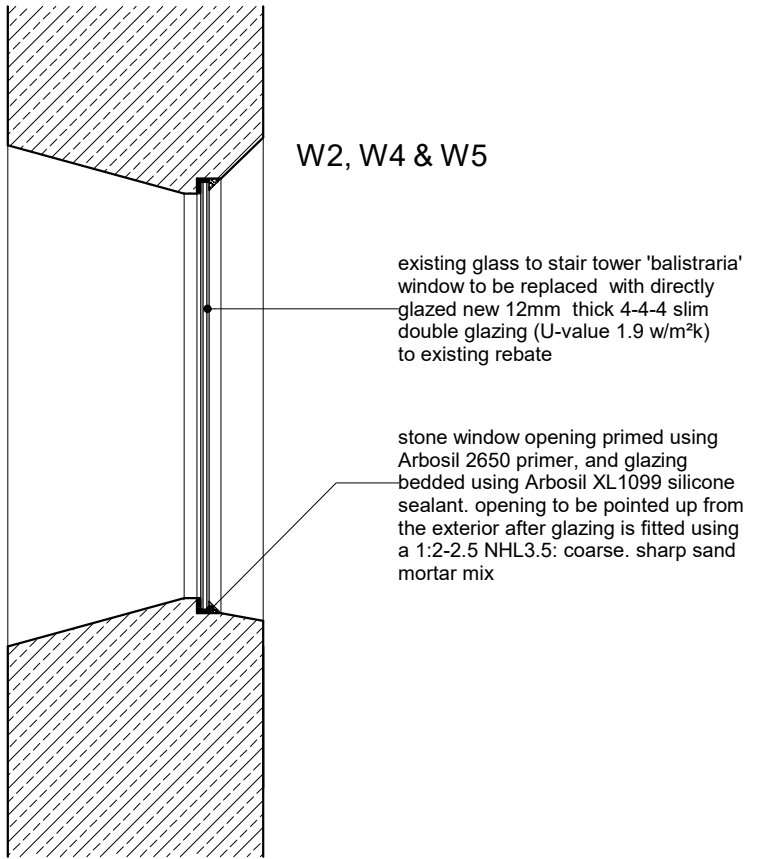

section C-C1

detail C
'Ballistraria' Windows
W2, W4 & W5 Details

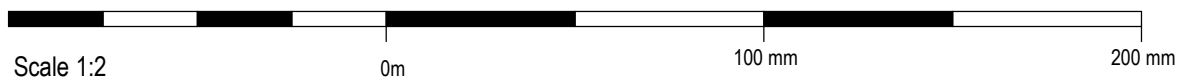

Rev	Date	Drawn	Description
-	-	-	-
ctd architects			Clerk Bank House Clerk Bank LEEK Staffordshire ST13 5HE t : 01538 373477 f : 01538 386503 e : info@ctdarchitects.co.uk w : www.ctdarchitects.co.uk
Client			Folly Tower Basford Green Road, Cheddleton, Staffordshire, ST13 7ER
Mr. W. Scott-Moncrieff			Scale 1:102 Size A1 Drawn CgH Check KL Date 14/10/24 Status PLANNING / LBC Title Window Details 'as proposed' Job No. 2438 Drawing No. AL11 Rev. -