
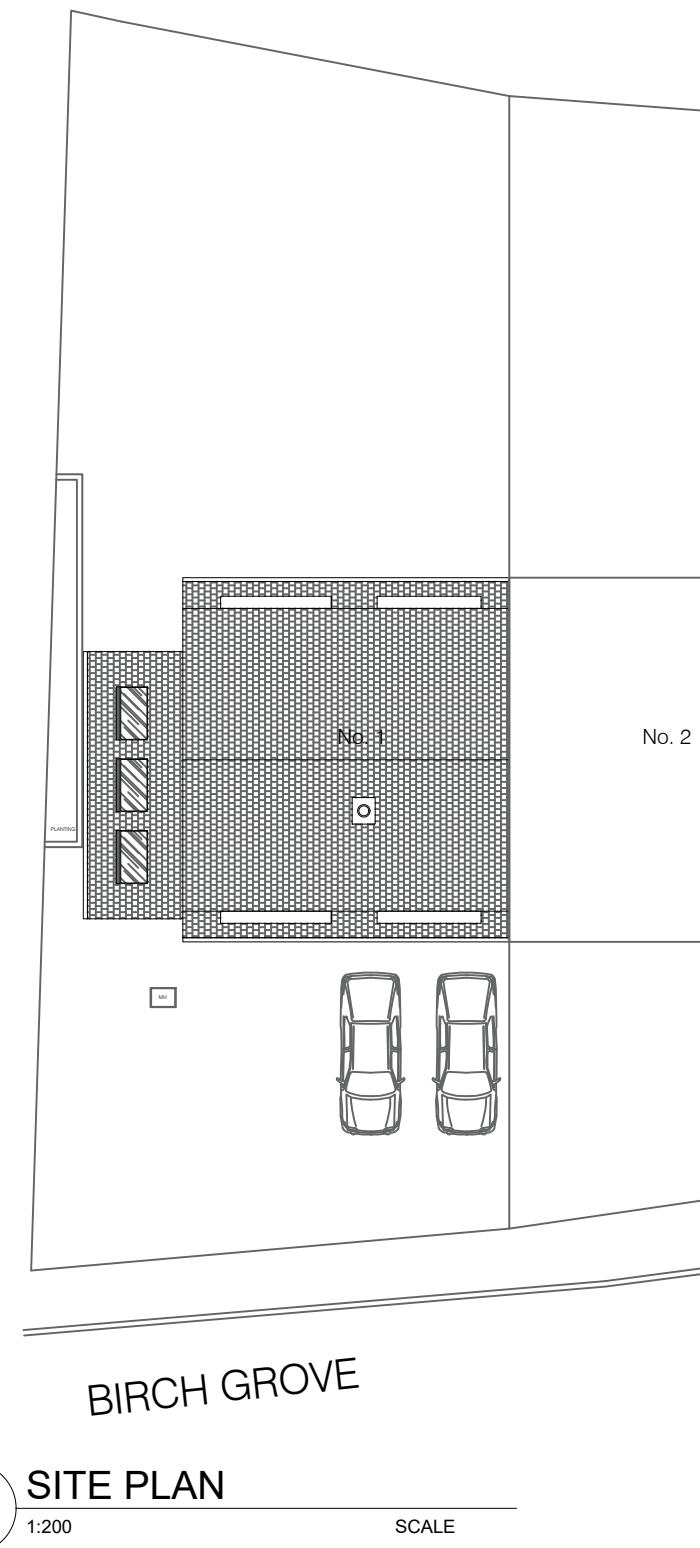
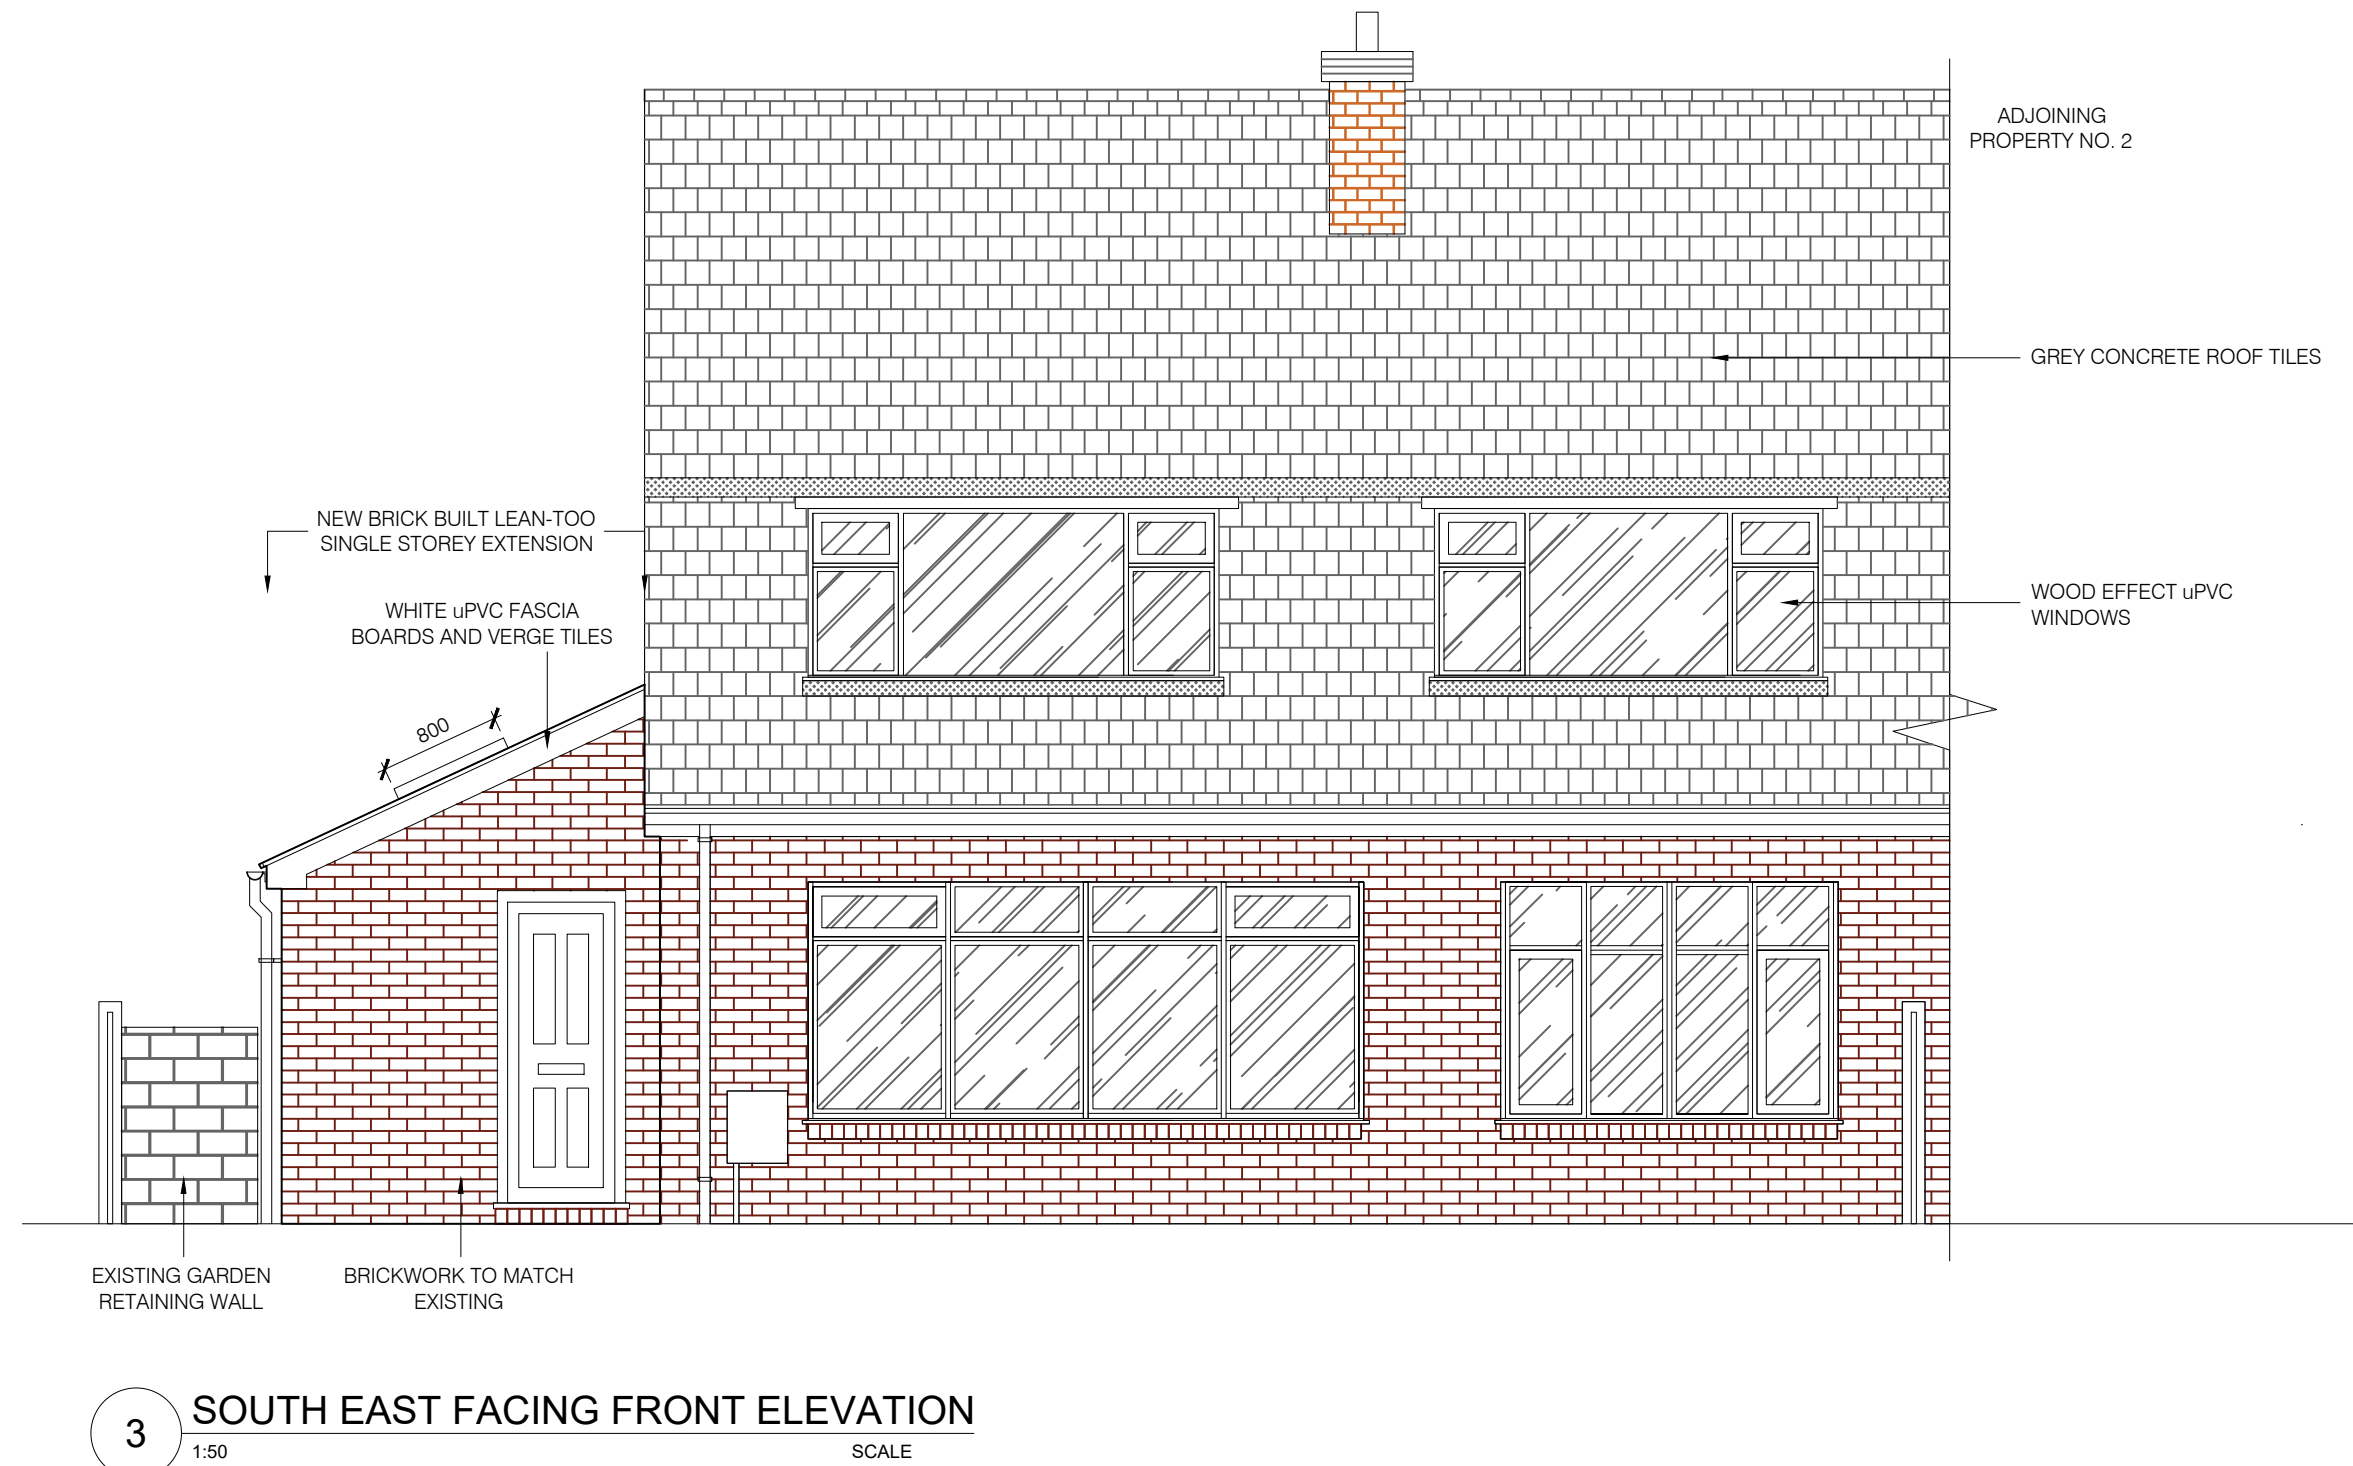
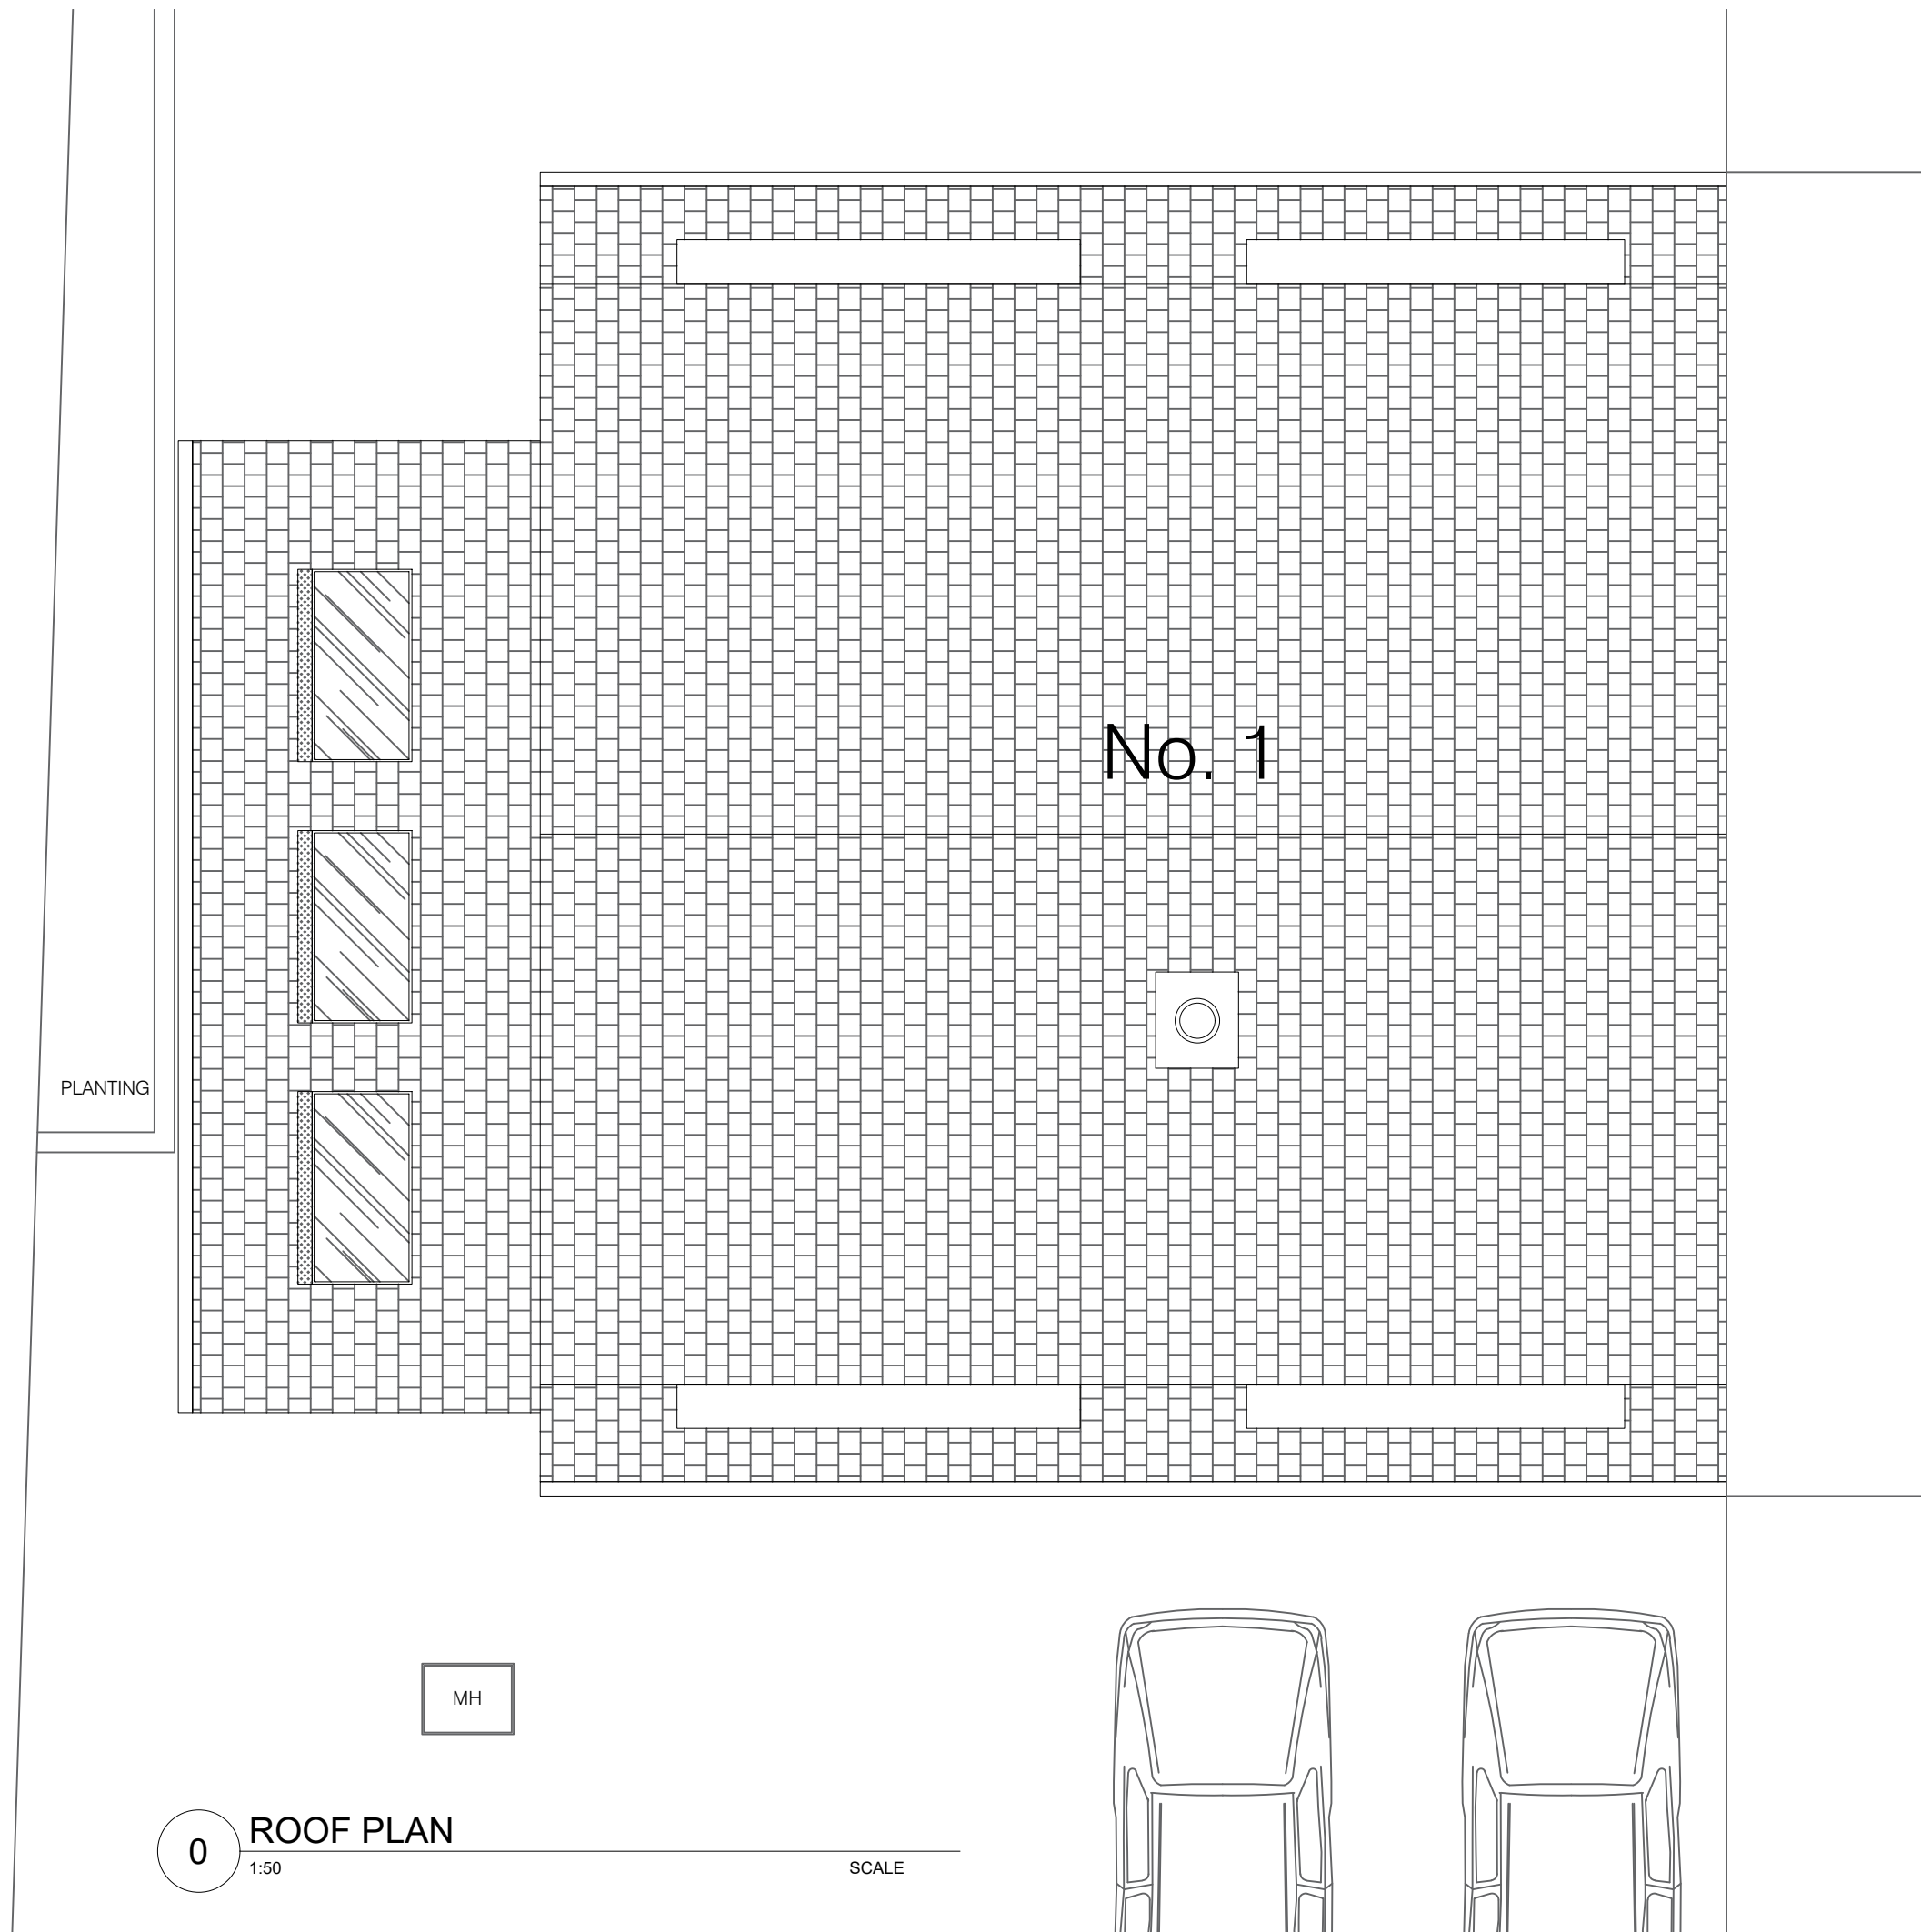


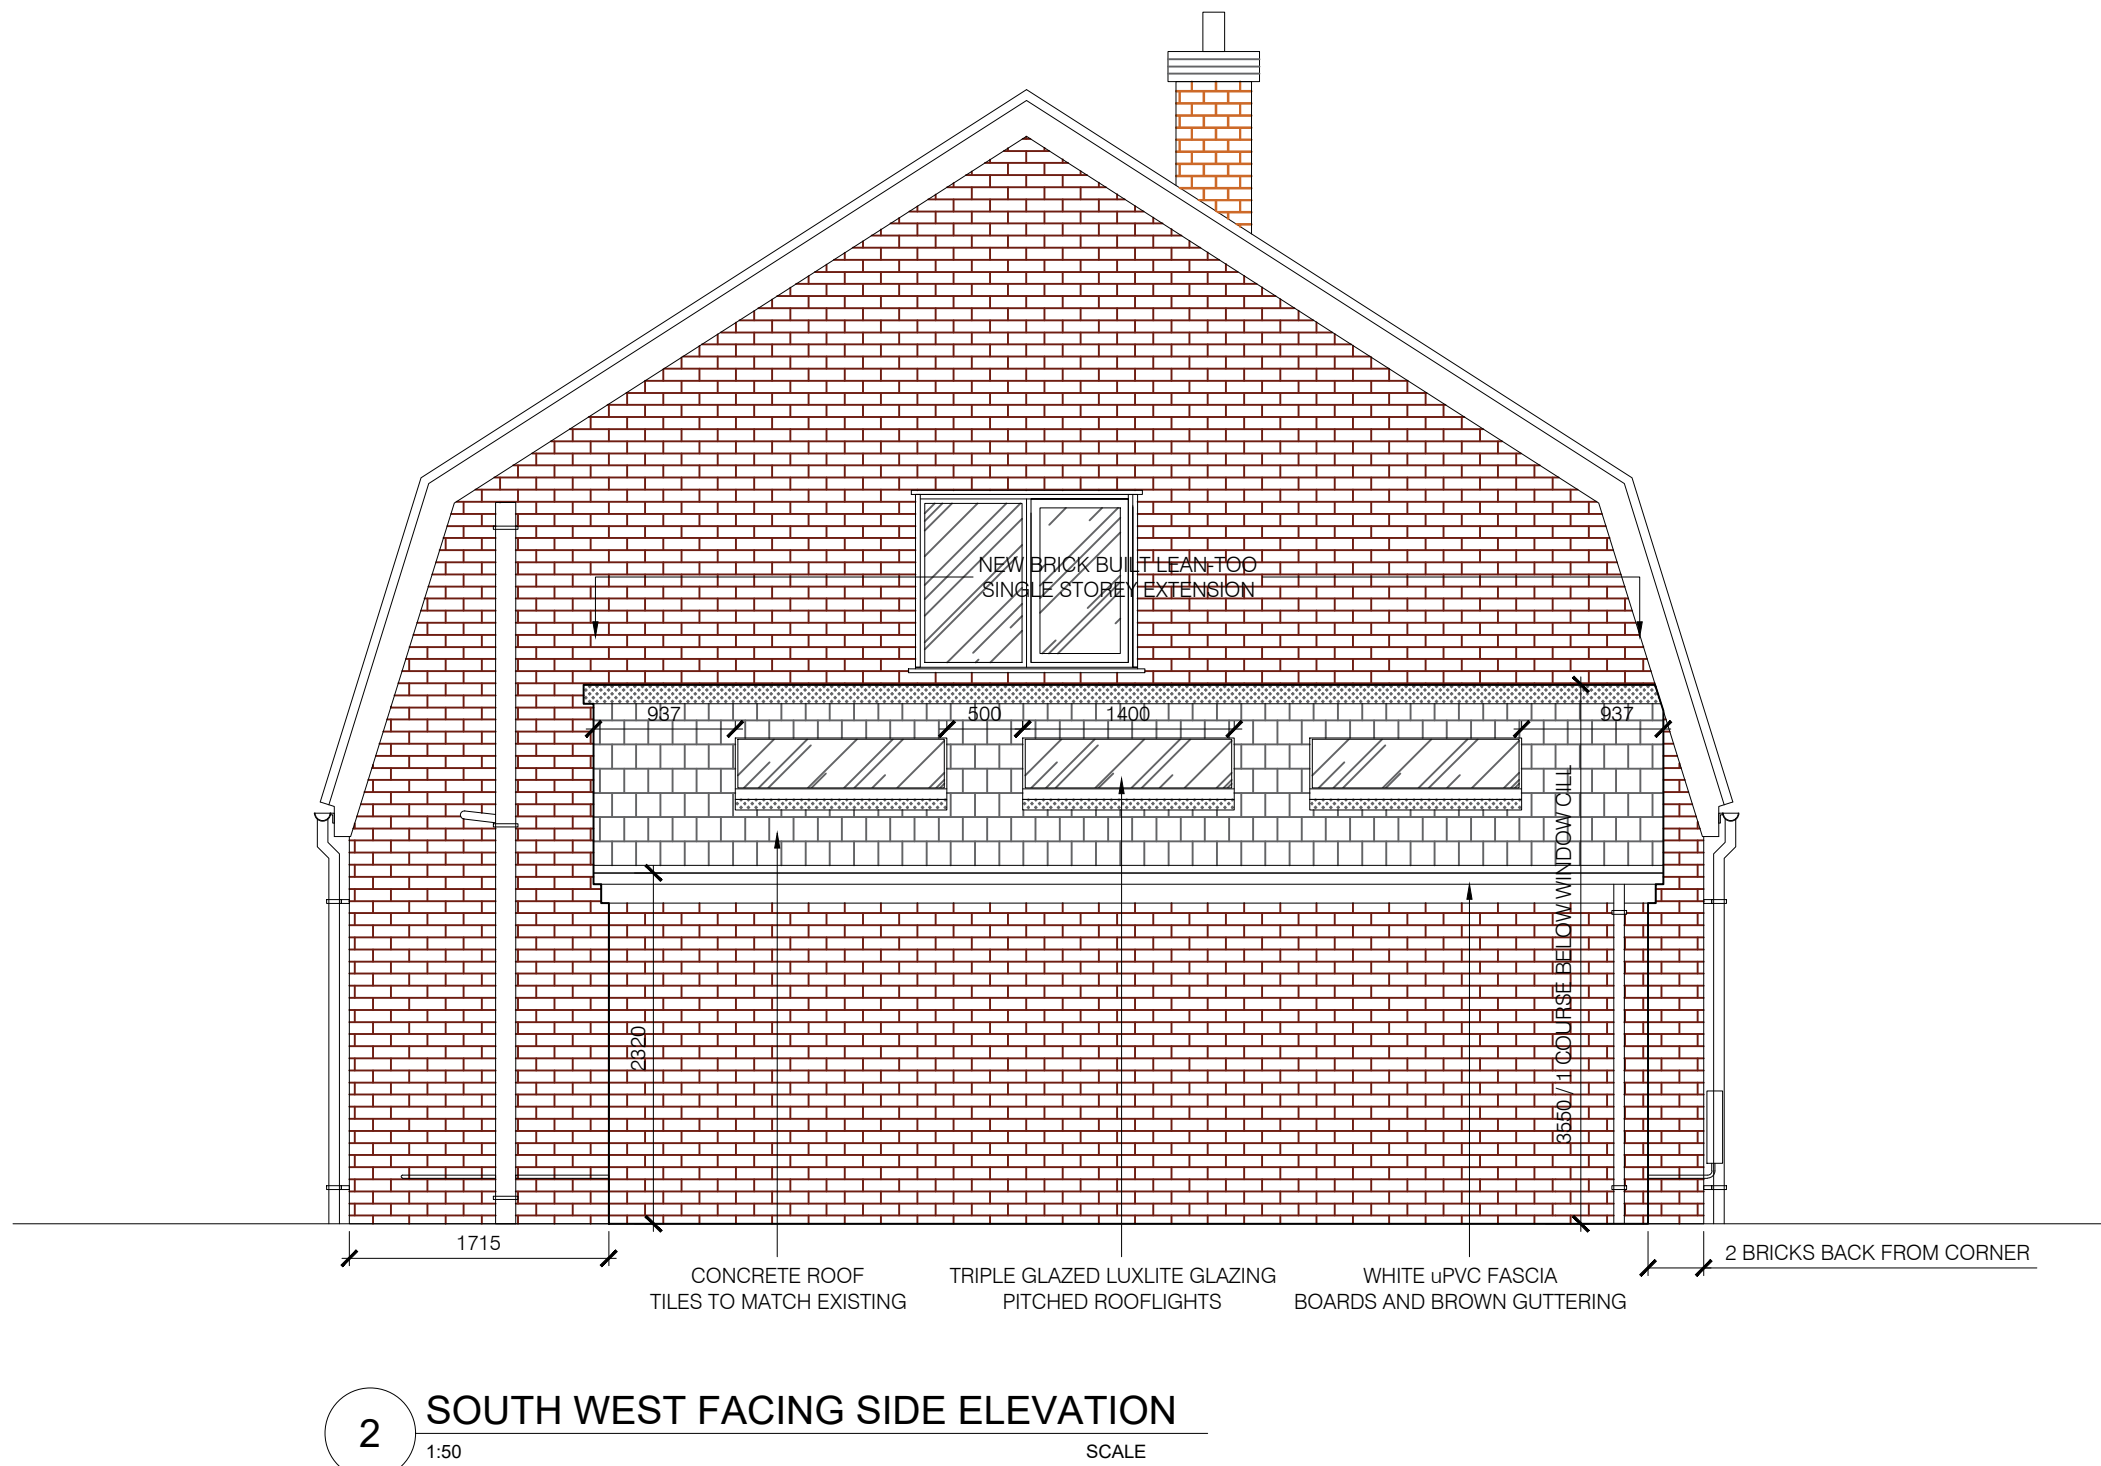

CLIENT	MR C CRAVIOTO		
PROJECT	1 BIRCH GROVE FORSBROOK STAFFORDSHIRE. ST11 9PT		
TITLE	PROPOSED PLANS & ELEVATIONS		
DRAWN	JDB	CHECKED	--
SCALE @ A1	1:50; 1:200	DATE	JAN 2025
DRAWING NO.	1000/110/*		