




Typical Window

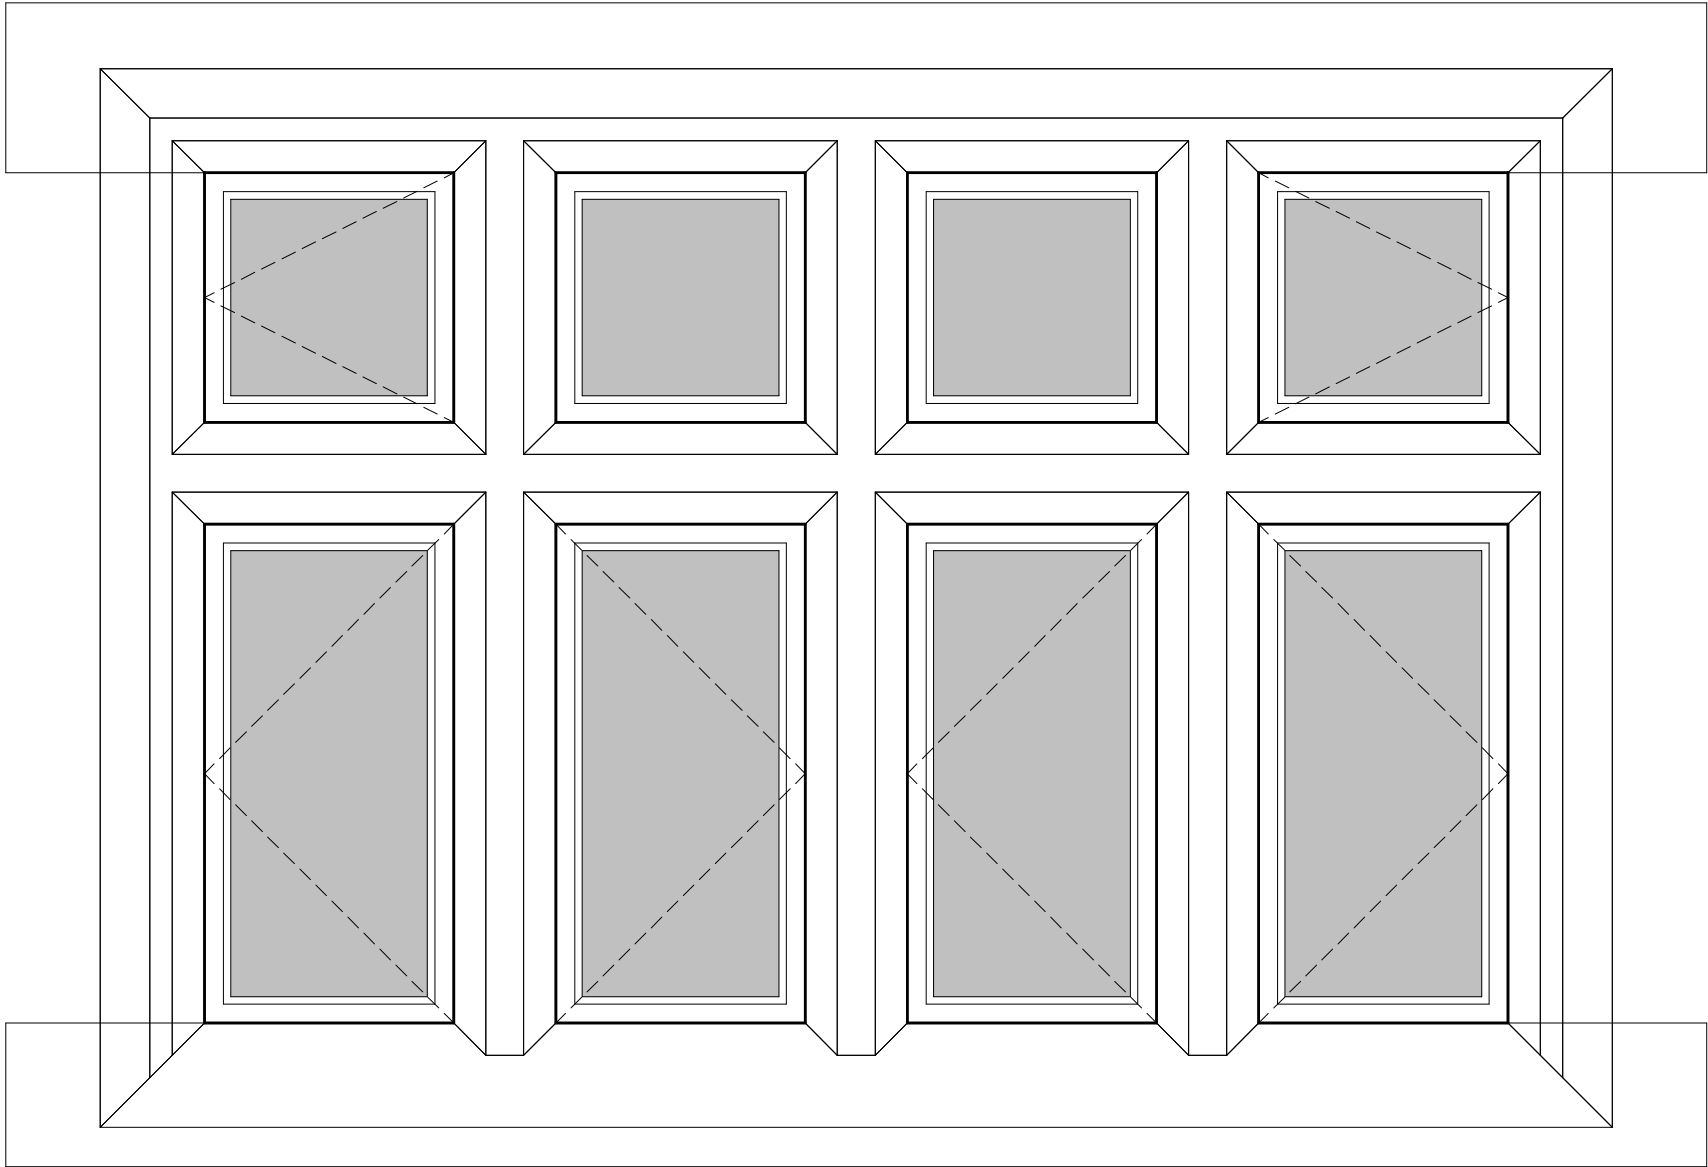


Elevation
1:10

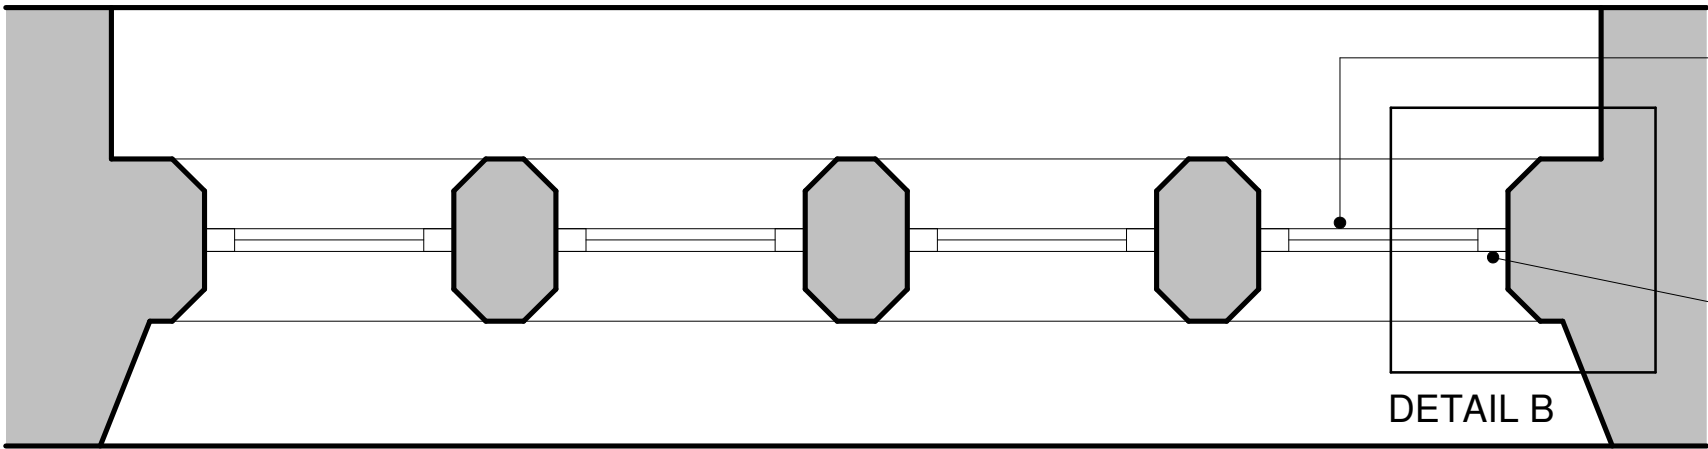


Plan
1:10

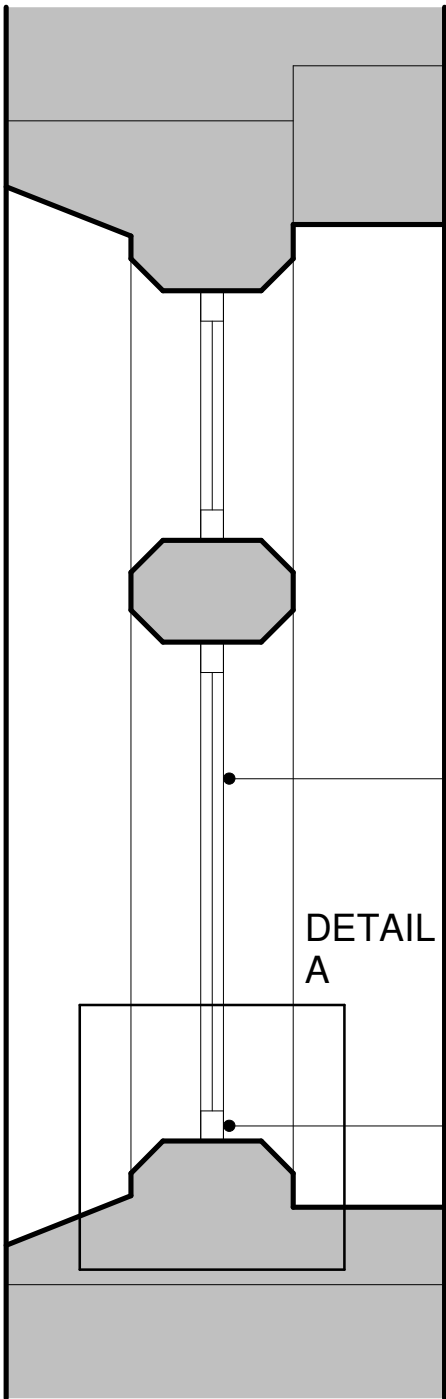

Section
1:10

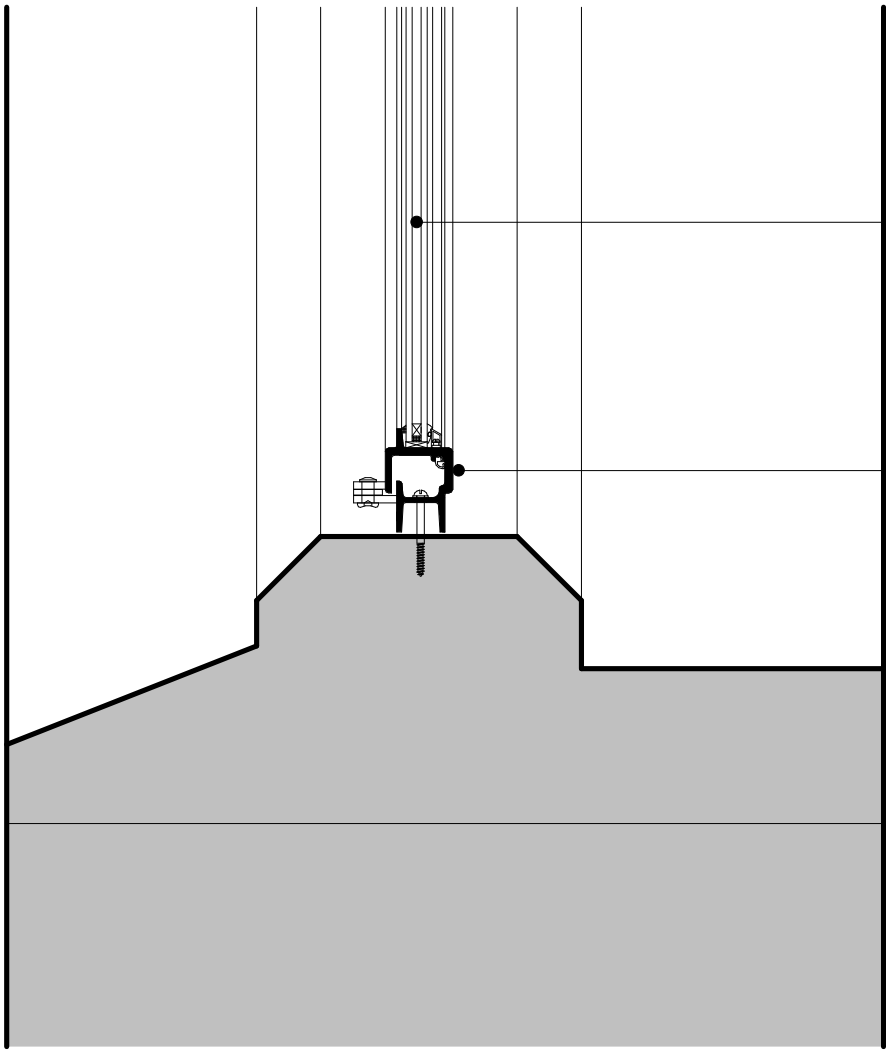

Detail A
1:5

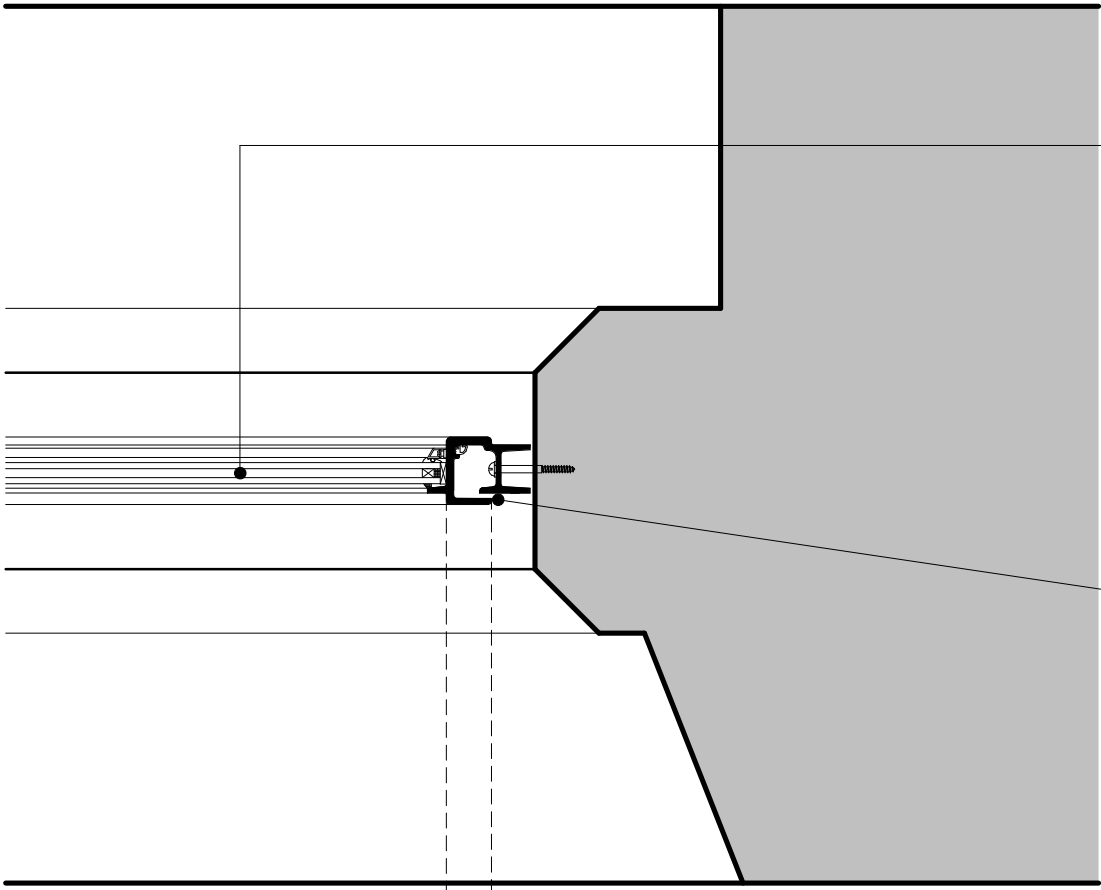

Detail B
1:5

Scale 1:5



Scale 1:10



Rev	Date	Drawn	Description
ctd architects Client Mr. W. Scott-Moncrieff Project Bosford Bath House Bosford Green Road, Cheddleton, Staffordshire. ST13 7ER. Title Window Details 'as proposed'			
ctd architects © 2025 This drawing is copyright. All dimensions to be checked on site before proceeding. Contractor must notify the architect of any discrepancies before proceeding. Contractor to check/adjust dimensions of new work to suit existing conditions. Do not assume existing structure or details are plumb, square or level. All drawings to be read in conjunction with all other consultants drawings and specs.			
Scale	1:10/5	Size	A2
Drawn	CgH	Chk'd	KL
Date	09/01/25	Status	LISTED BUILDING CONSENT
Job No.	2420	Drawing No	AL28
Rev.			