



Copyright of this drawing is vested in the Architect and it must not be copied or reproduced without consent. Figured dimensions only are to be taken from this drawing. All contractors must visit the site and be responsible for taking and checking all dimensions relative to their work. Hewitt&Carr Architects Ltd are to be advised of any variation between drawings and site conditions.
CLIENTS ARE ADVISED TO CLARIFY DIMENSIONS WITH THE ARCHITECT PRIOR TO SETTING OUT AND NOT TO SCALE FROM THE DRAWING

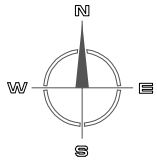

Rev.	Drawn	Comments	Date

Ordnance Survey © Crown copyright 2023 All rights reserved. Licence number AC0000810055

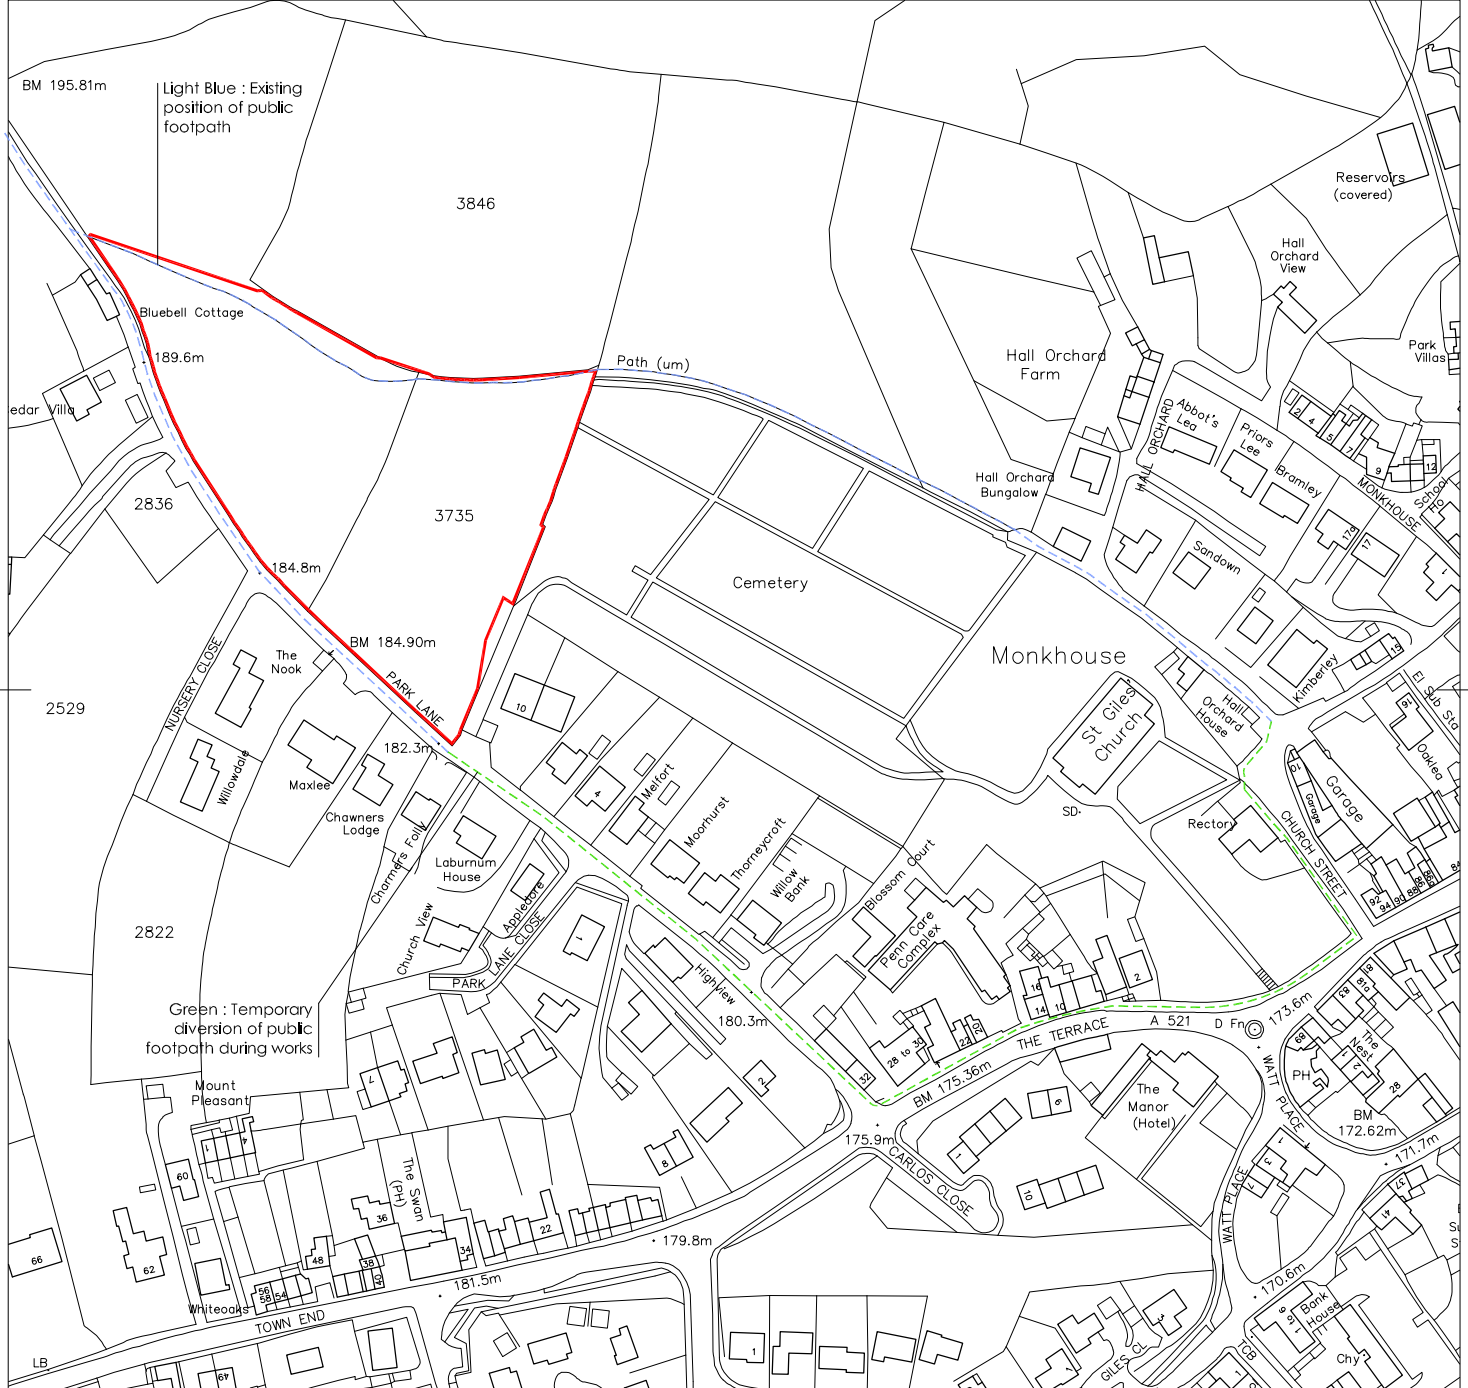

Client	Cheadle Town Council
Project	Proposed new extension to Cheadle Cemetery
Title	Temporary diversion of public footpath during works
Project No	Drawing No.
00952	AL(0)19

Status	Planning
Date	October 2023
Scale @A4	1:2500
Drawn	BVC
Checked	

Hewitt&CarrArchitects
A: Daisy Bank House | 117-119 Leek Road | Cheadle | ST10 1JE
T: 01538 756888
E: enquiries@hcarchitects.co.uk
W: www.hcarchitects.co.uk