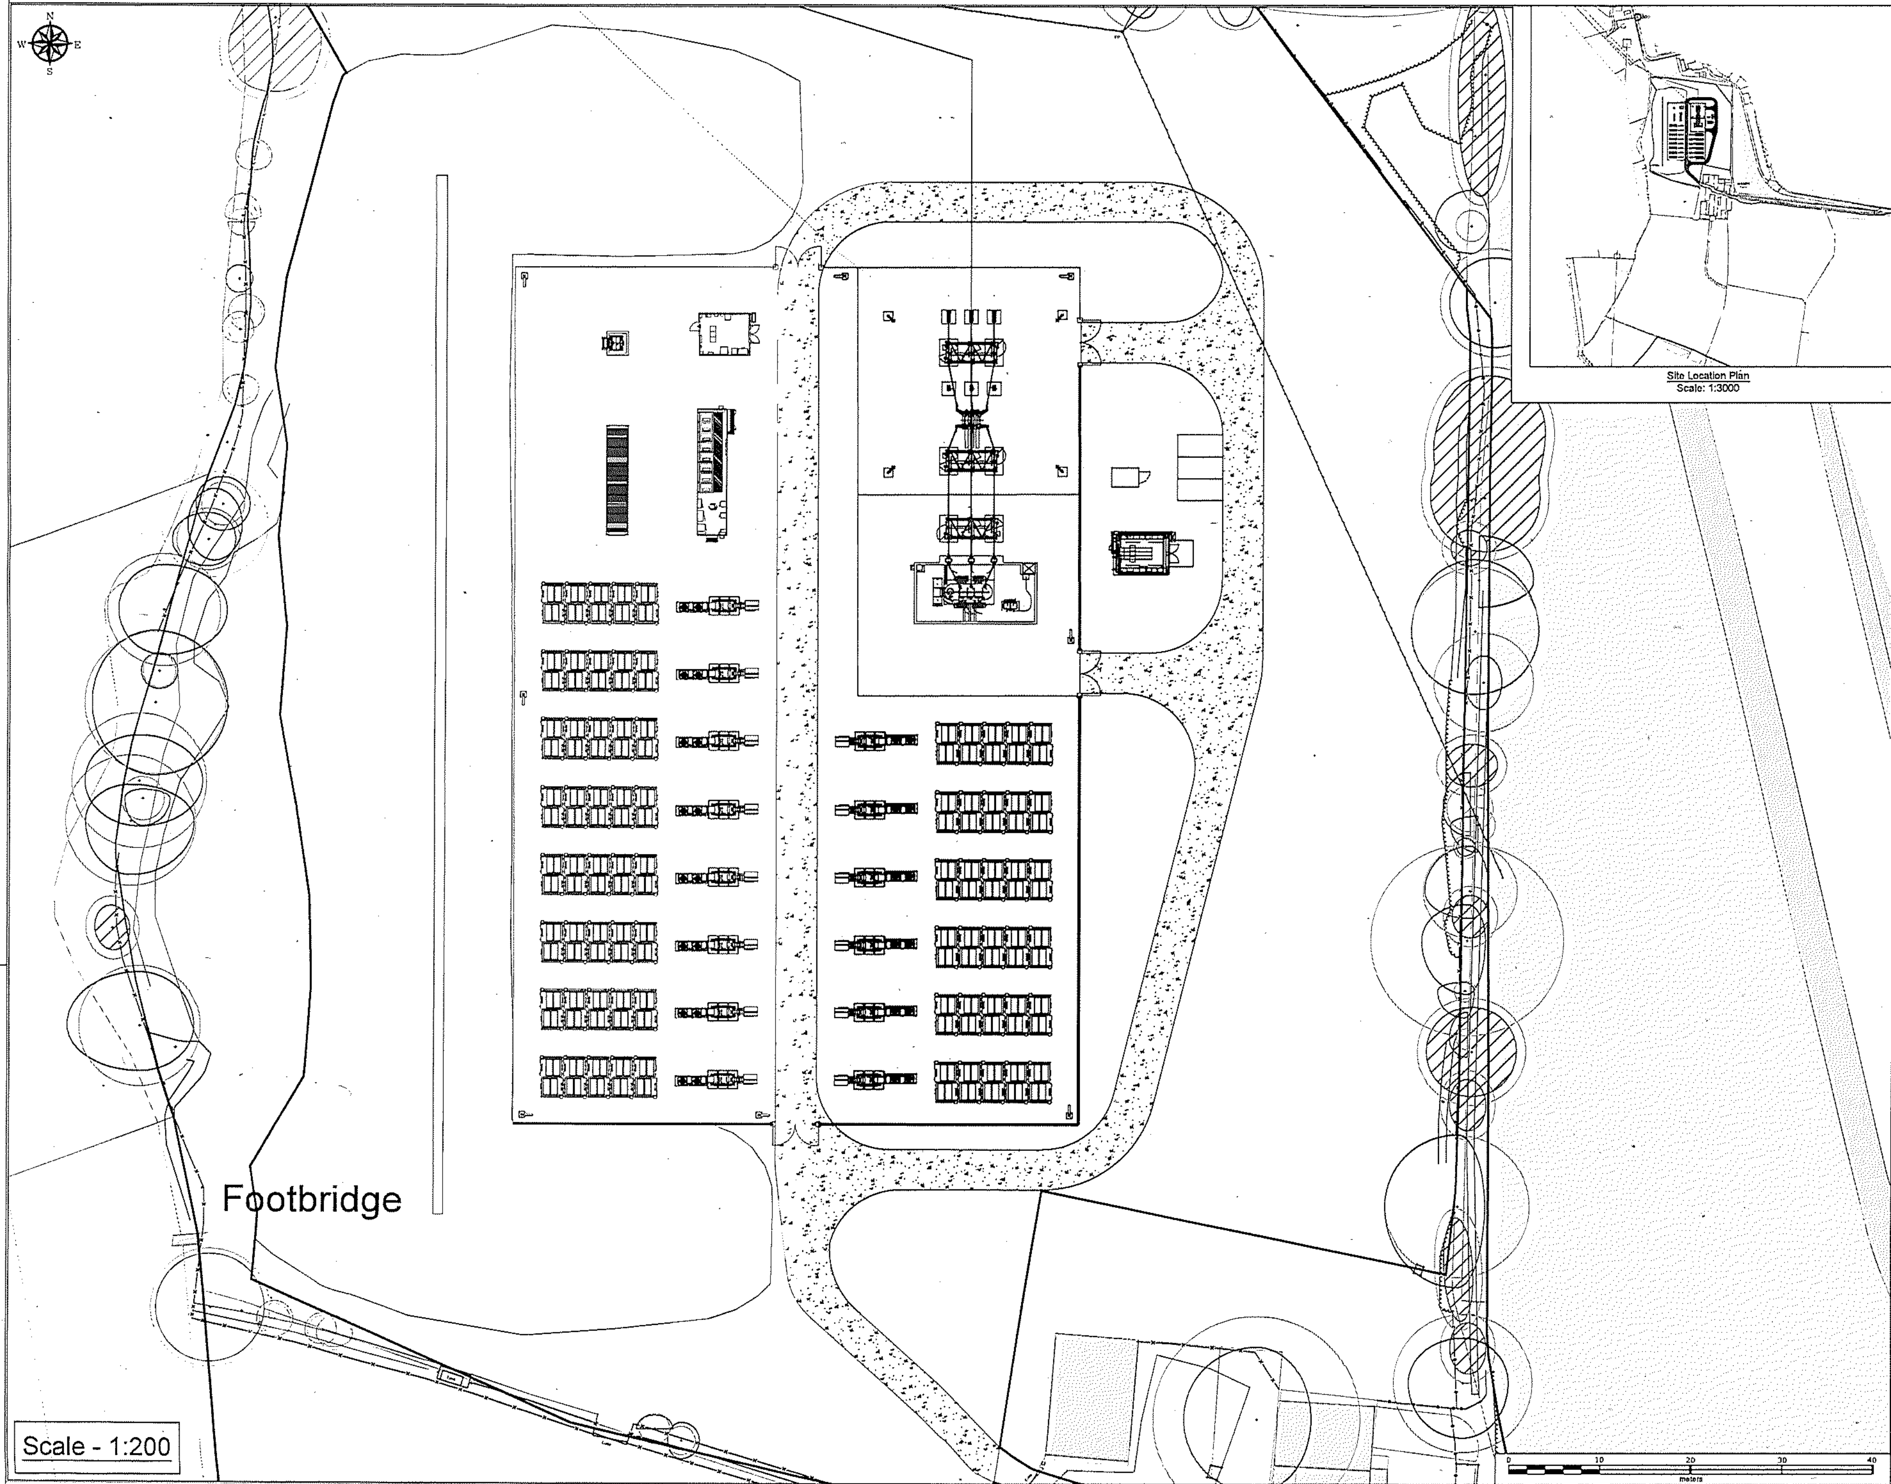

1. THIS DRAWING TO BE READ IN CONJUNCTION WITH ALL RELEVANT ENGINEERS AND SPECIALISTS DRAWINGS & SPECIFICATIONS.

2. ANY DISCREPANCIES BETWEEN THIS DRAWING AND ANY OTHER TO BE REPORTED TO THE ENGINEER IMMEDIATELY.

3. ALL WORKS TO COMPLY WITH THE MOST CURRENT BRITISH STANDARDS.

4. ALL DIMENSIONS IN MILLIMETERS UNLESS STATED OTHERWISE. NO DIMENSIONS ARE TO BE SCALED OFF THE DRAWING. USE FIGURED DIMENSIONS ONLY.

5. ALL DIMENSIONS TO BE ±3mm UNLESS SPECIFIED OTHERWISE.

6. A RECESSIVE COLOUR SUCH AS GREY IS PROPOSED, BUT CAN BE AGREED WITH OFFICERS.

Legend:

- LAND UNDER OWNERSHIP OF THE APPLICANT
- SITE BOUNDARY
- FENCE
- OVERHEAD LINE
- HV UNDERGROUND CABLE ROUTE
- CULVERTED DRAINAGE DITCH
- ACCESS ROAD
- INTERNAL STONE ROAD
- ACOUSTIC FENCE - APPROX. 4m HEIGHT
- ACOUSTIC FENCE - APPROX. 2m HEIGHT
- ACOUSTIC BUND - APPROX. 3m HEIGHT
- ENTRANCE GATE
- CAR PARKING SPACES
- 5.0m CCTV CAMERA COLUMN
- TREES WITH ROOT PROTECTION AREA

BESS Equipment Legend:

- 132/33 kV SWITCHYARD
- DNO CONTROL BUILDING
- DNO STORE BUILDING
- BATTERY ENERGY STORAGE RACKS
- SKID SOLUTION (INVERTER + TRANSFORMER)
- CUSTOMER SWITCHROOM
- CUSTOMER CONTROL BUILDING
- CUSTOMER STORE BUILDING
- AUXILIARY TRANSFORMER

Project: Newfields Farm BESS

Drawing name: Overall Site Layout

RR-10-05-PL-LA-OA		REN
R.06	Access Road Modified	17.11.2023
R.05	Acoustic Bund and Fence Added	12.10.2023
R.04	Planning Zone Modified	18.08.2023
R.03	Florence BESS Design	02.03.2023
R.09	Red Line Amended	02.01.2024
R.08	Additional Acousting Fence Added	29.11.2023
R.07	Site Boundary Modified	28.11.2023

Electrical	FOR PLANNING	A0	1:200	01/01

Client: RE Project Development Limited

RENERGY engineering