


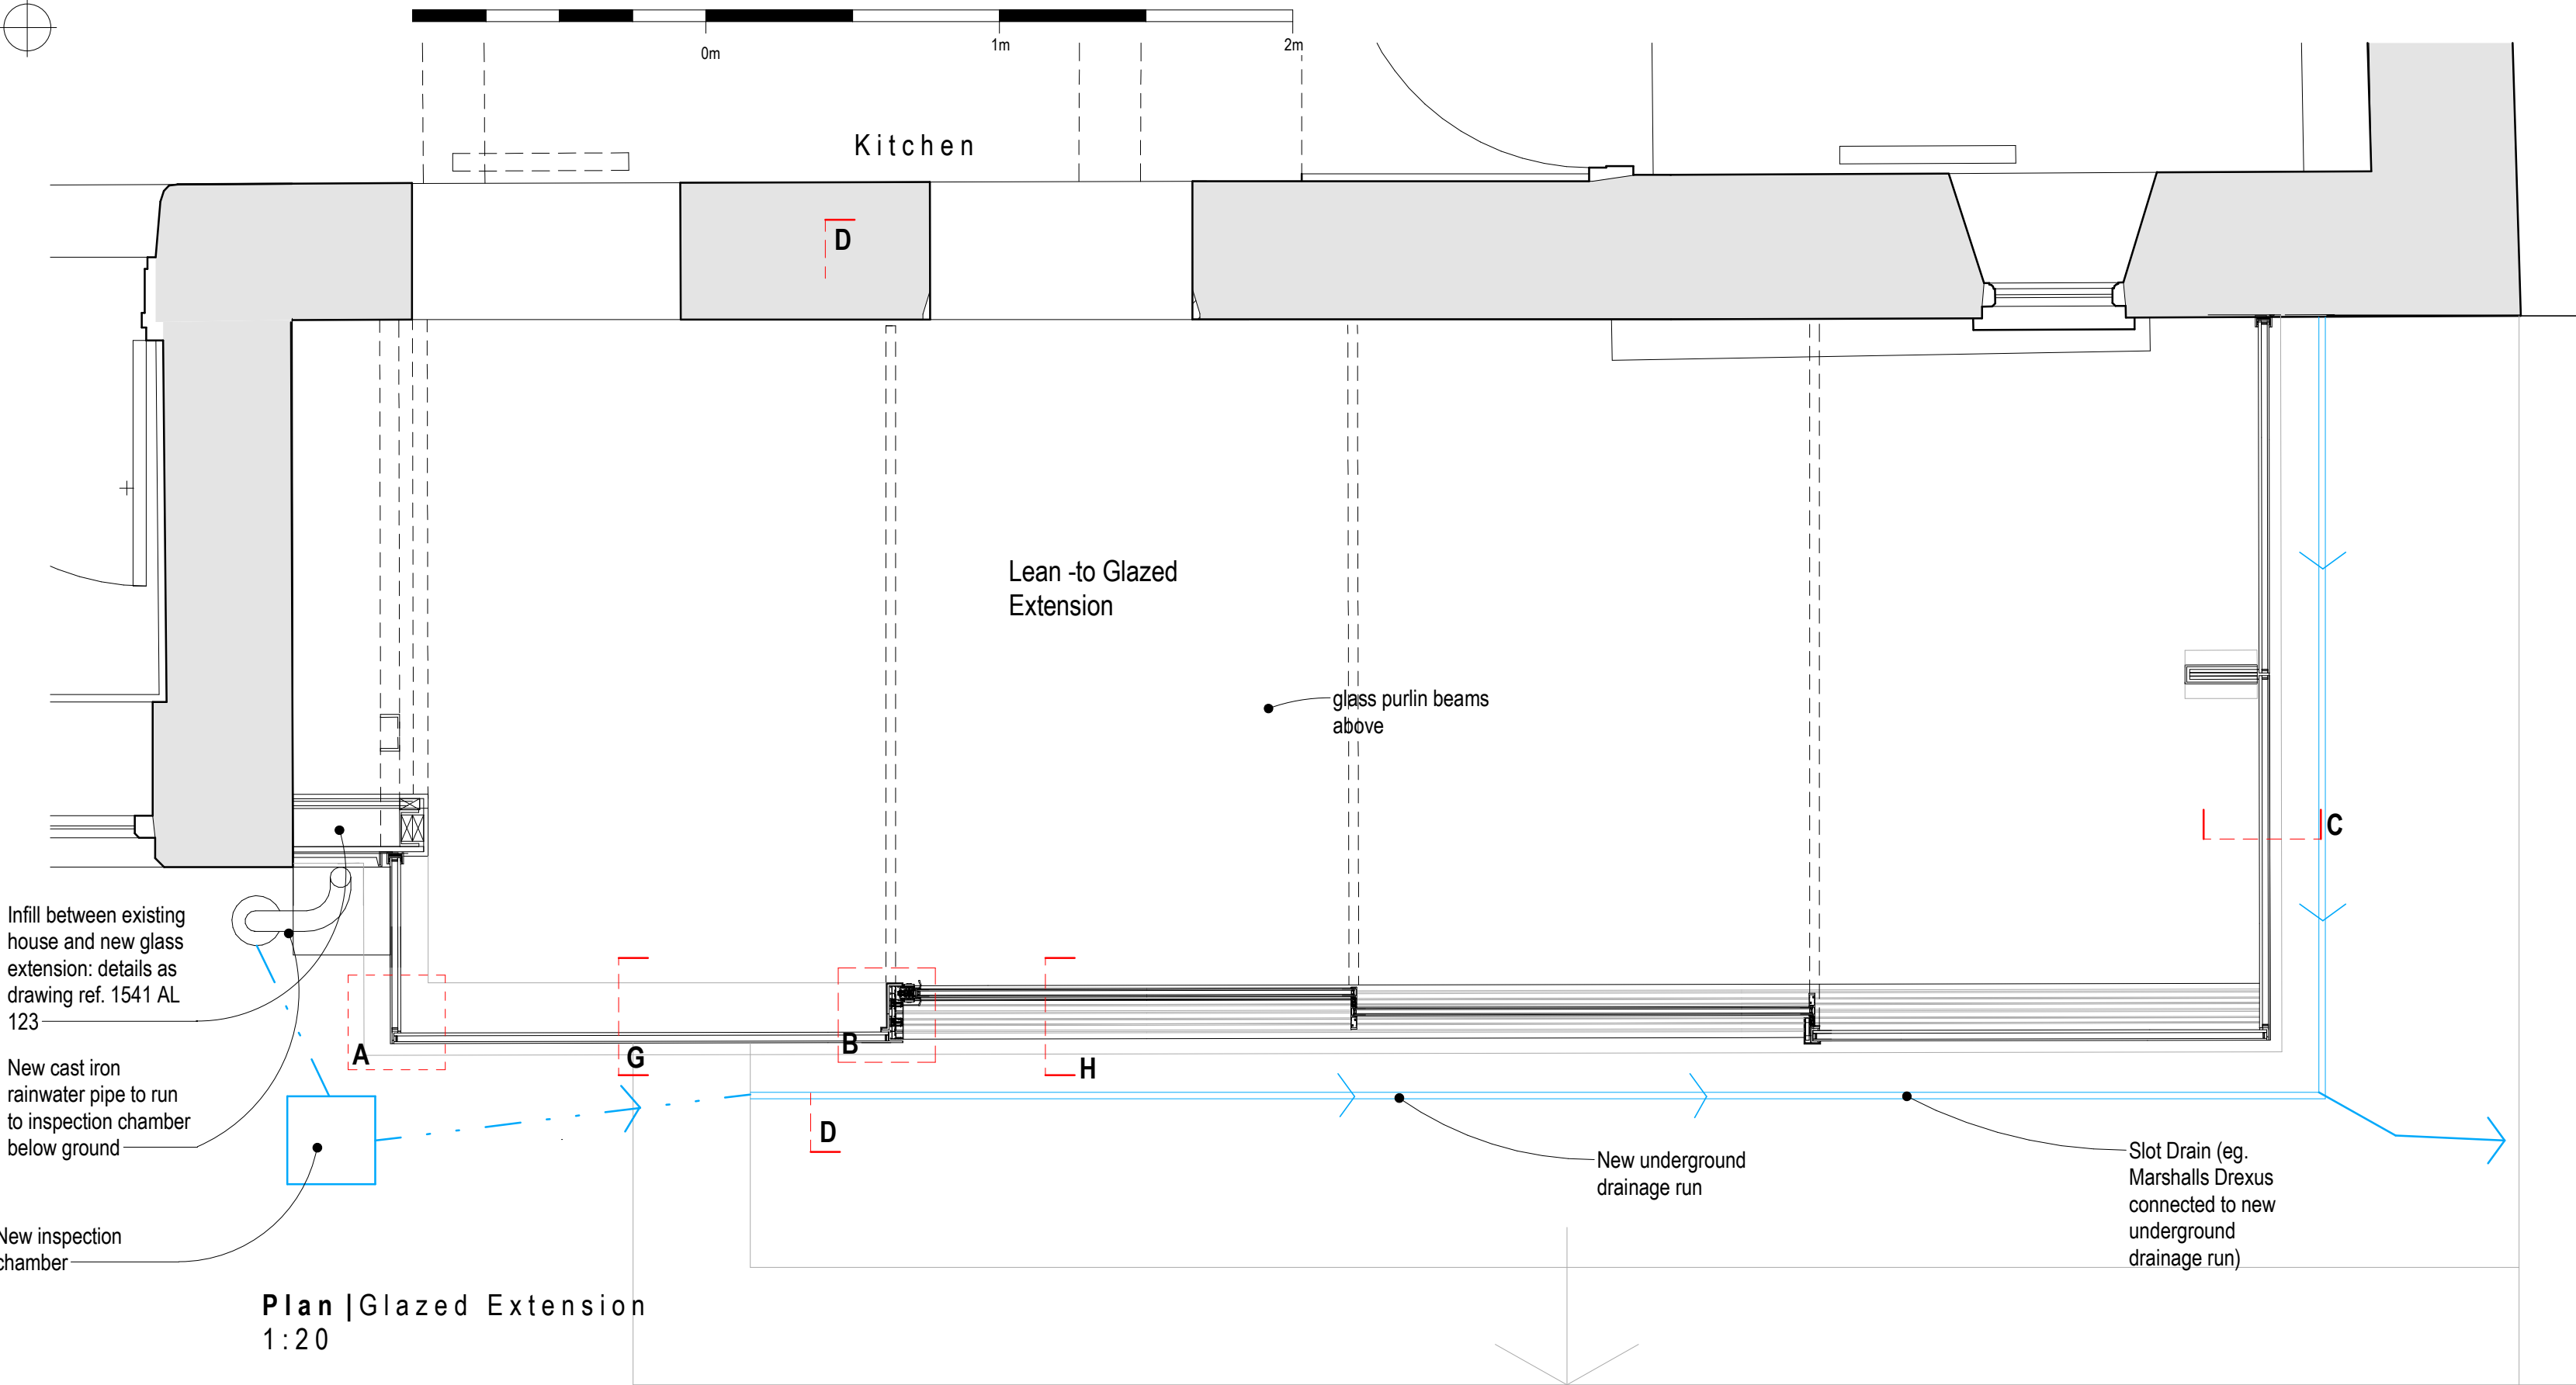


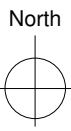


Plan | Glazed Extension
1:20

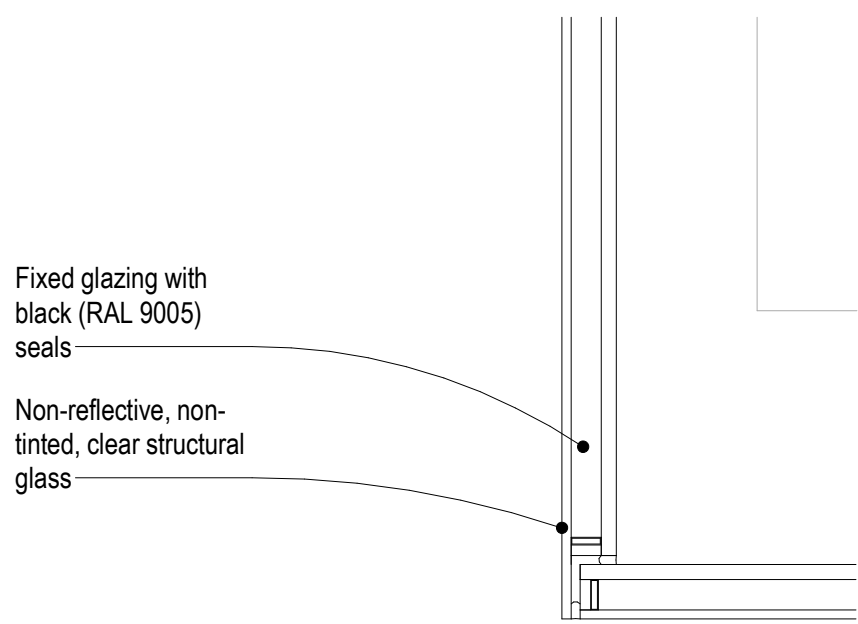


Plan Detail A | Corner Detail
1:5

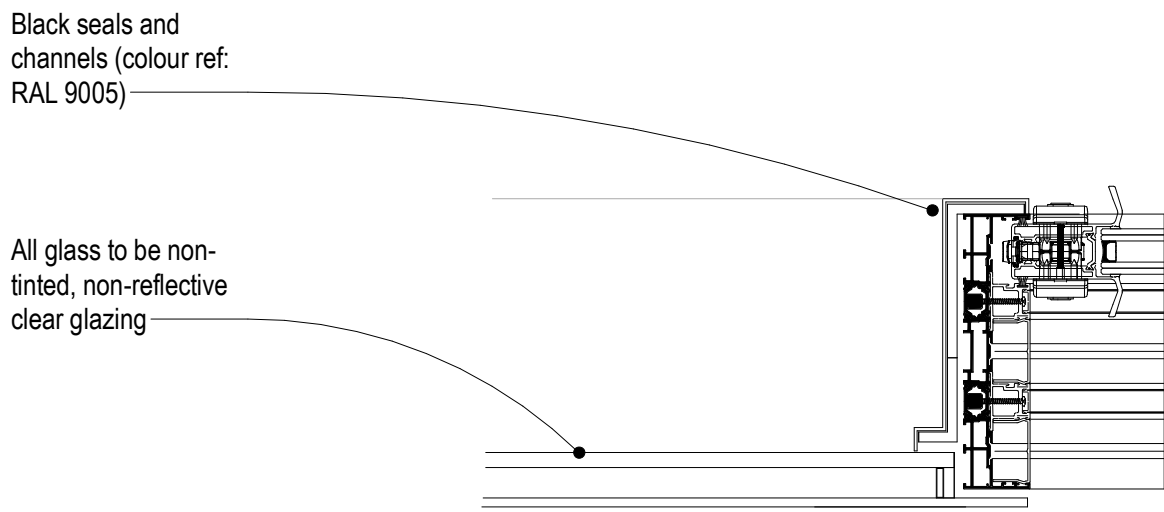


Plan Detail B | Door Jamb Detail
1:5

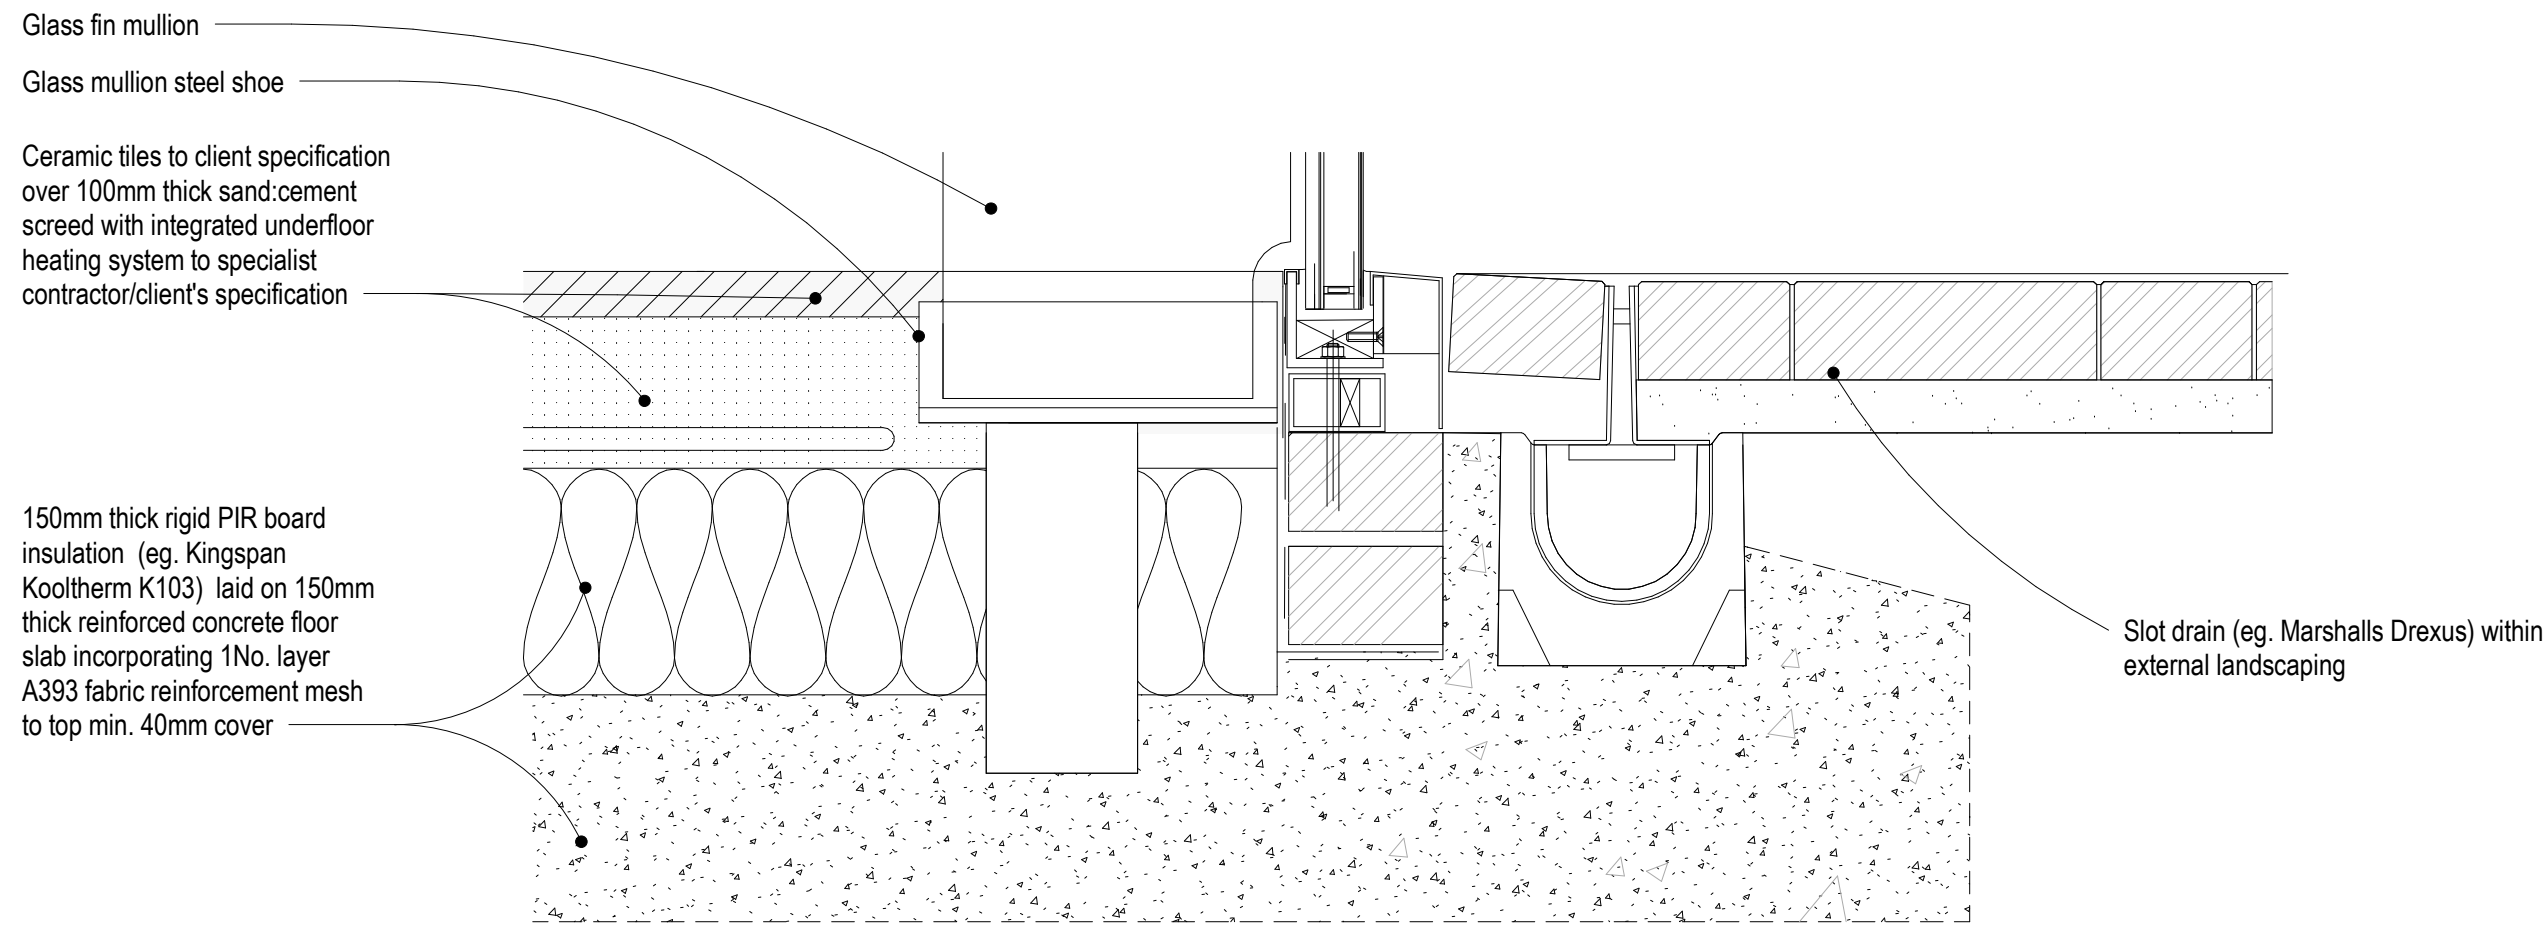


Section Detail C | Fixed Glazing Floor Detail
1:5

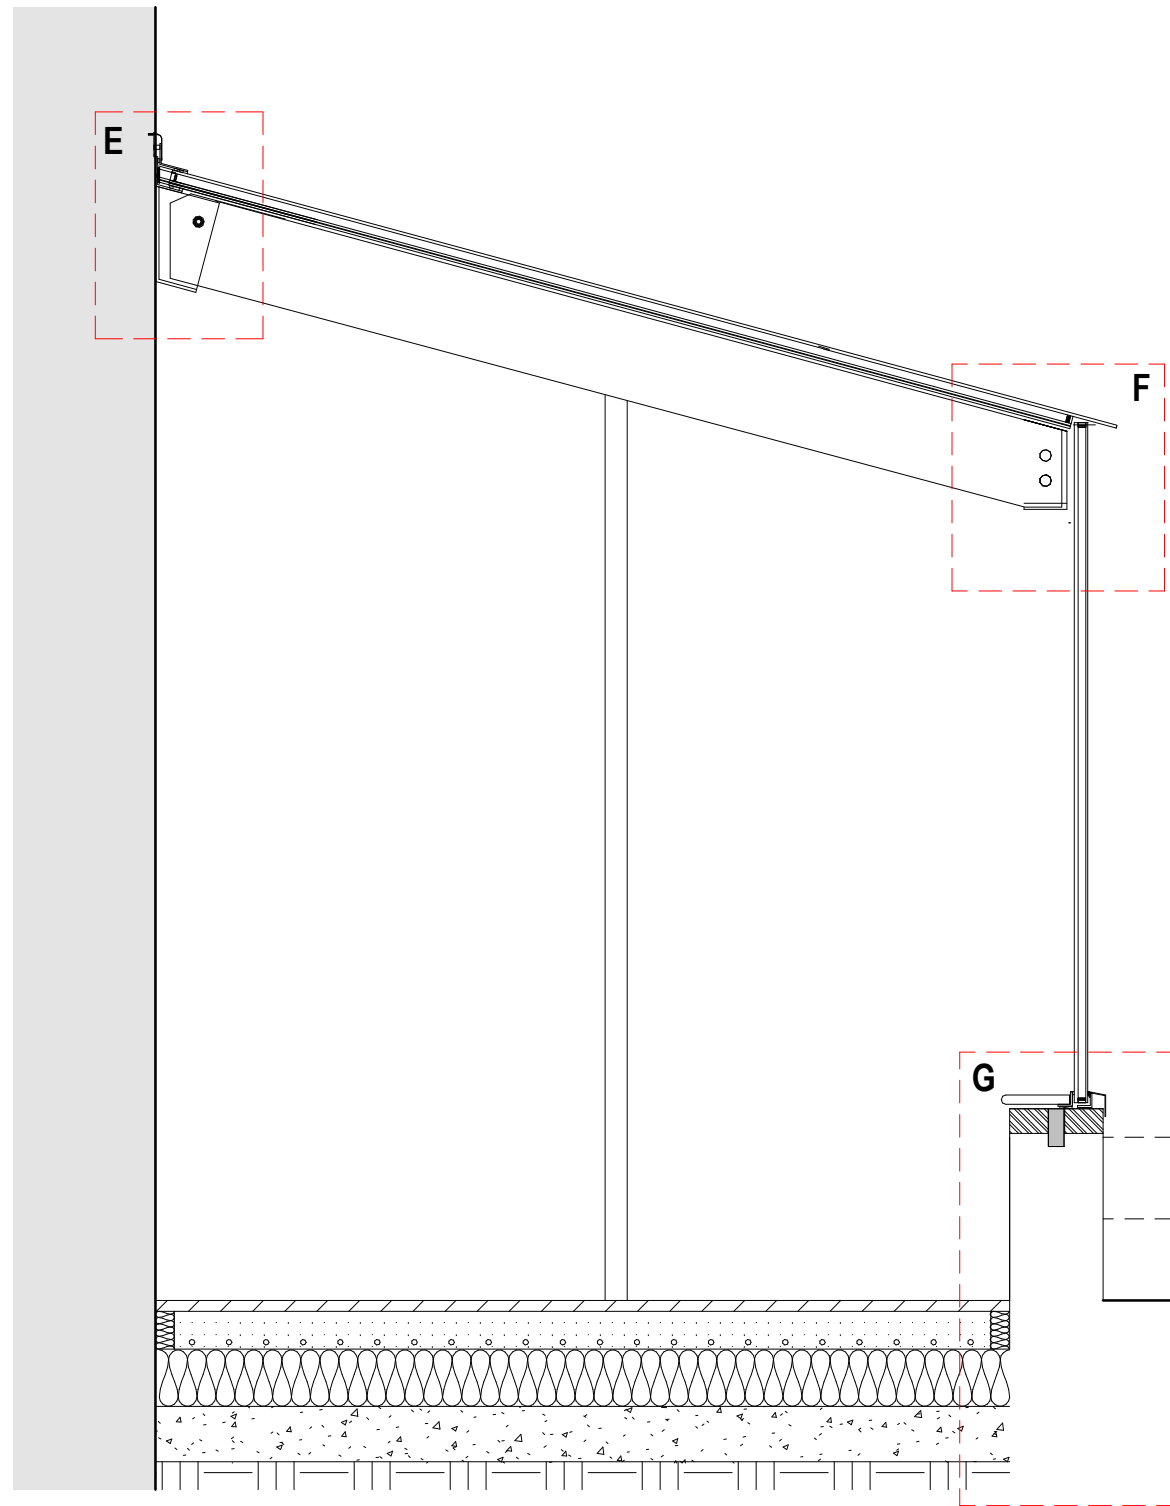


Section D:D | Glazed Extension
1:20

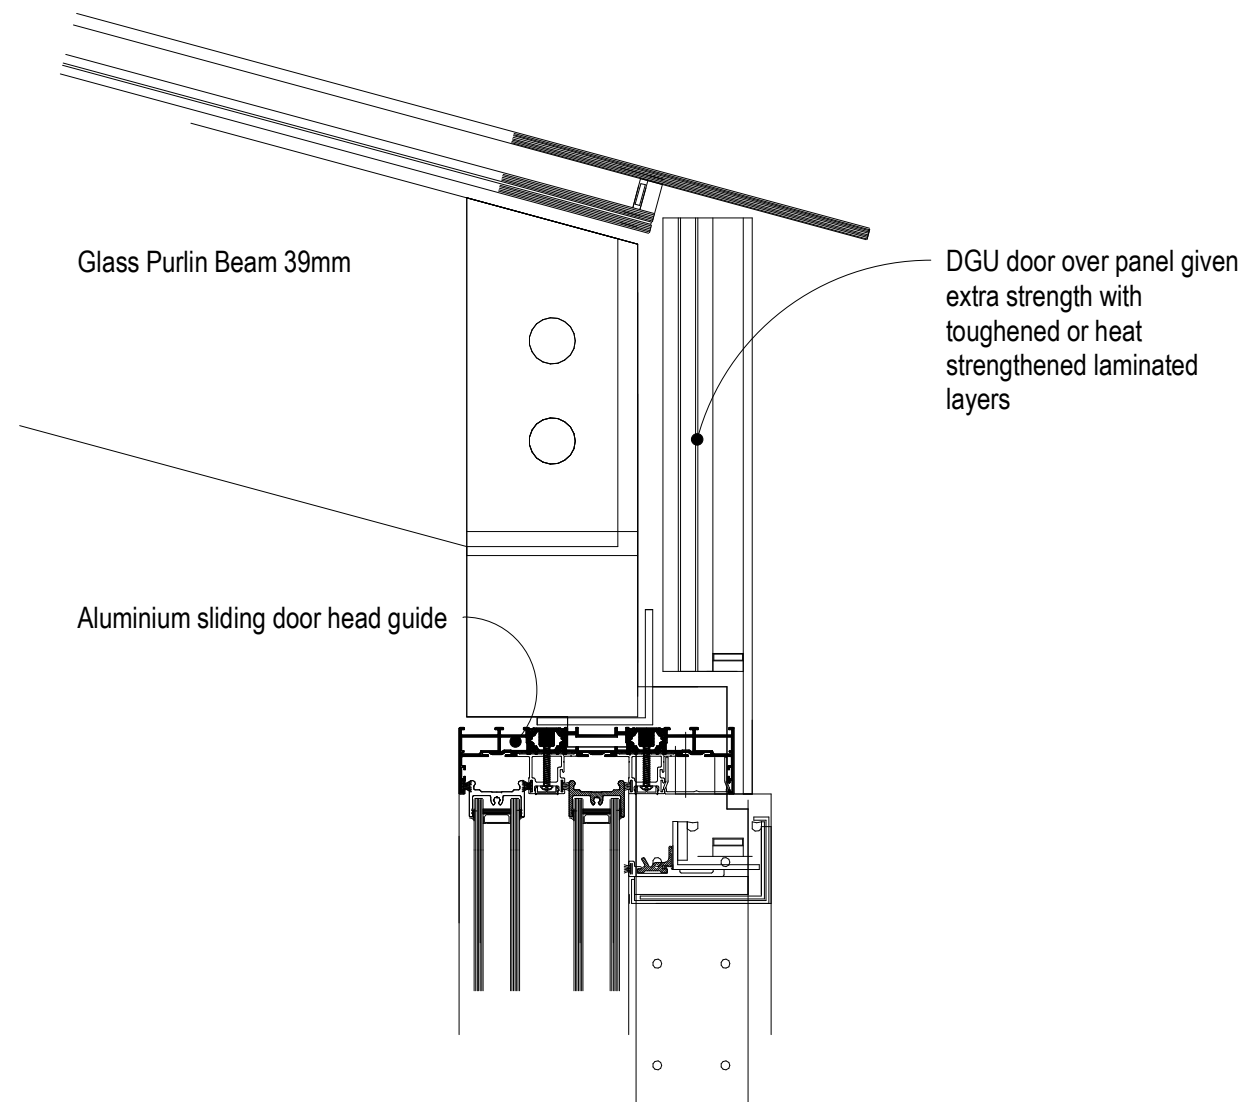


Section Detail F | Door - Roof Junction
1:5

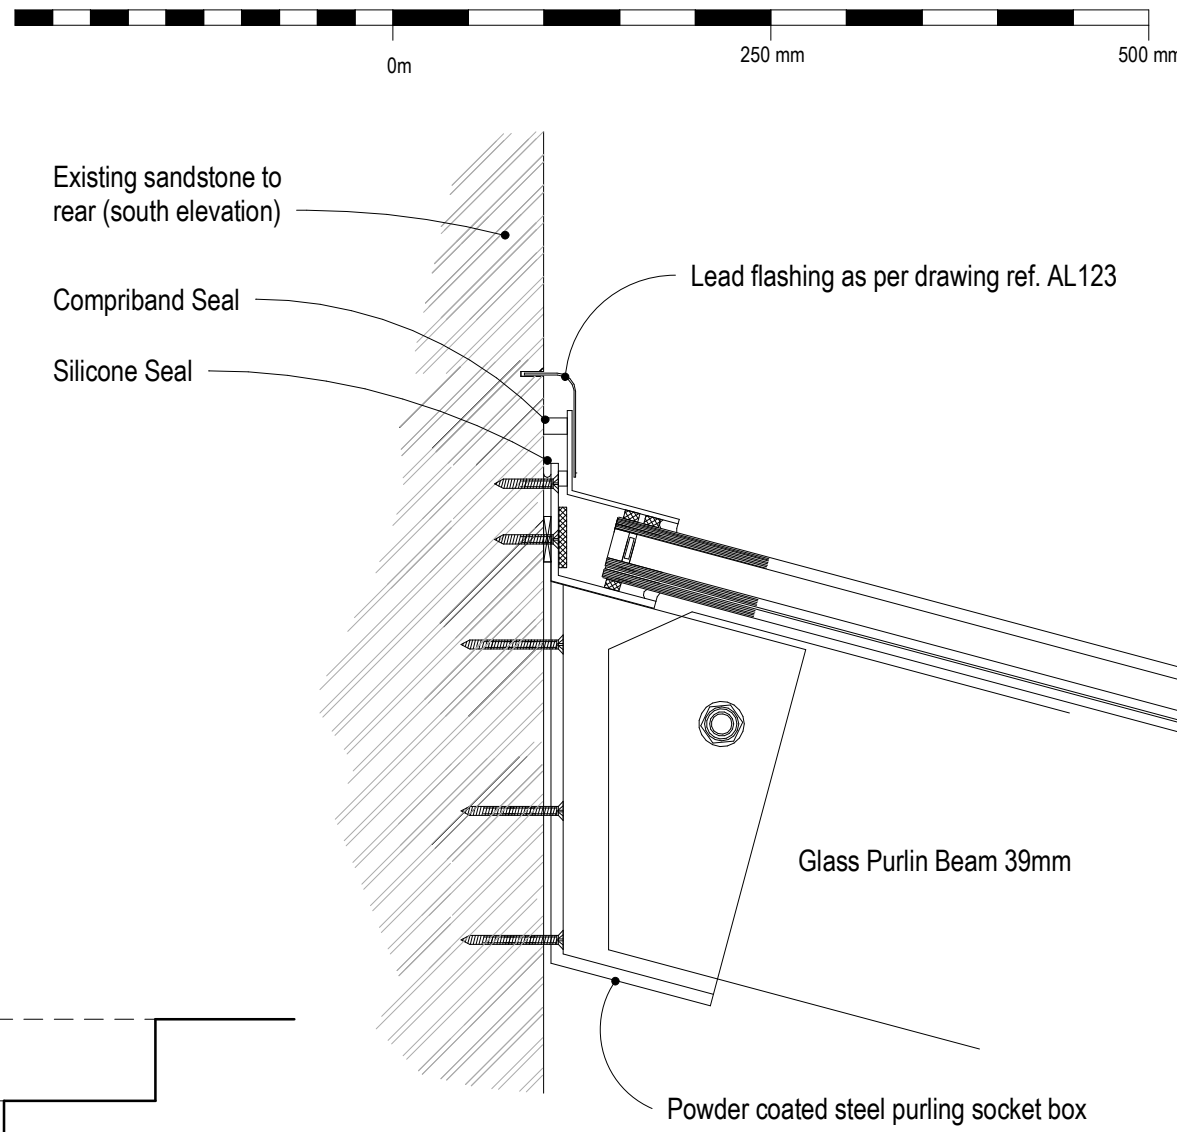

Section Detail E | Wall - Roof Junction
1:5

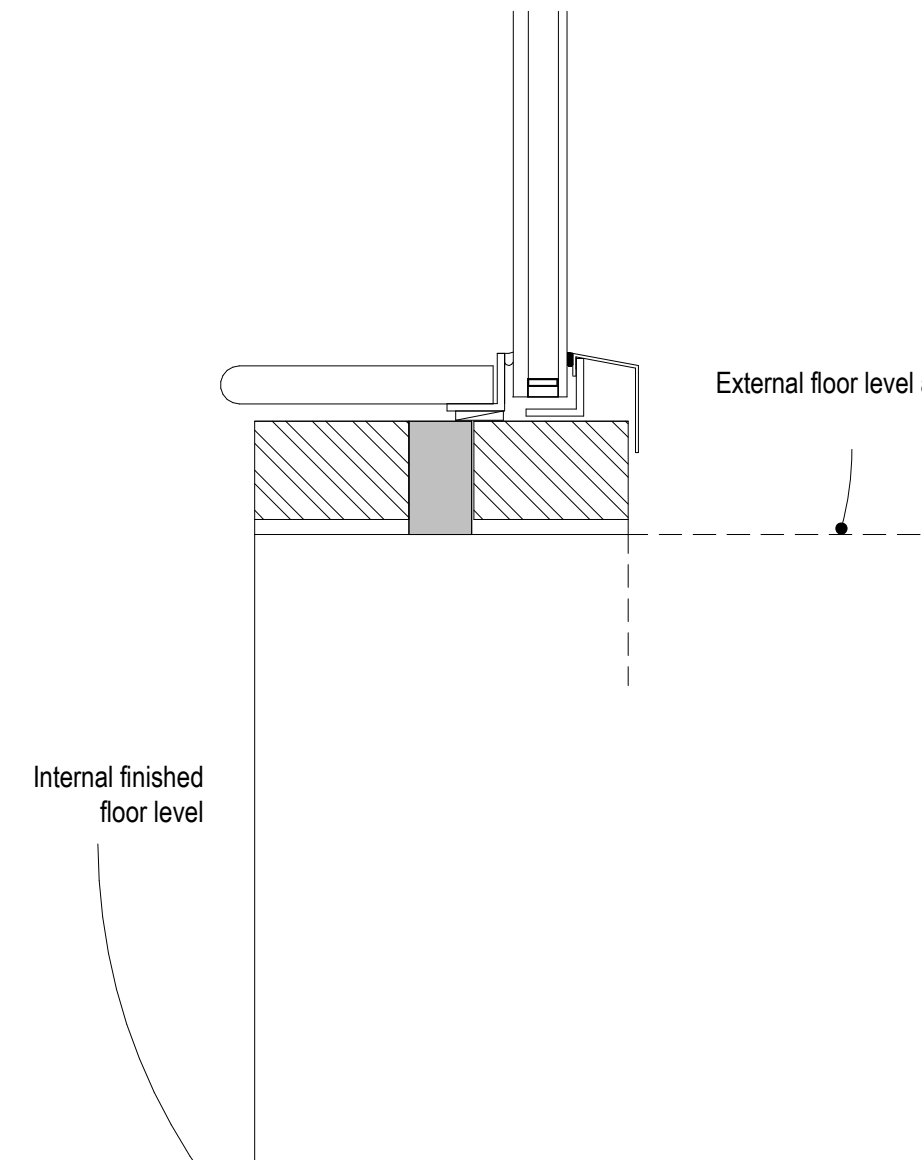

Section Detail G | Raised Glazing Junction
1:5

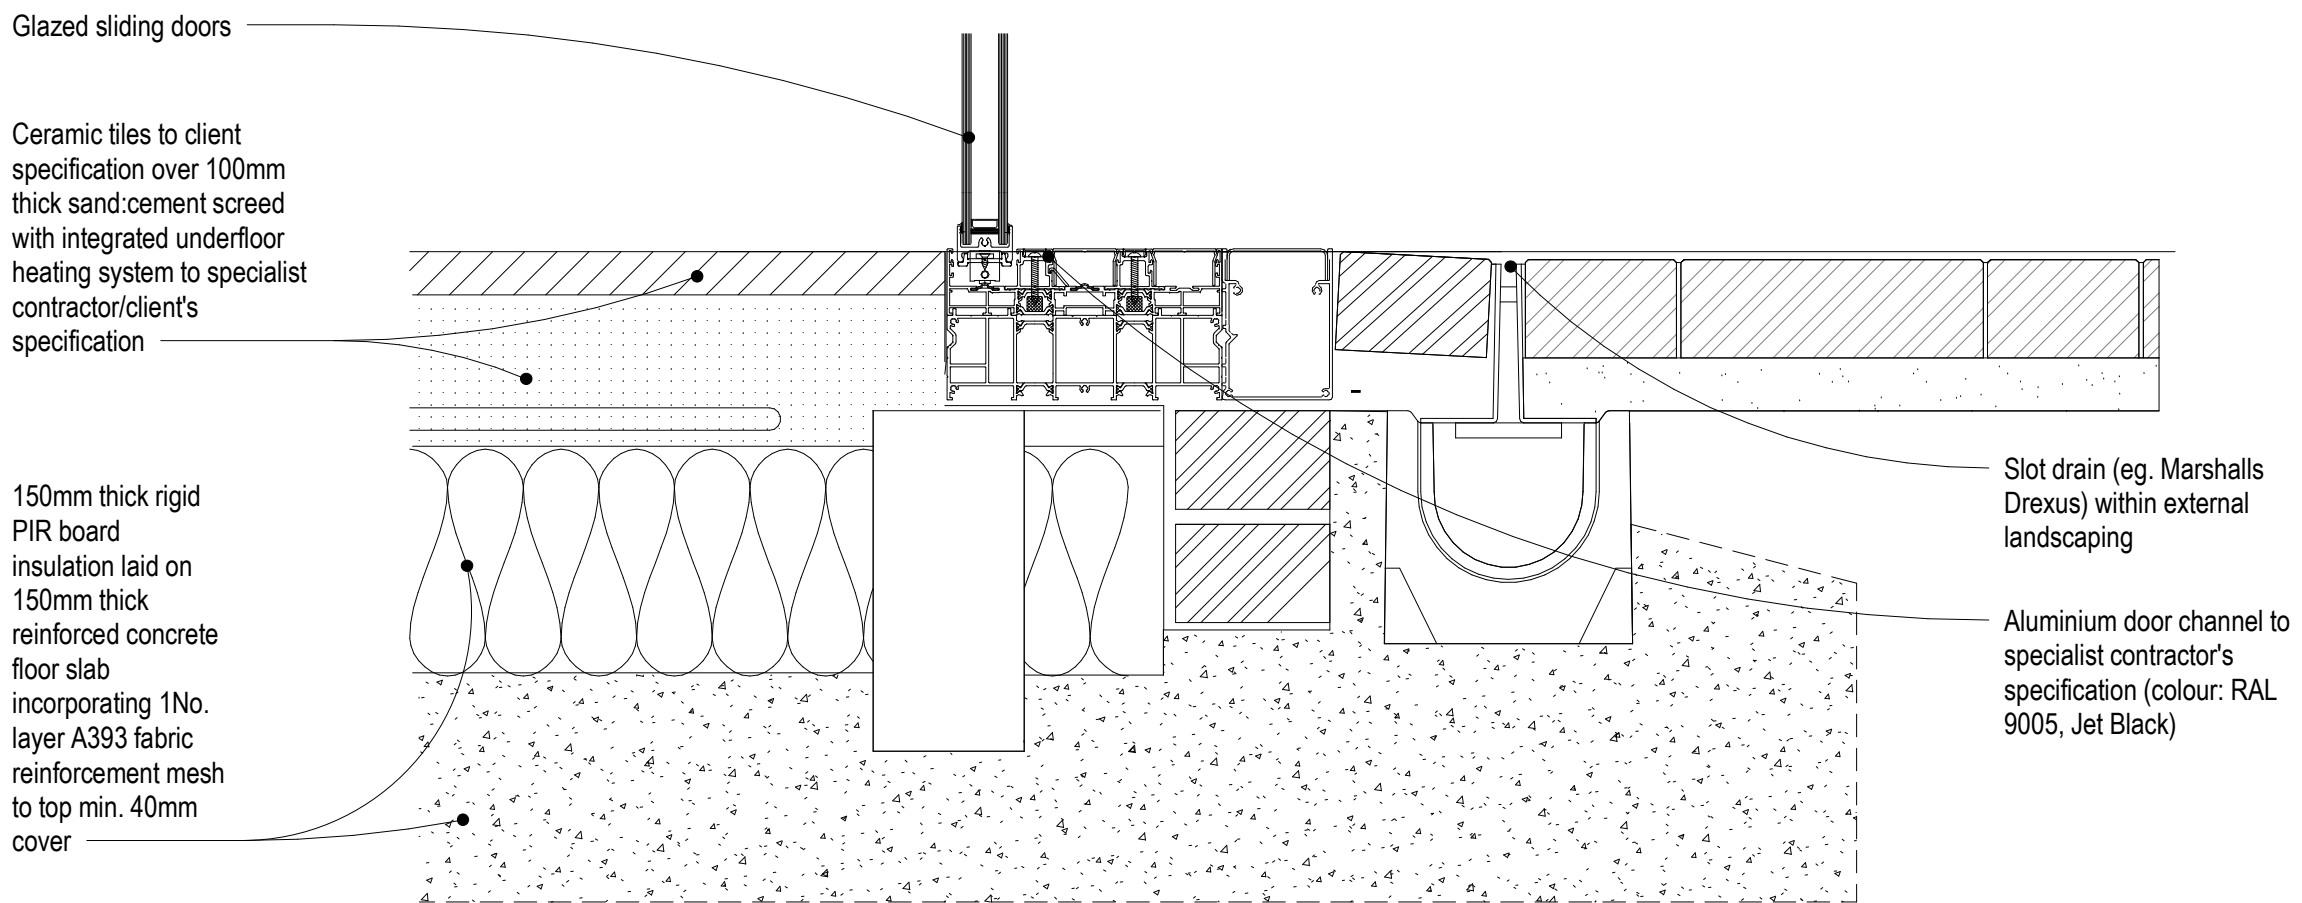

Section Detail H | Door - Floor Junction
1:5

A Rev	07/01/25	Drawn	Revisions following SMDC Planning department feedback																
	Date		Description																
				Clerk Bank House Clerk Bank LEEK Staffordshire ST13 5HE			ctd architects © 2024 This drawing is copyright: • All dimensions to be checked on site before proceeding. • Contractor must notify the architect of any discrepancies before proceeding. • Contractor to check/verify dimensions of all workspaces to suit existing conditions. Do not assume existing structures or details are perfectly square or level. • All drawings to be made in conjunction with all other consultants drawings and specs.												
				1: 01538 373477 F: 01538 386503			e: info@ctdarchitects.co.uk w: www.ctdarchitects.co.uk												
				Client			Project Proposed Glazed Kitchen Extension Manor Farm, Park Lane, ENDON, Stoke on Trent, ST9 9JA			Scale 1:20, 1:5			Size A1		Drawn CH		Date 17/12/24		
				Mr & Mrs Ball			Status Glazed Extension Details 'as proposed'			Job No 1541			Drawing No AL124		Rev. A				

ctd
architects