



Rev	Date	Description	Drawn	Chk'd
P01	08.01.25	FIRST ISSUE	DCM	DCM

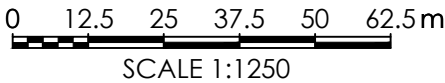

Architecture
Masterplanning
Interior Design

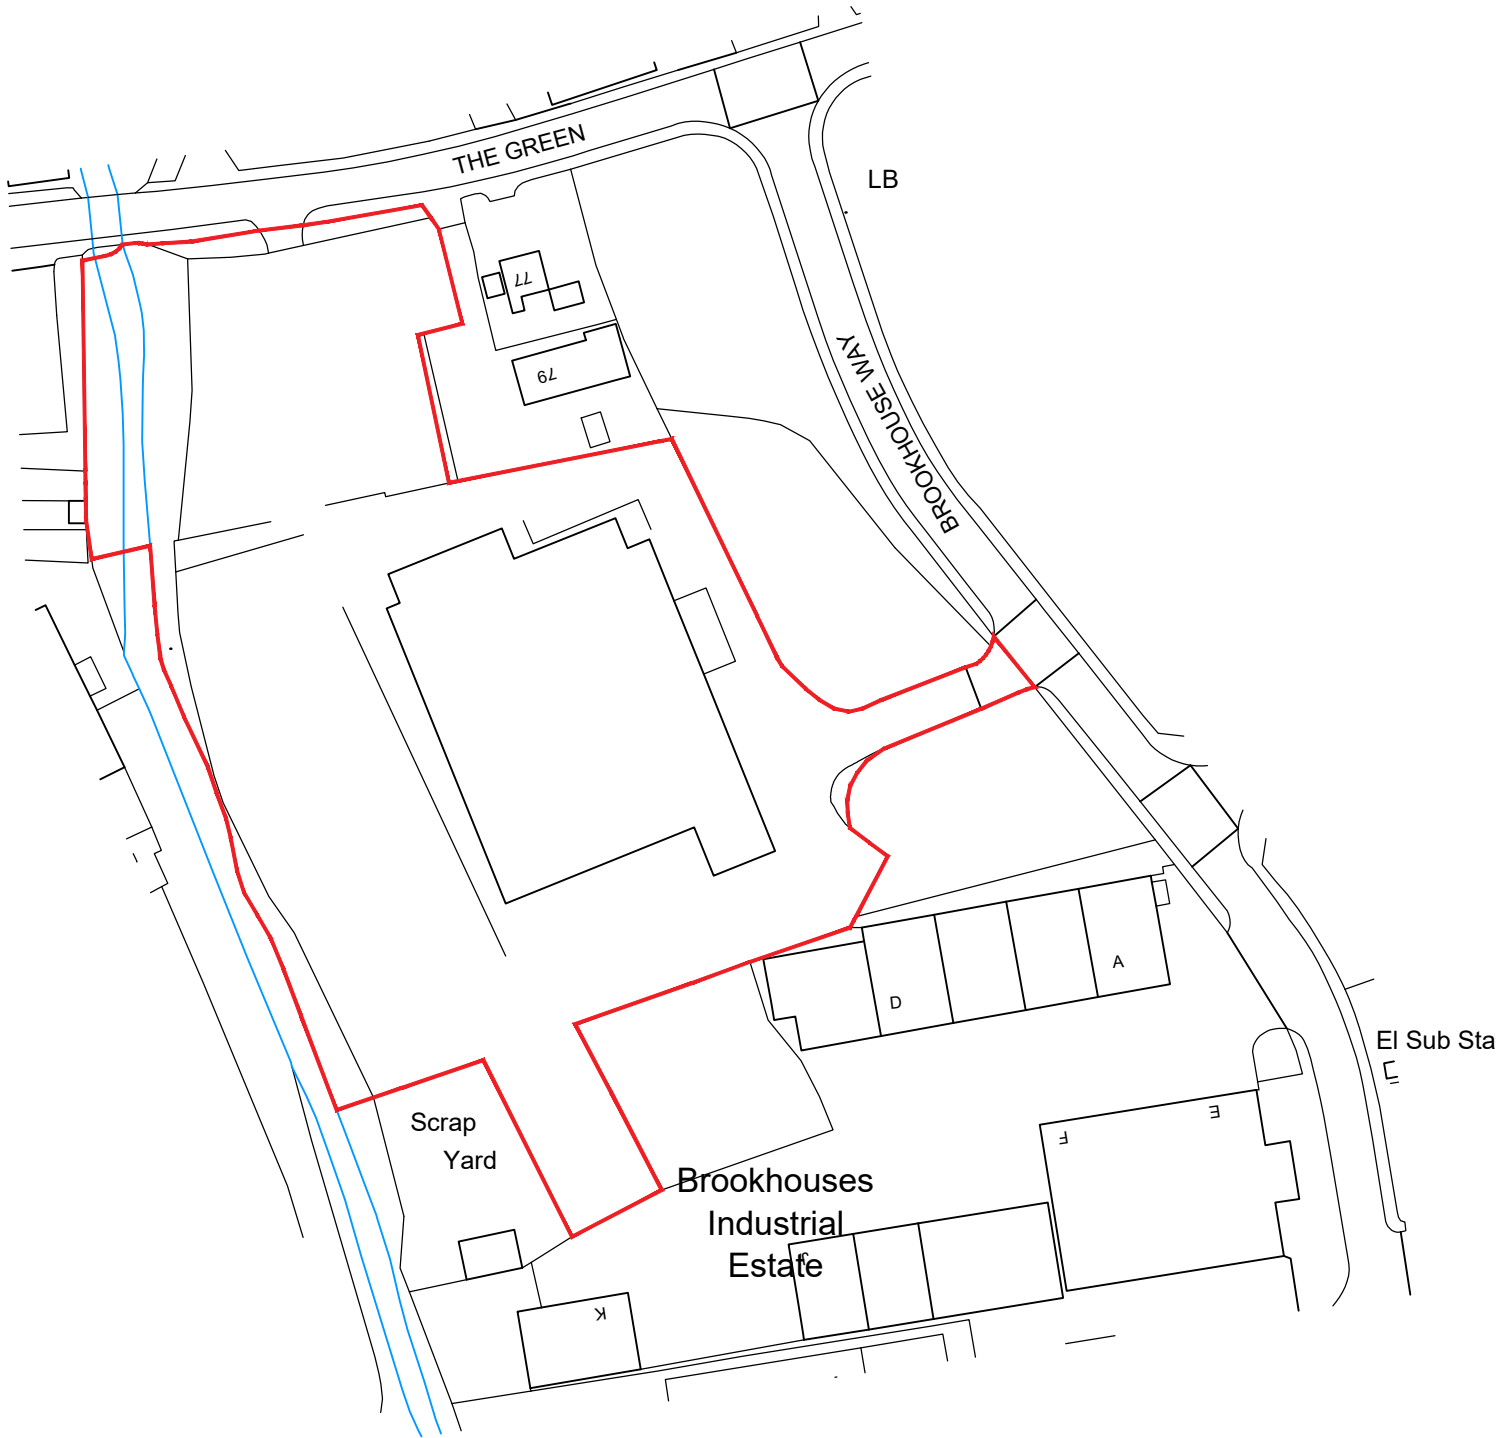

www.harrispartnership.com

Wakefield Manchester Milton Keynes Reading London Harrogate

Client

ALDI Stores Ltd.



Project Title

PROPOSED NEW STORE

The Green
Cheadle
Stoke

Drawing Title

Site Location Plan

Drawn	Checked	Scale @A3	BIM Status	Date
DCM	DCM	1:1250	NA	01.25

Drawing Status	Rev.	THP Project No
FOR INFORMATION	P01	20710

Project No.	Originator	Volume	Level	Type	Role	Number
E1856	THPW	00	XX	DR	A	PS01