
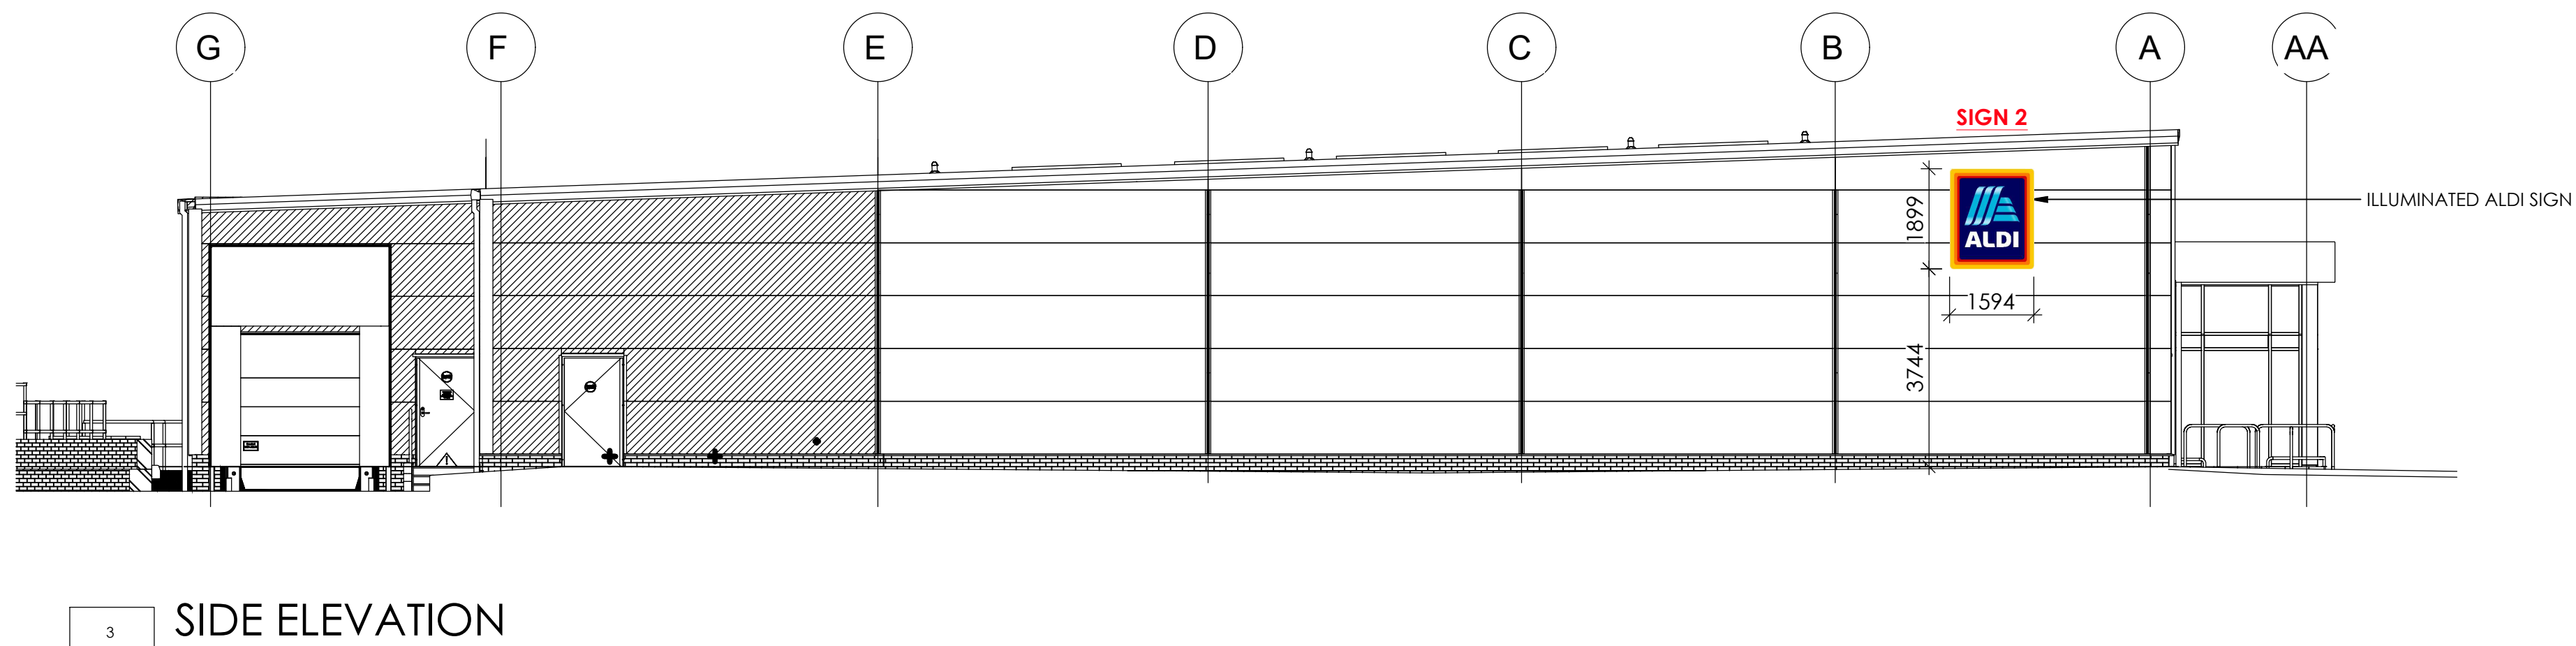
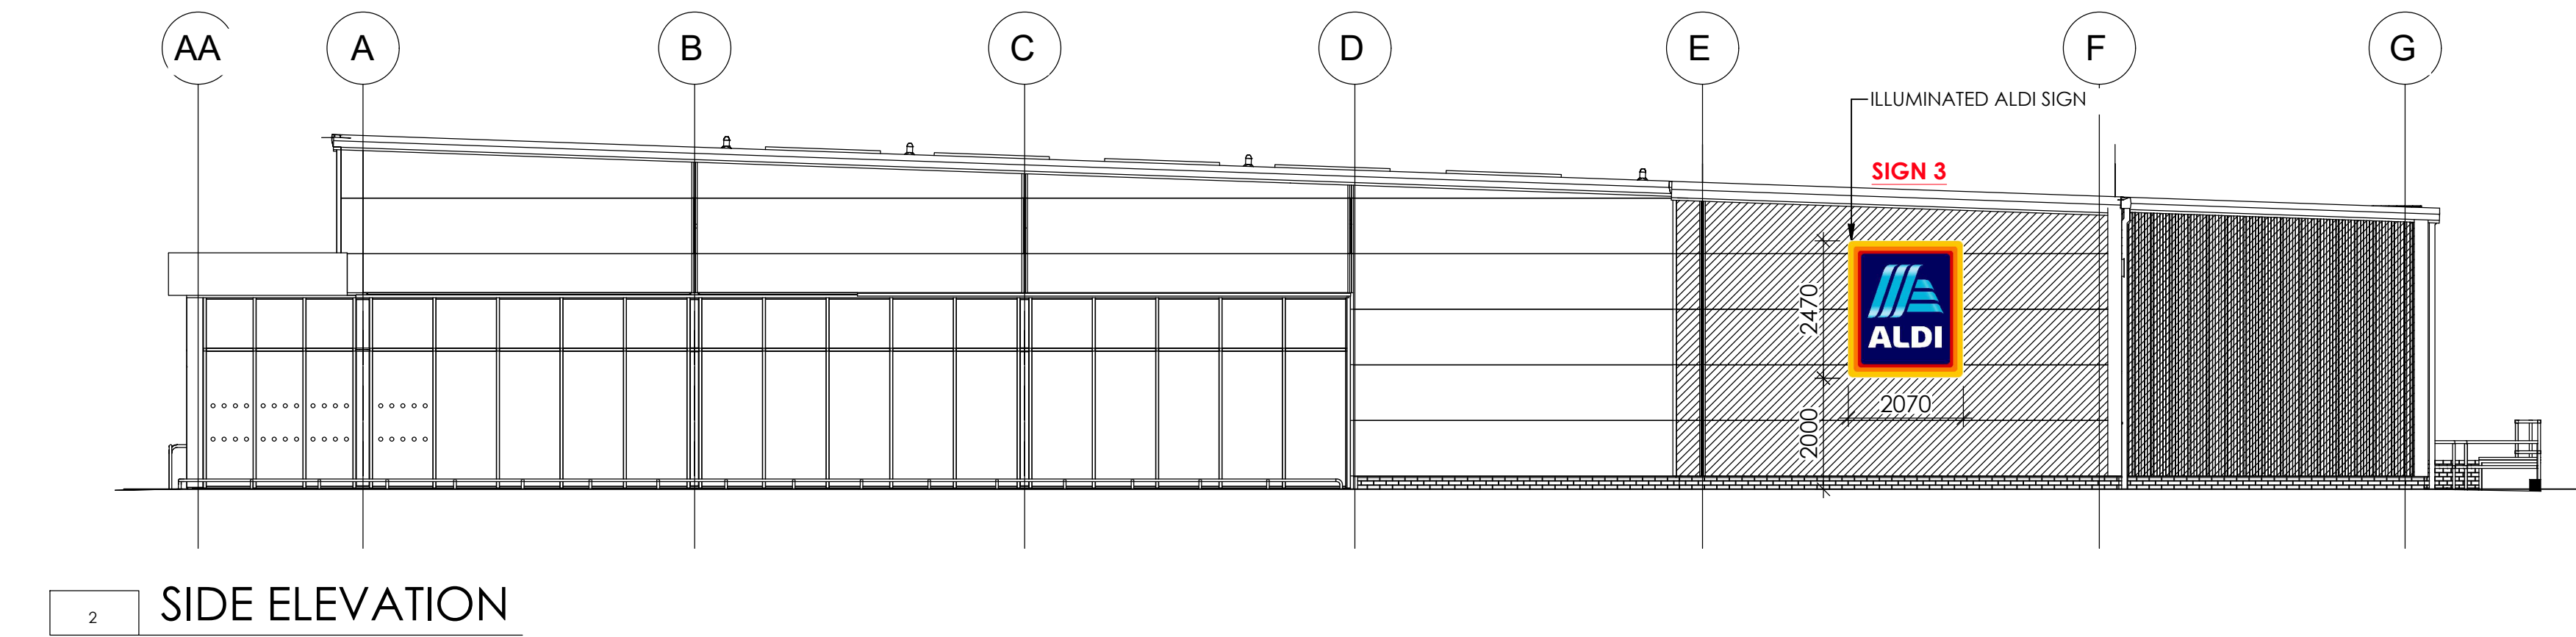


REV	DATE	DESCRIPTION	DRW	CHK
P01	08.01.25	FIRST ISSUE	DCM	DCM

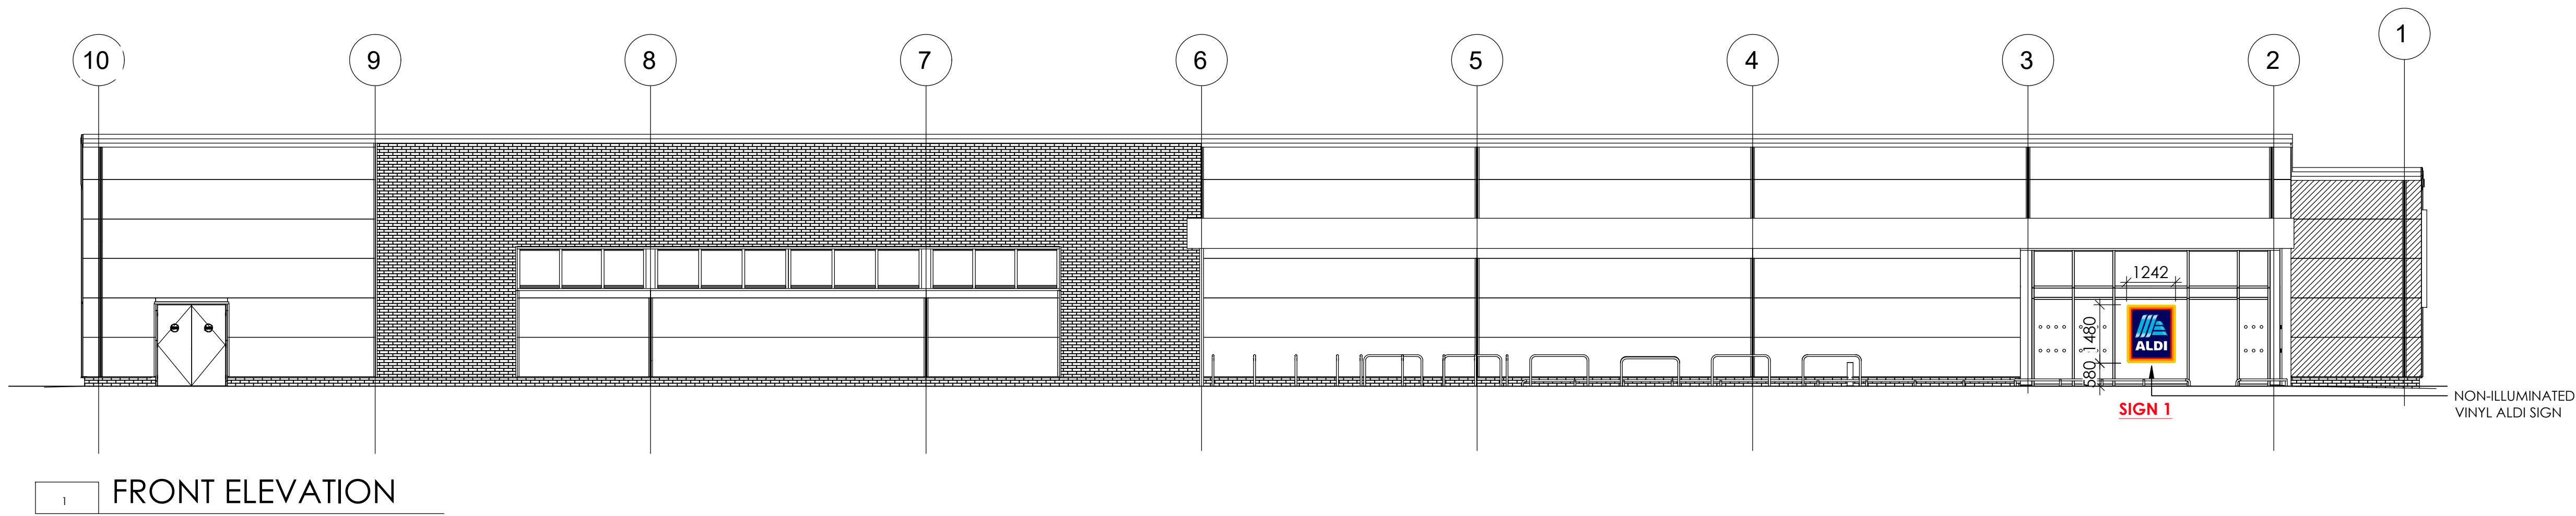

0 1000 2000 3000 4000 5000mm
SCALE 1:100

THE DESIGN AND DRAWING ARE THE COPYRIGHT OF THE CONSULTANTS AND MUST NOT BE USED OR REPRODUCED WITHOUT THEIR PERMISSION.

Client	ALDI - Aldi Stores Ltd.	
Project Title	PROPOSED ALDI FOODSTORE	
Project Address		

The Green
Cheadle
Stoke-on-Trent. ST10 1XS

PROPOSED ELEVATIONS SIGNAGE APPLICATION

Job No.	Originator	Zone	Level	Type	Role
79-E1856 THPW	XX	ZZ	DR	A	
System Classification	Drawing No.	Subsidiary	Revision		
	PS03	A5	P01		

Drawn	Checked	Date	Scale	Size
DCM	DCM	01.2025	1 : 100	A1

- Wakefield, WF1 3GA
t. 01924 291800
- Canvass Warehouse, 77 Dale Street,
Manchester, M1 2HG
t. 0161 2388555
- The Old Rectory, 79 High Street,
Newport Pagnell, MK16 8AB
t. 01908 211577
- 101 London Road,
Reading, RG1 8BY
t. 0118 9507700
- 10 Gees Court, 51 Christophers Place,
London, W1U 1JJ
t. 0207 4091215

THP Project No. 20710

THE
HARRIS
PARTNERSHIP

ARCHITECTS
www.harrispartnership.com