




ELEVATION 01


1 : 100



ELEVATION 02

1 : 100

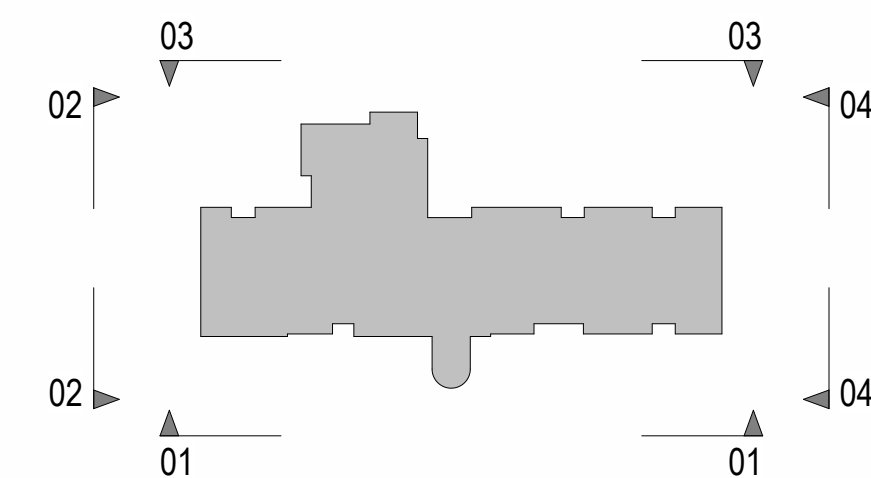

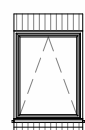- ### **MATERIAL KEY:**
- | | |
|---|---|
|  | Red Brick - Dark
Laid in stretcher bond with
coloured Mortar |
|  | Red Brick - Light
Laid in stretcher bond with
coloured Mortar |
|  | Blue Brick
Laid in stretcher bond with
coloured Mortar |
|  | Feature Artstone heads, cills,
stringers and copings |
|  | Brick headers and Cant cills in soldier
coursing. See elevation for brick colour |
|  | uPVC Flush Casement
windows in RAL colour 7016 |
|  | Thin Leading edge, slate effect Clay
Tiles |

Rainwater goods, Fascia's and Soffit's to be black uPVC

All doors to be RAL colour 7016

C07	Solar panels removed and mushroom and tile vents added	17.12.24	JD	
C06	Solar Panel Locations added	12.12.23	JD	JD
C05	Bird and Bat boxes amended as requested by LF 17/07/23	24.07.23	TC	JD
C04	Updated to suit C.O. Comments	22.06.23	JD	JD
C03	Updated to suit revised Roof Design	02.06.23	JD	MH
C02	Stone coping redrafted. Proposed tower updated to suit conservation officer's approval	15.05.23	LG	MS
C01	Drawing revised to C01	15.04.23	LG	JH
P05	Turret tower revised.	03.03.23	LG	JH
P04	RWP's added.	08.02.23	LG	JH
P03	Window & Door references added.	30.11.22	LG	JH
P02	Minor layout amendments, dry riser locations added	12.12.22	JD	JH
P01	First Issue	04.11.22	JD	MH

REV	COMMENT	DATE	DR	CH
THIS DESIGN IS COPYRIGHT ©				



BBA
BREWSTER BYE ARCHITECTS

5 NORTH HILL ROAD, LEEDS, HEADINGLEY, LS6 2EN
T: 0113 275 4000
info@brewsterbye.co.uk www.brewsterbye.co.uk

CLIENT



CHALLENGER
BUILDING SERVICES LTD

JOB TITLE _____

COMPTON MILL, LEEK

Compton Mill Leek

ELEVATIONS SHEET 01 (GENERAL
ARRANGEMENT)

Drawn: JD Scale: As indicated @ AI

Date: NOV 22 Checked: MH

DWG NO:	REV:
50301 BBA 03 73 DB A 0330	C03