


A3

R1 - Red edge edit to include access to public highway

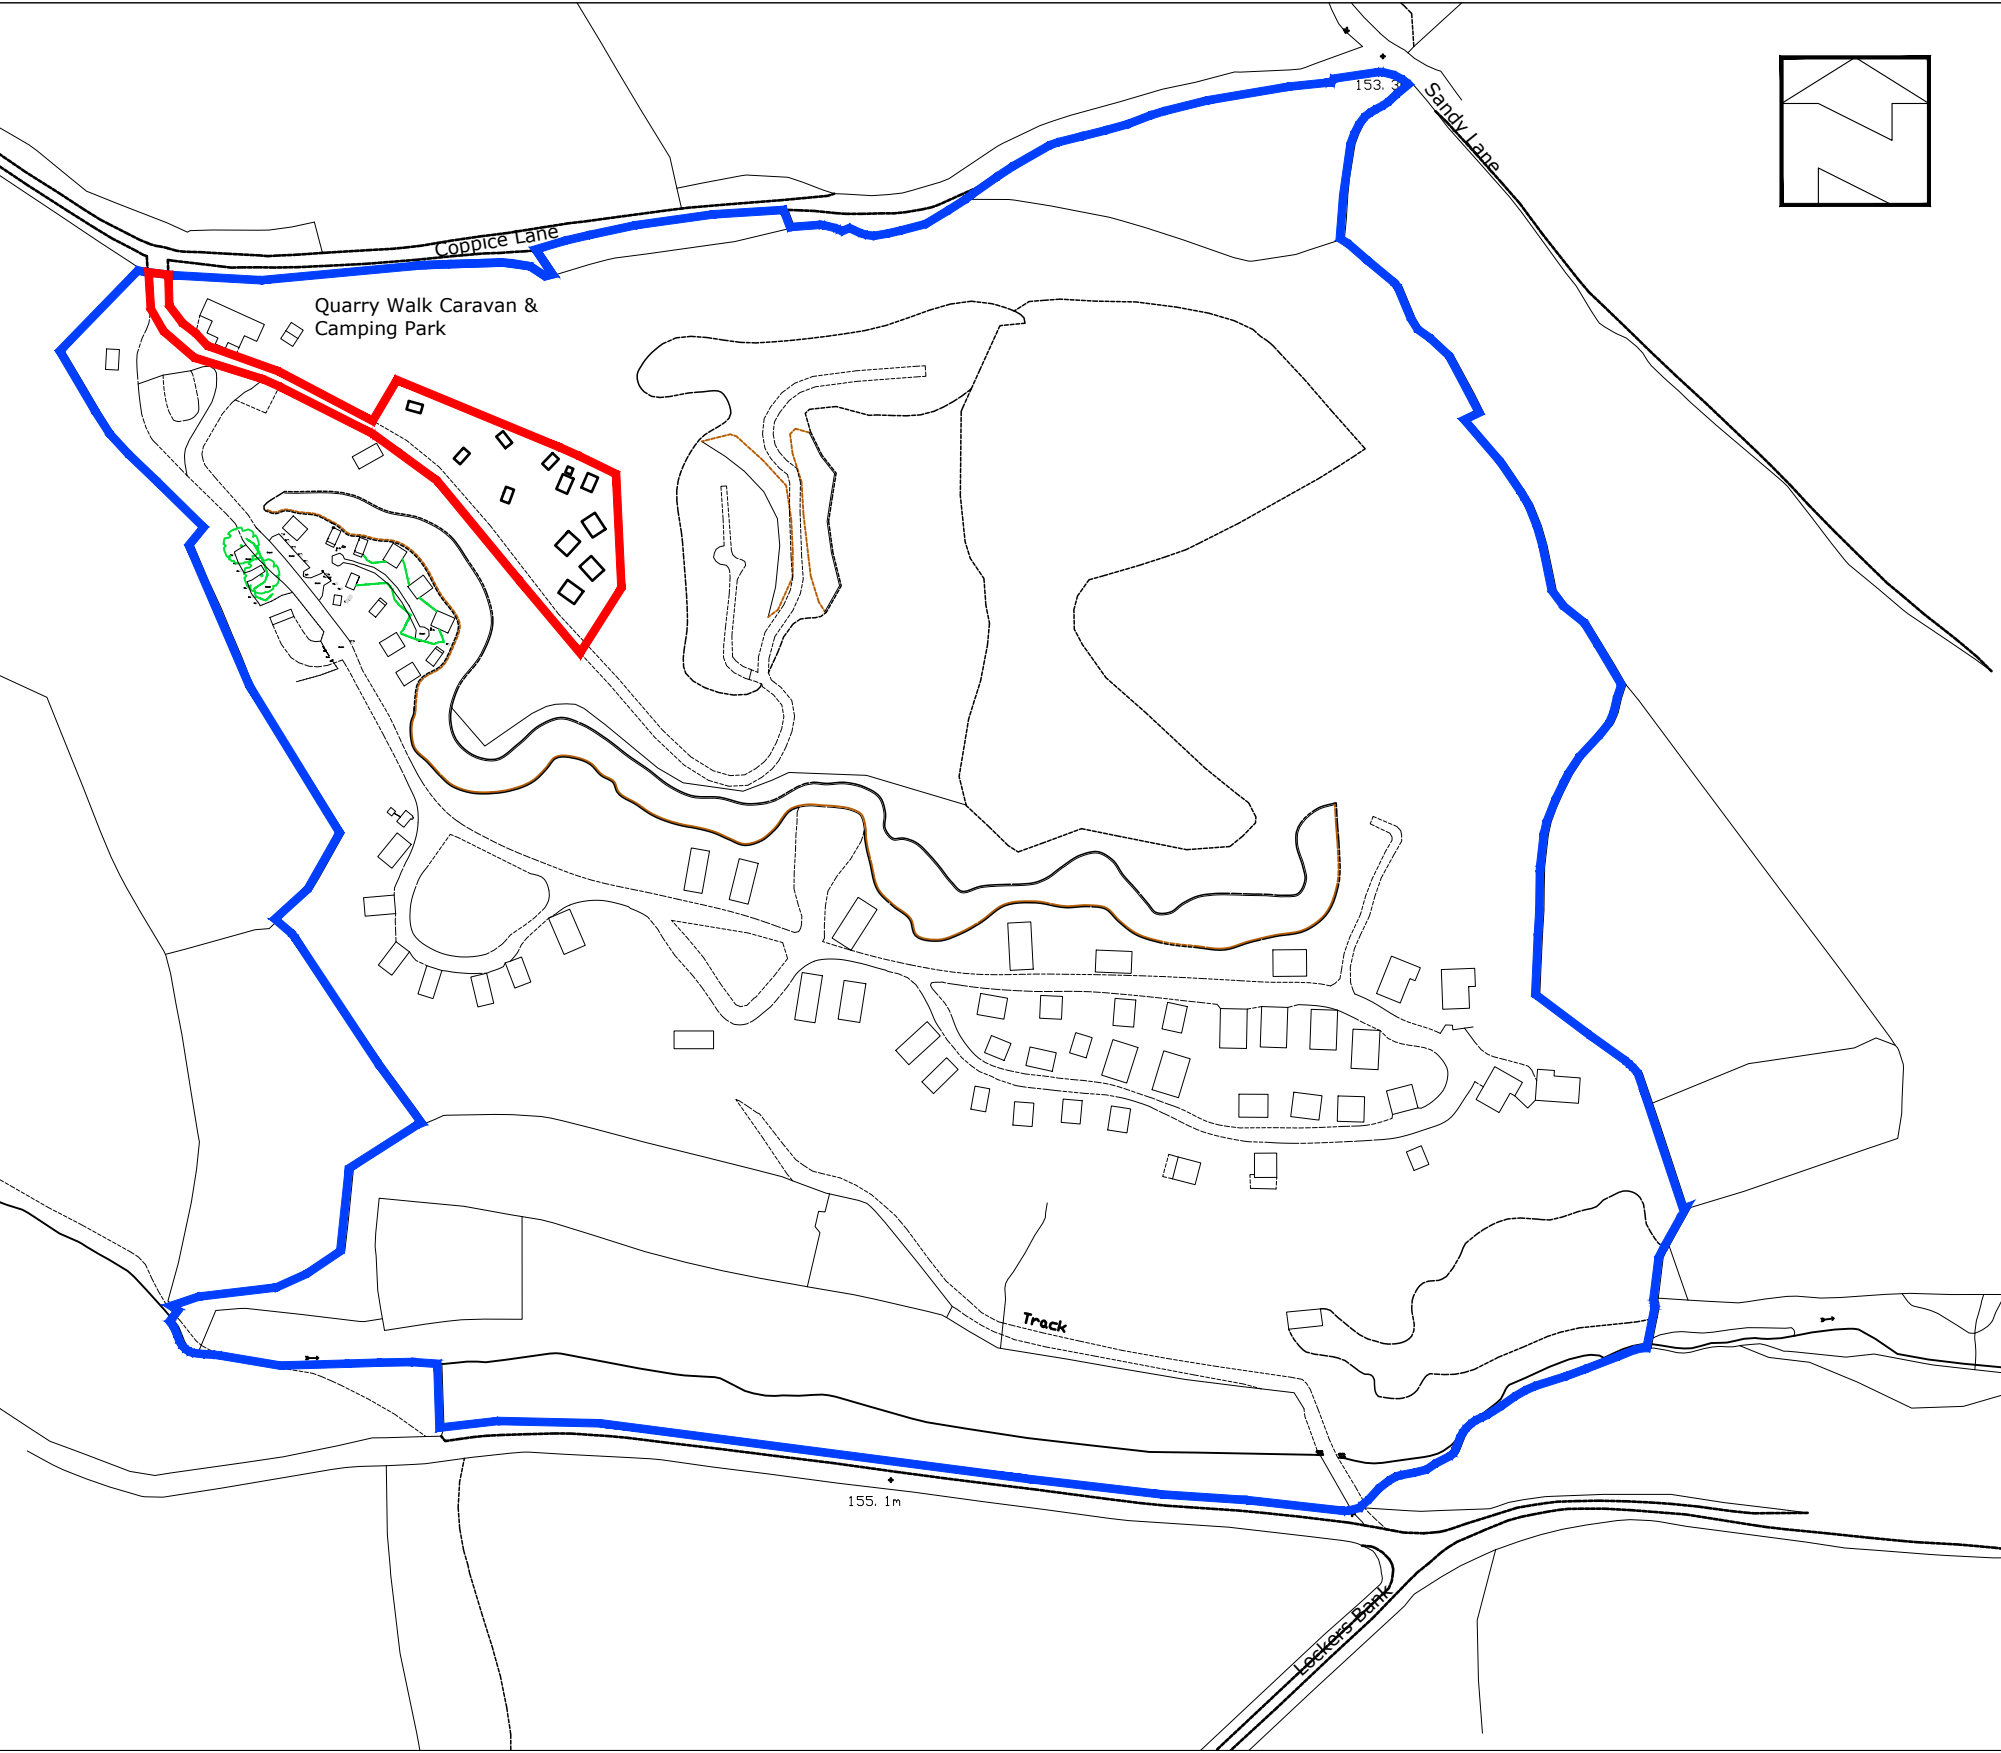

BESPOKE ARCHITECTURAL SERVICES

Bayon Architectural Technology Limited
Suite 140, Silk House, Park Green, Macclesfield, SK11 7QJ
t: 07875 718 808 | wynevans@bayon.at | www.bayon.at

10No GLAMPING PODS & BIO MASS BOILER WITH SILO

LOCATION PLAN	
Site Address Quarry Walk Park Coppice Lane Freehay Staffordshire ST10 1RQ	Date 05 - 01 - 2024
	Scale 1:2500@A3
	Drawing Ref. C619
	Drawing No. BB1R1