


80 Washerwall Lane, Werrington, Stoke-On-Trent, ST9 0LR


Ref: SMD/2024/0581

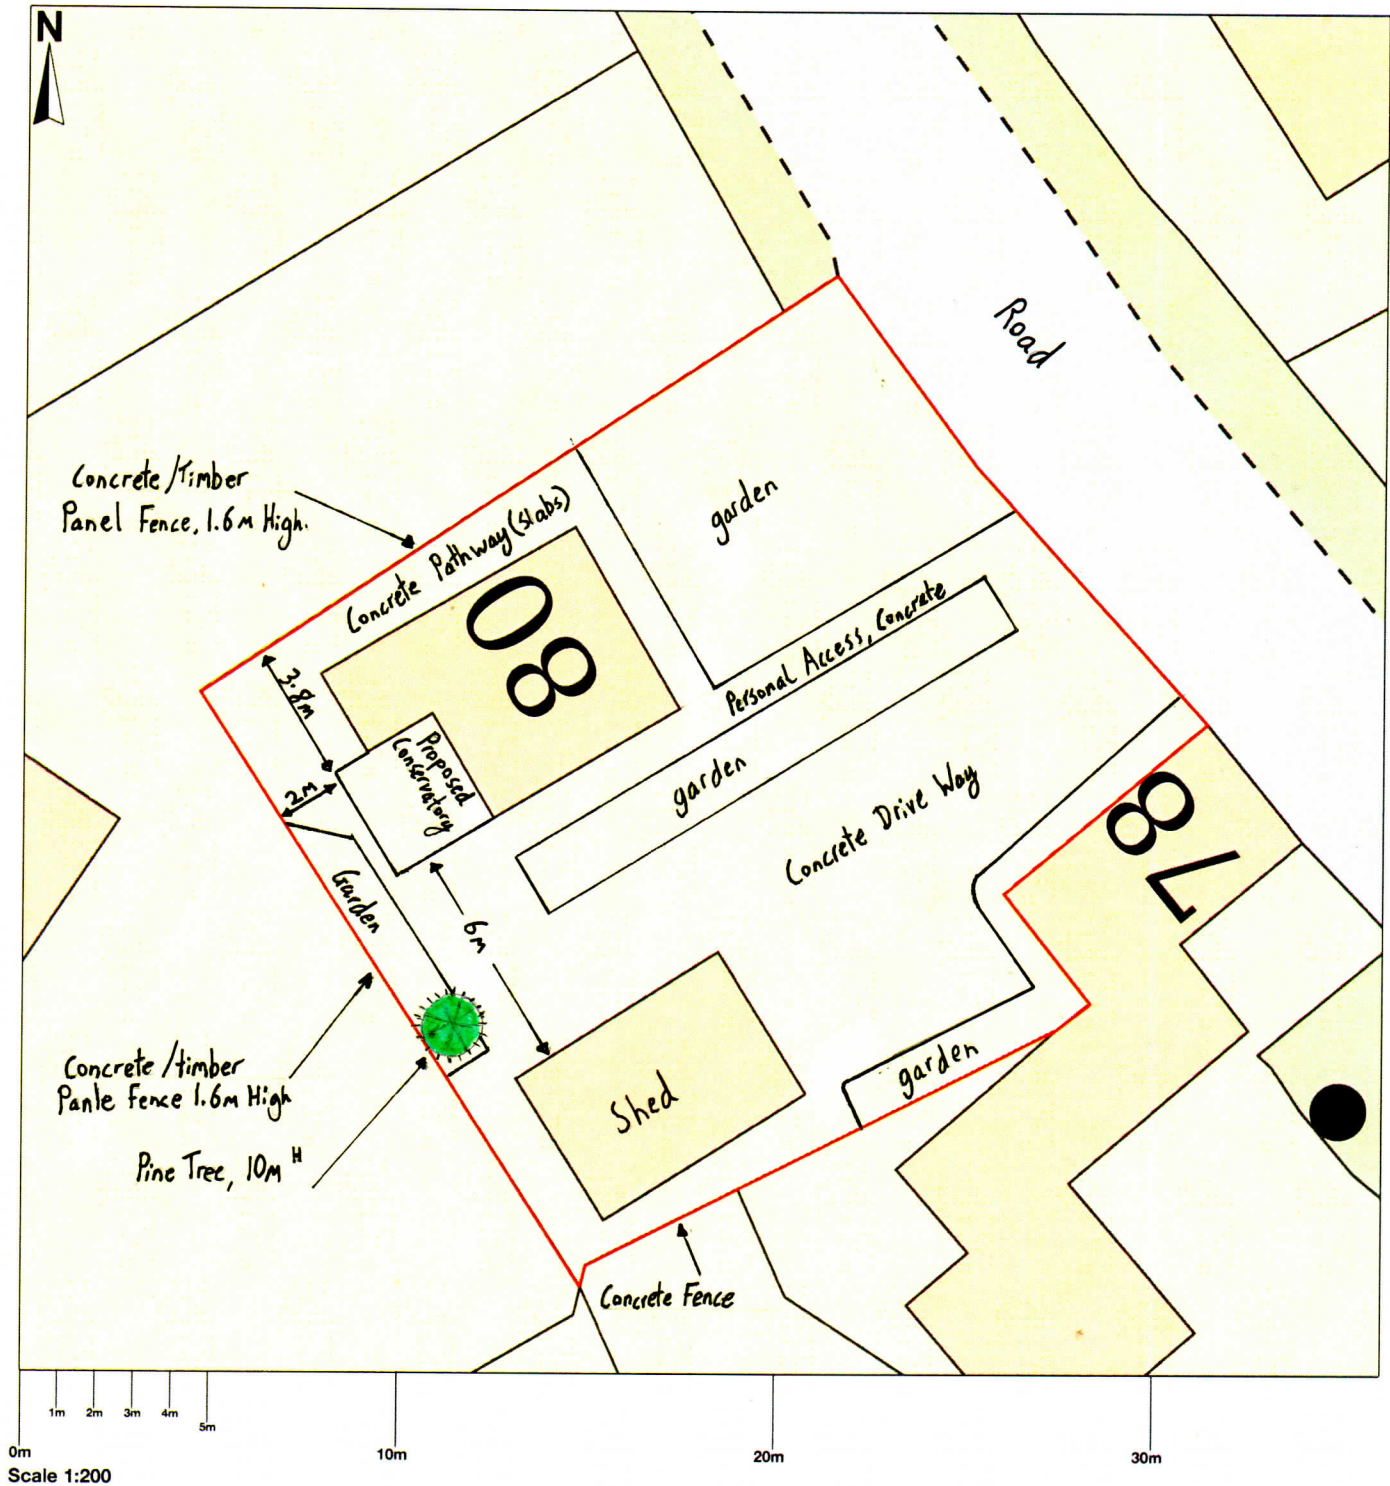



80. Washerwall Lane, Werrington, ST9 0LR

Reference: SMD/2024/0581


Existing Floor Plan, Scale 1:100

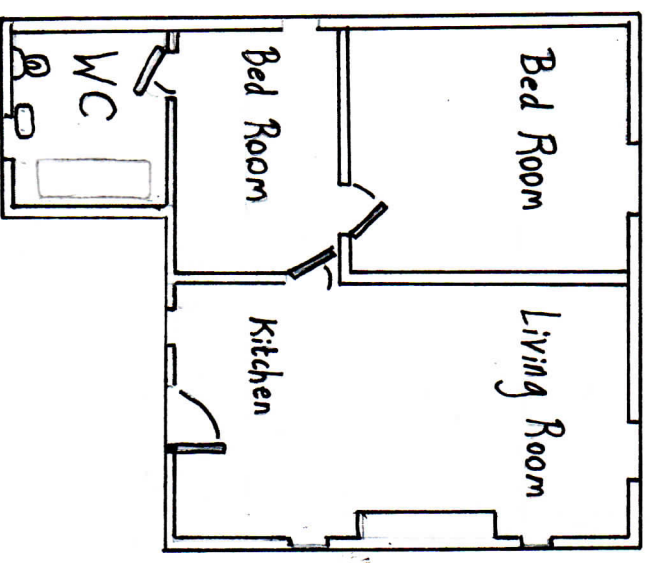


Proposed Floor Plan, Scale 1:100

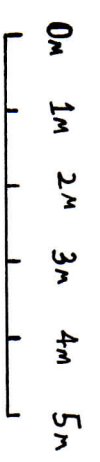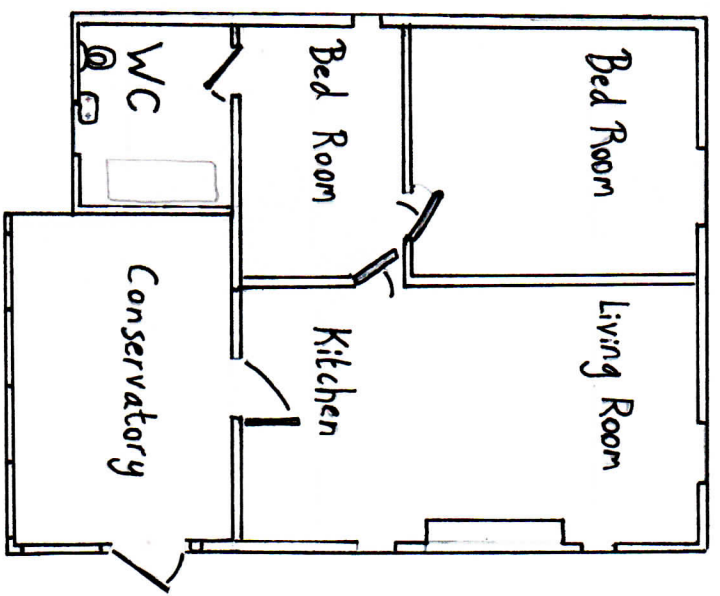


Existing Elevation Plan Reference: SMD/2024/0581

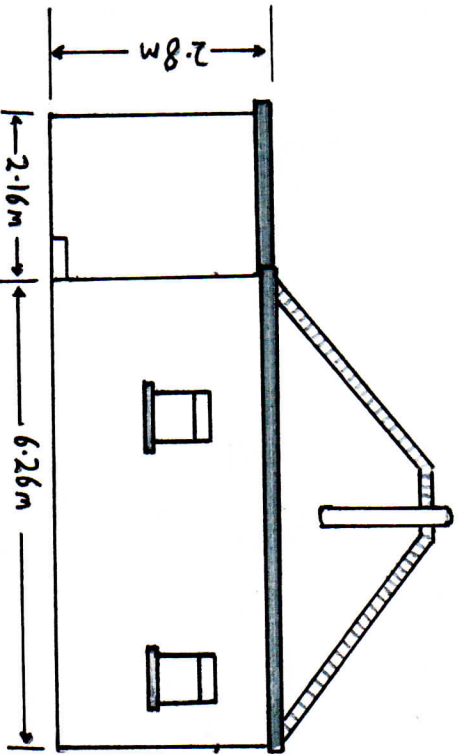


Left Side Elevation, Scale 1:100

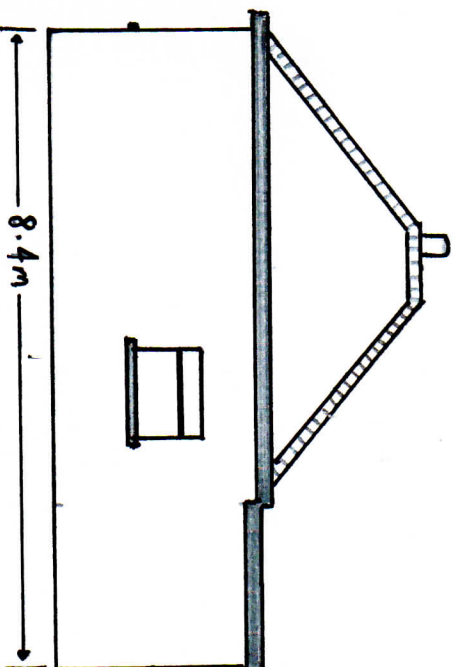


Right Side Elevation, Scale 1:100

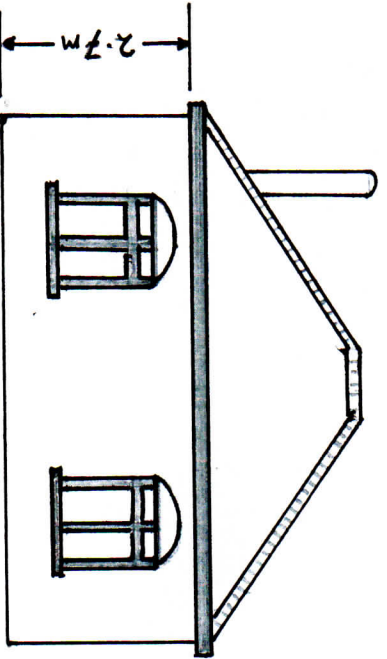


Front Elevation, Scale 1:100

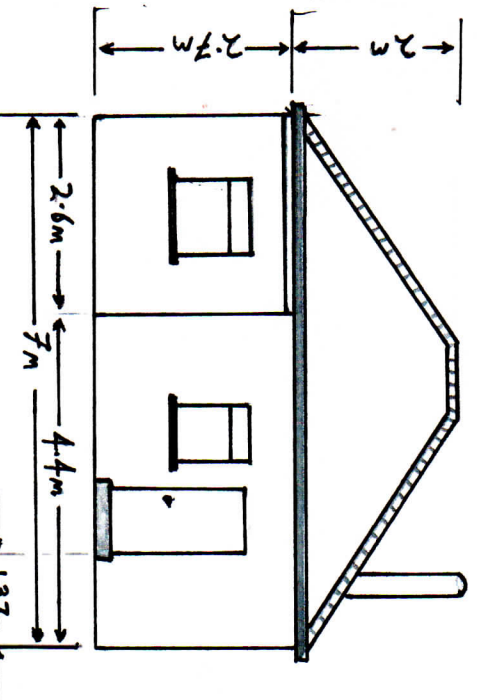


Rear Elevation, Scale 1:100

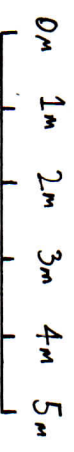


Proposed Elevation Plan. Reference: SMD/2024/0581

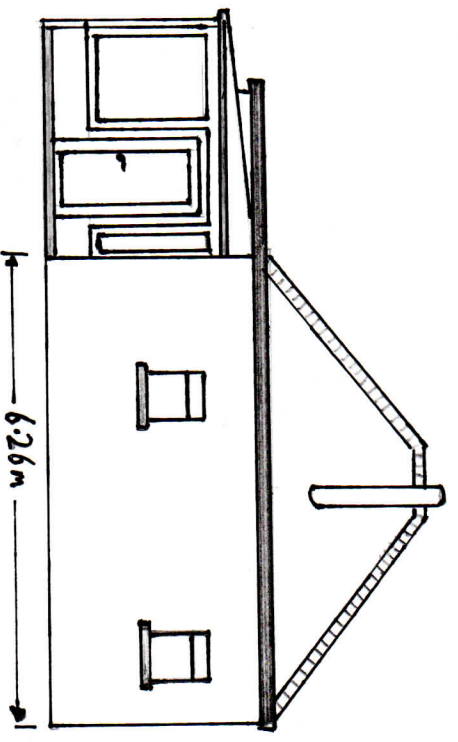


Left Side Elevation, Scale, 1:100

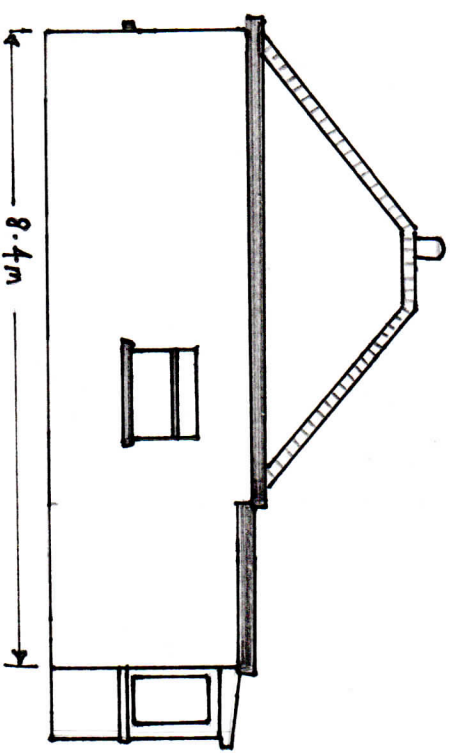


Right Side Elevation, Scale, 1:100

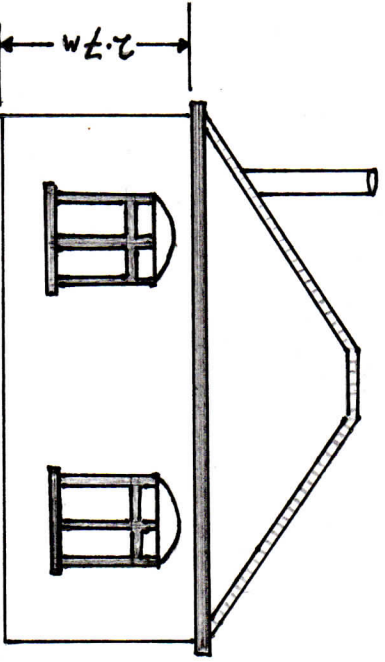

Front Elevation, Scale, 1:100

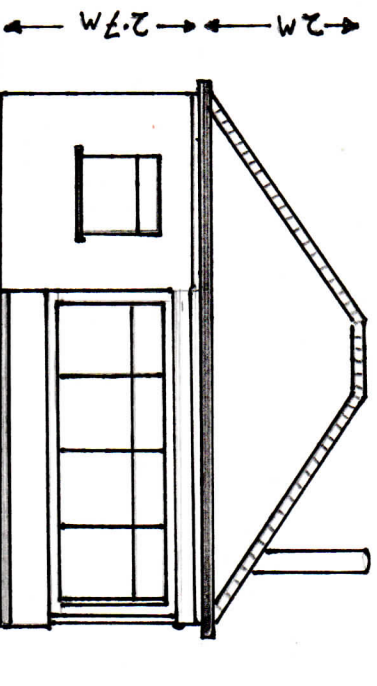

Rear Elevation, Scale, 1:100

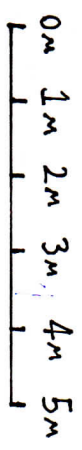

80, Washerwall Lane, Werrington.
Reference: SMD/2024/0581
Scale 1:100
Paper Size A4
Name Thomas Bagnall

Thomas Bagnall