


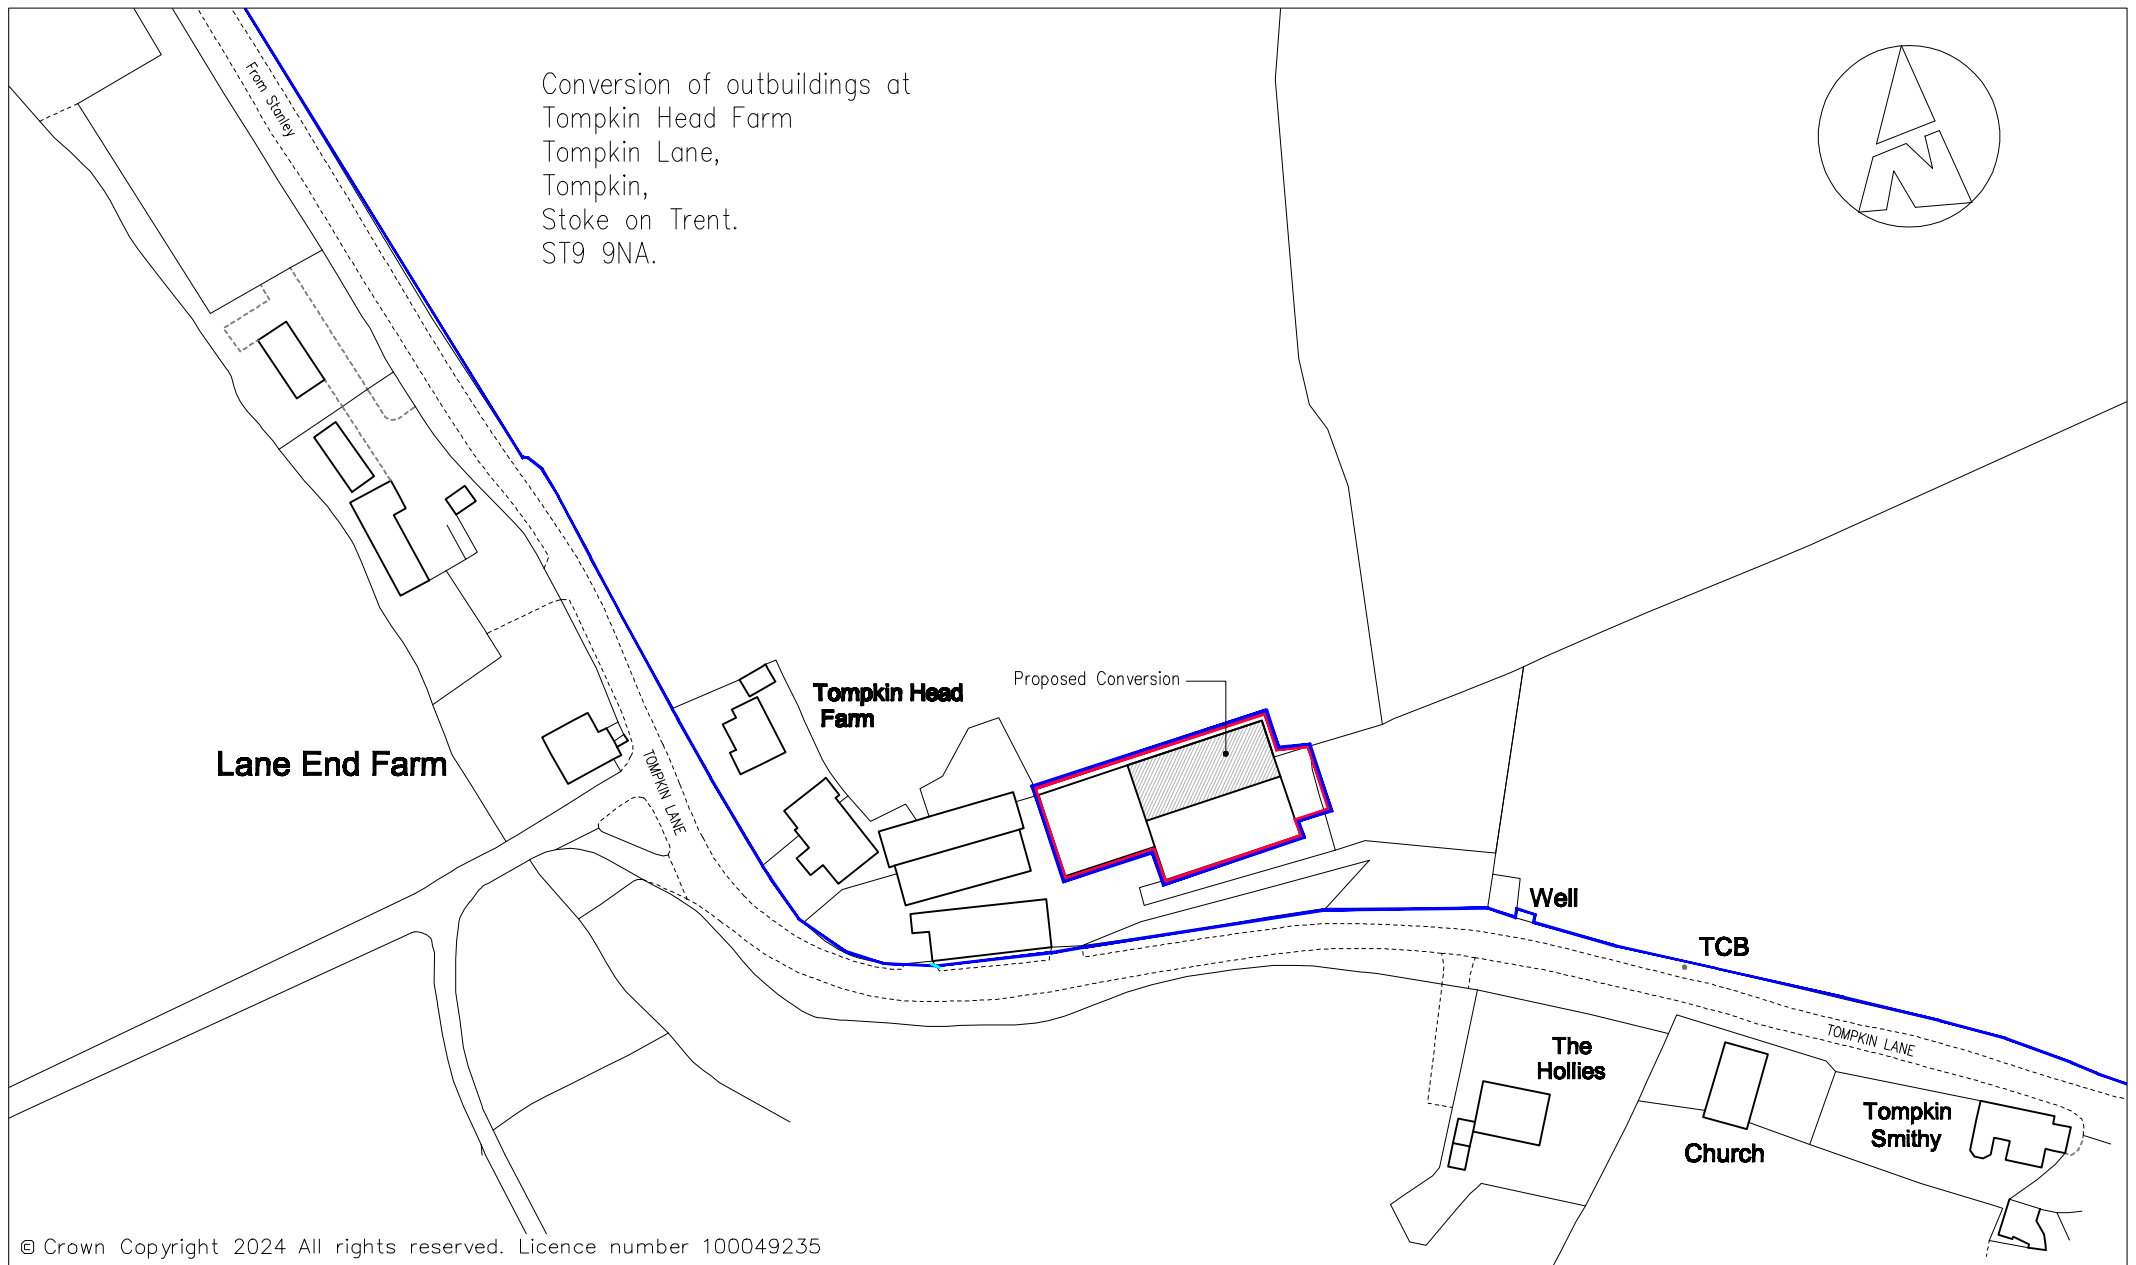

Location Plan. Scale 1:1250 Drg. 1892-05

