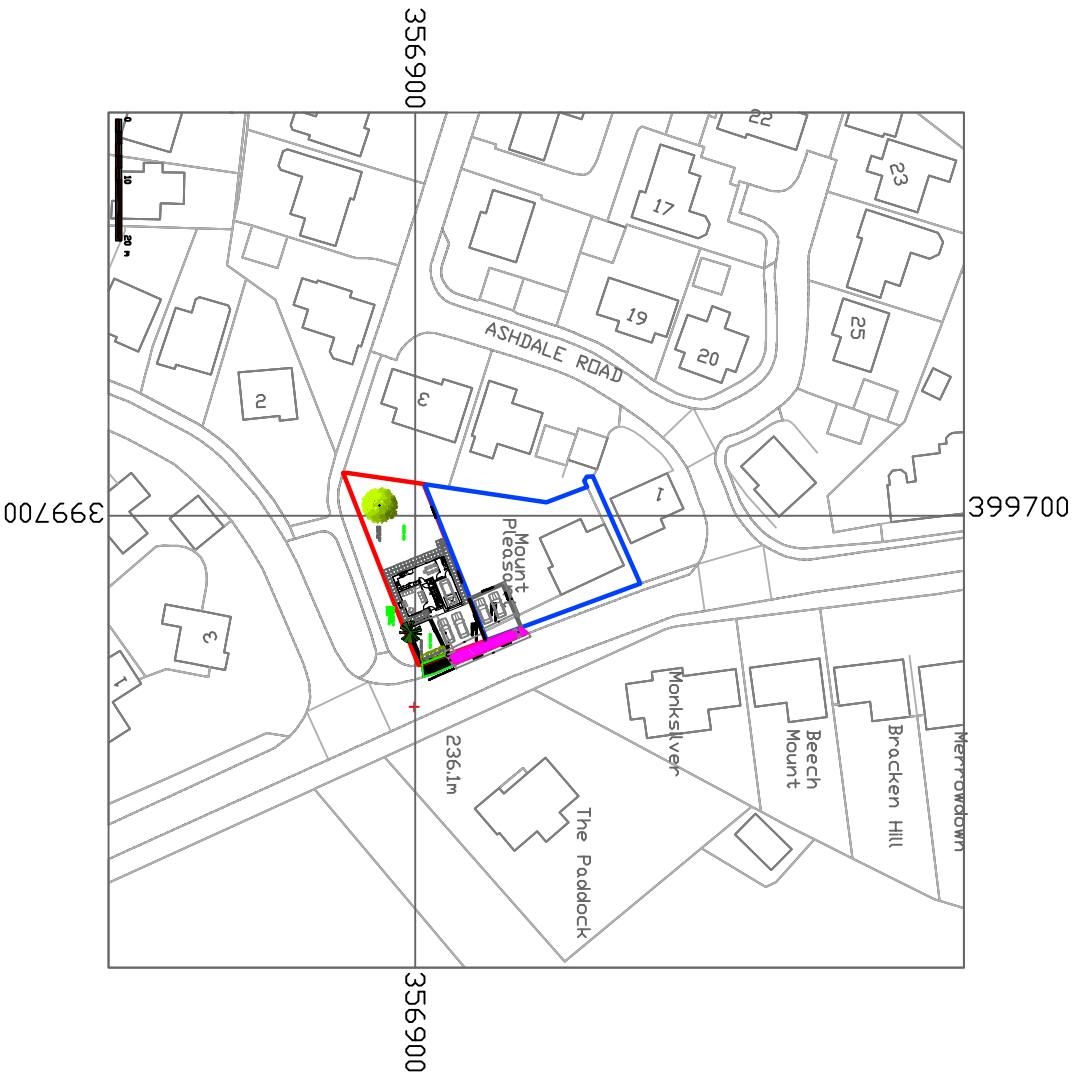


Rev.	Description	By	Date
------	-------------	----	------

Project Title:
MOUNT PLEASANT, MOUNT ROAD, LEEK, ST13 6NQ

Drawing Title:

PROPOSED NEW HOUSE – LOCATION PLAN

Drawing Number: 4801.001		Drawing Status: PLANNING
Drawn: JNN	Checked: MN	Sheet Size: A3
Date: 01.12.24		
Scale: 1:1250		



Vista Consulting
603 Crewe Road
Wistaston
Crewe
Cheshire
CW2 6PU
T: 01270 481618
M: 07708 903452
E: info@vista-consulting.co.uk