
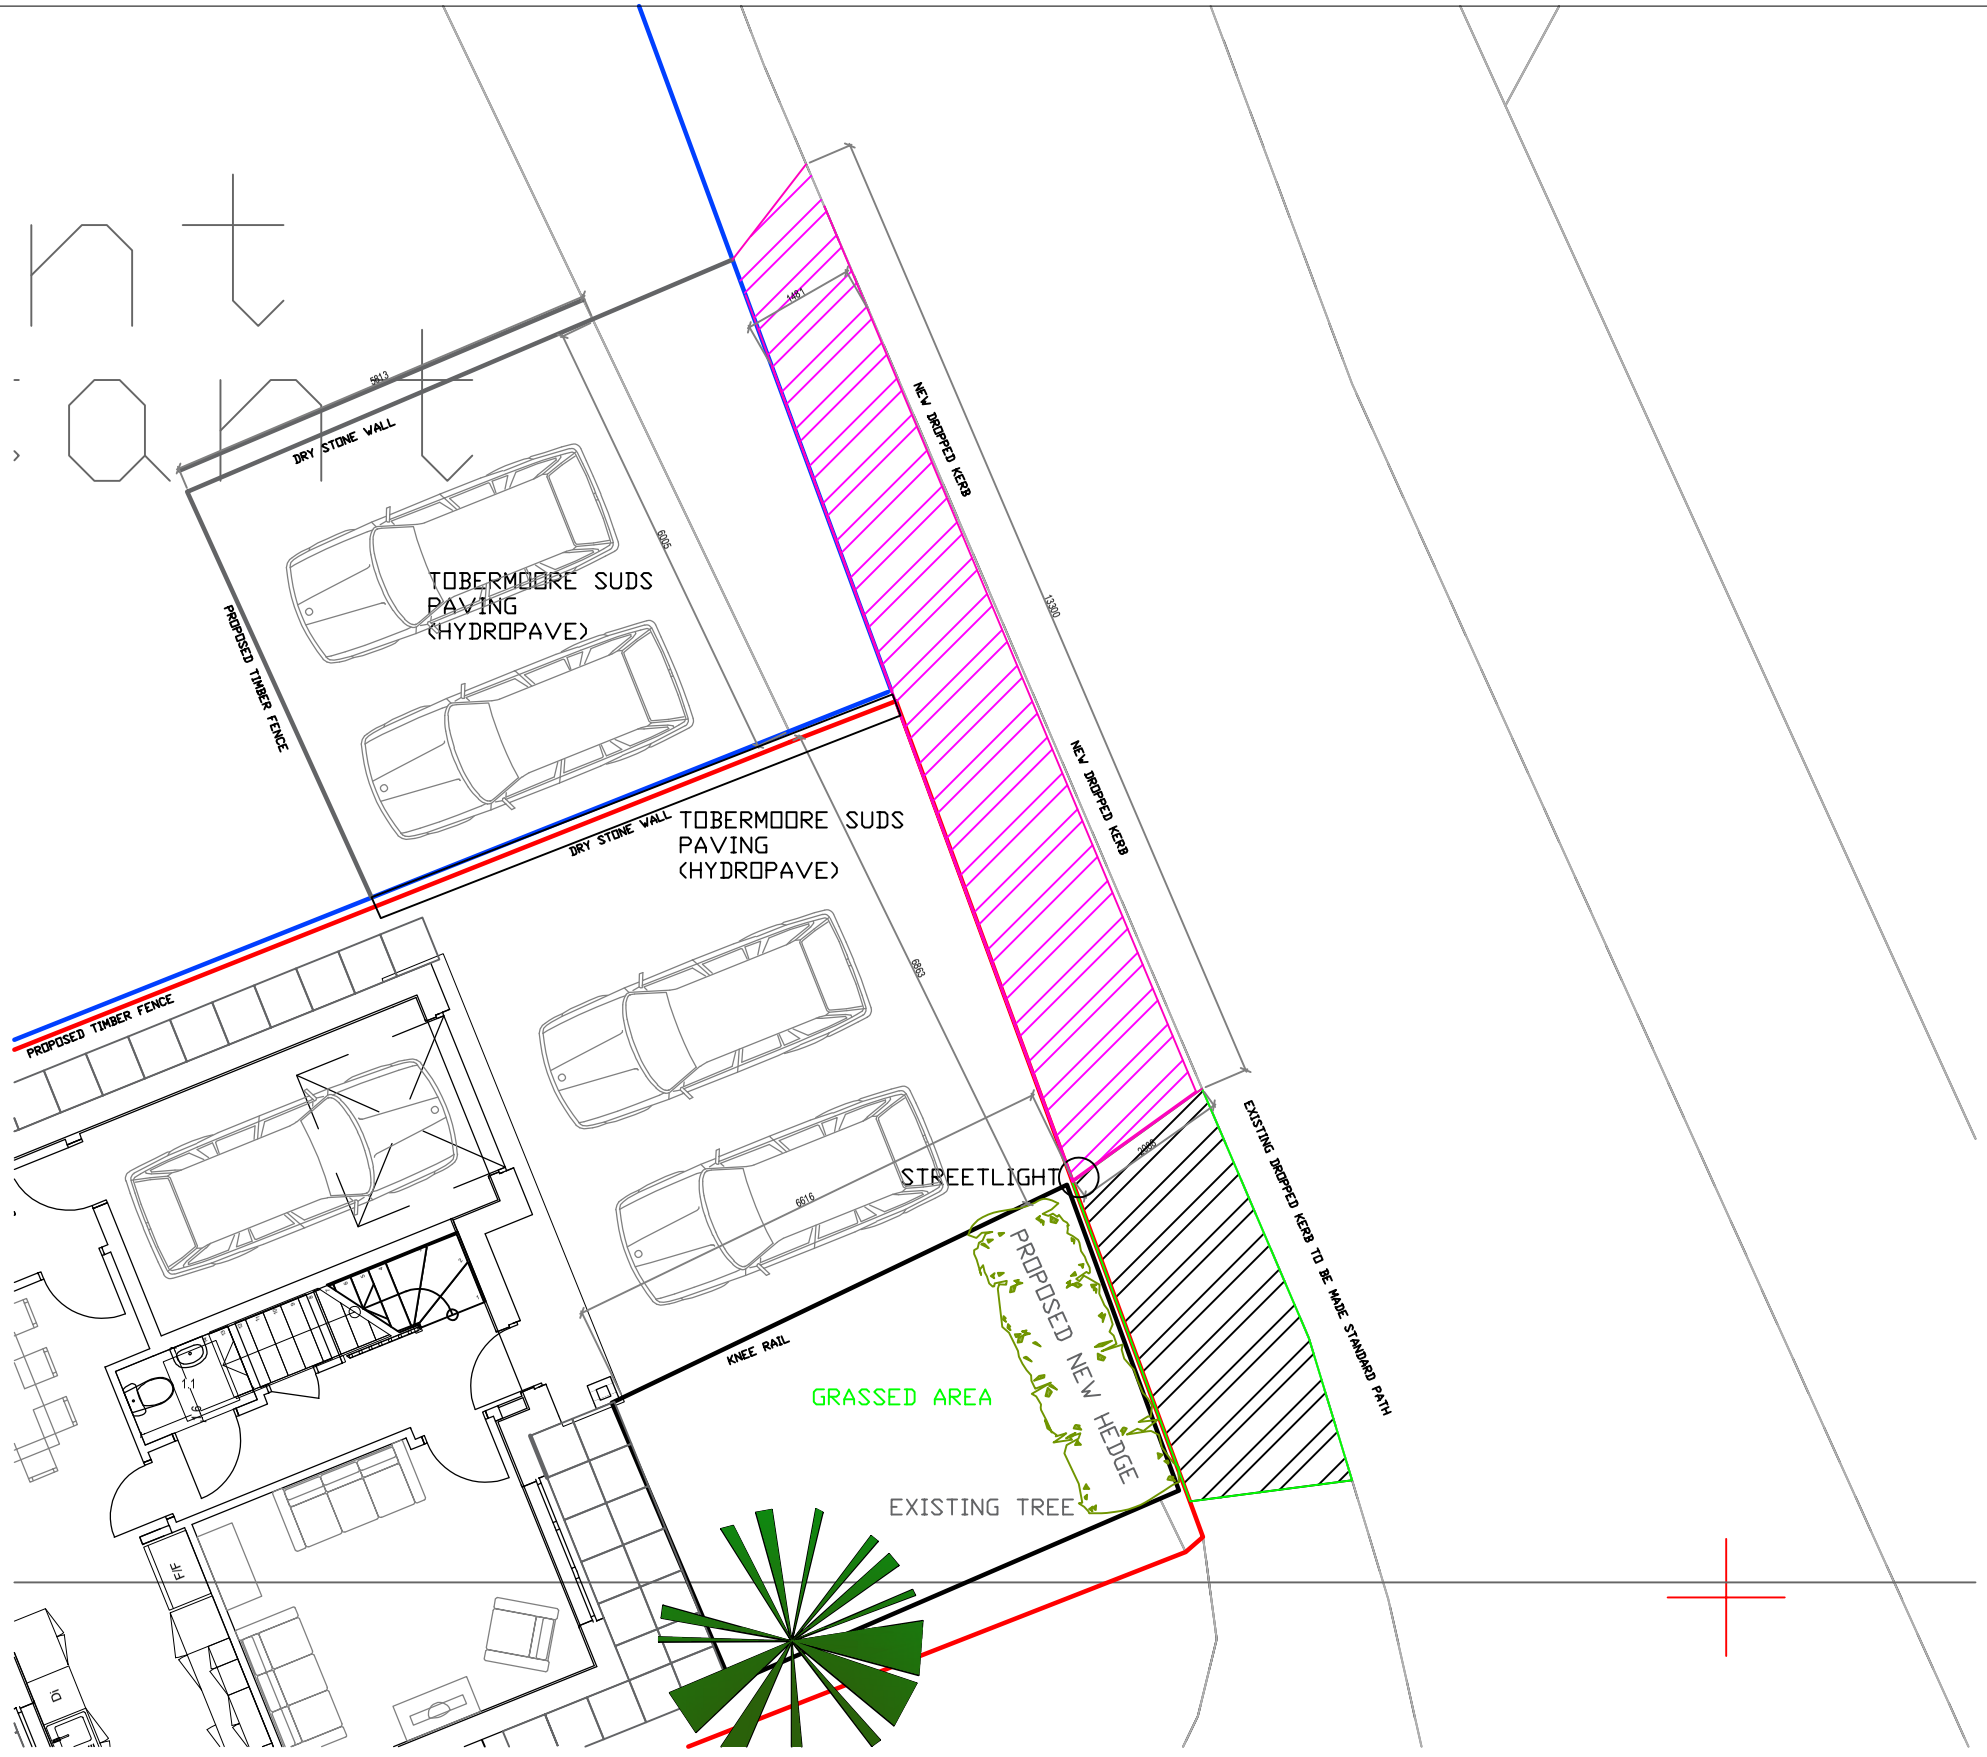


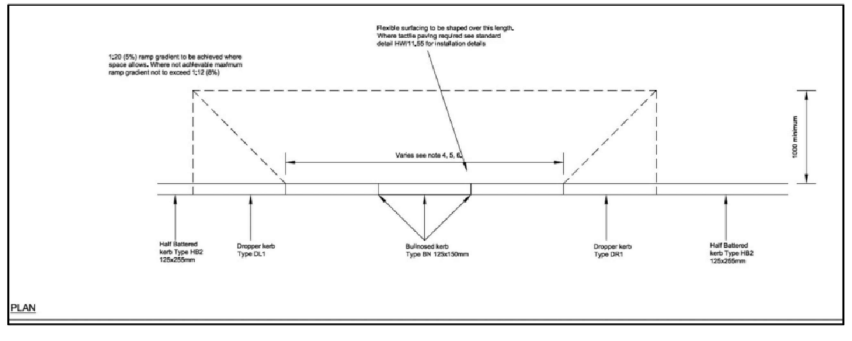

Rev.	Description	By	Date
3	UPDATE FOLLOWING PLANNING COMMENTS		07/02/25
2	UPDATE FOLLOWING HIGHWAYS		06/02/25
1	UPDATE FOLLOWING HIGHWAYS		28/01/25

Project Title:
MOUNT PLEASANT, MOUNT ROAD, LEEK, ST13 6NQ

Drawing Title:
PROPOSED NEW HOUSE - KERB DETAILS

Drawing Number: 4801.010	Drawing Status: PLANNING
Drawn: JNN / Checked: MN	Sheet Size: A3
Date: 16.01.25	
Scale: 1:50	

VISTA CONSULTING
"A different view"

Vista Consulting
603 Crewe Road
Wistaston
Crewe
Cheshire
CW2 6PU

T: 01270 481618
M:07708 903452
E:
info@vista-consulting.co.uk

© The copyright of this drawing is held by Vista Consulting and must not be copied or reproduced without written consent.