


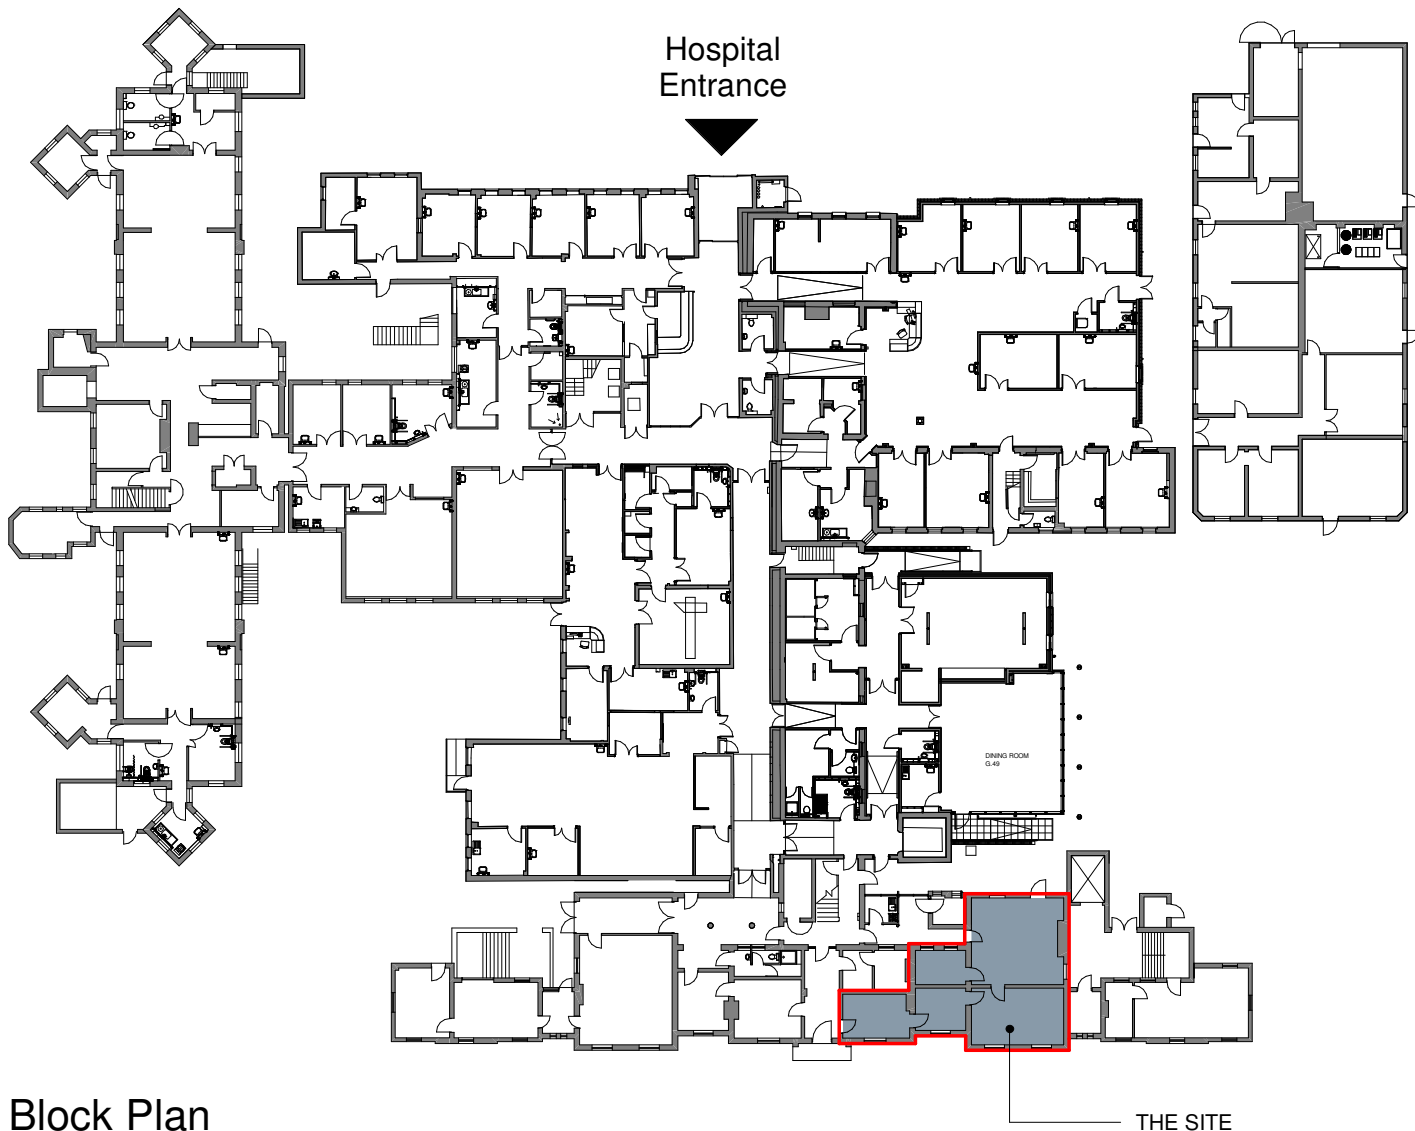

Block Plan
1 : 500

SCALE BAR 1:500



P01	31/01/25	DWP	Listed Building Consent Application Issue
Rev	Date	Drawn	Description

ctd architects

Clerk Bank House
Clerk Bank
LEEK
Staffordshire
ST13 5HE

t : 01538 373477
f : 01538 386503

e : info@ctdarchitects.co.uk
w : www.ctdarchitects.co.uk

ctd architects © 2025

- This drawing is copyright.
- All dimensions to be checked on site before proceeding.
- Contractor must notify the architect of any discrepancies before proceeding.
- Contractor to check/adjust dimensions of new work to suit existing conditions. Do not assume existing structure or details are plumb, square or level.
- All drawings to be read in conjunction with all other consultants drawings and specs.

Client	NHS Midlands Partnership NHS Foundation Trust A Keele University Teaching Trust
Project	Internal Alterations - Listed Building Works Application Leek Moorlands Hospital
Title	Site Block Plan

Scale	1:500	Size	A4	Drawn	DWP	Chk'd	CH
Status	LISTED BUILDING CONSENT						
Drawing Ref	2503 - CTD - 00 - 00 - DR - A - 002 - P01						