

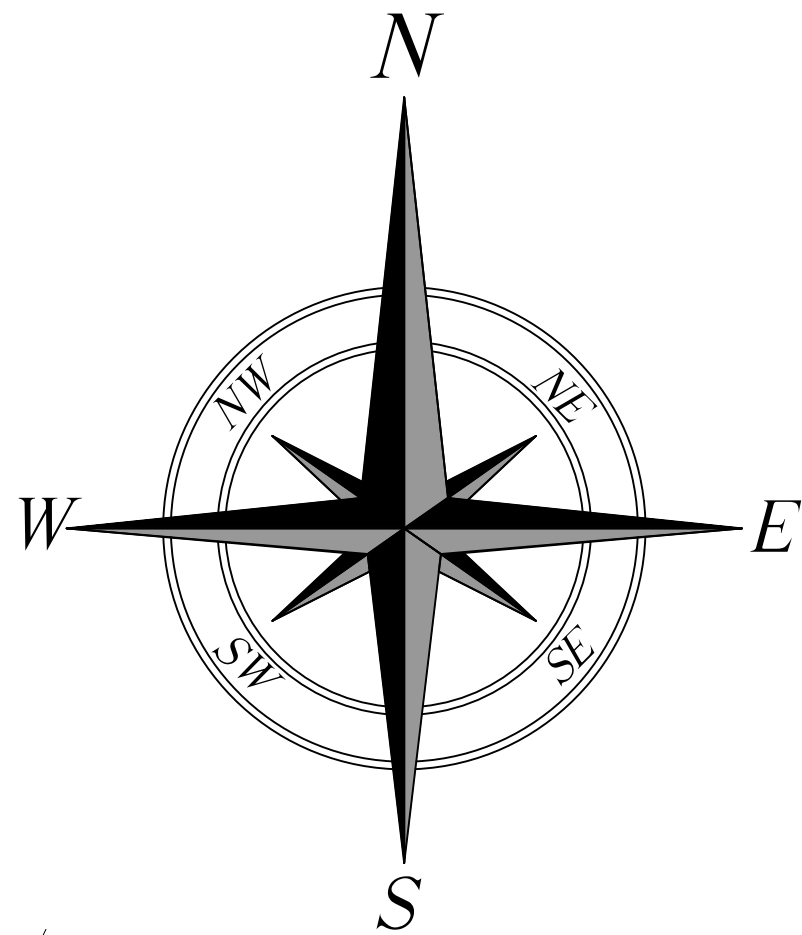


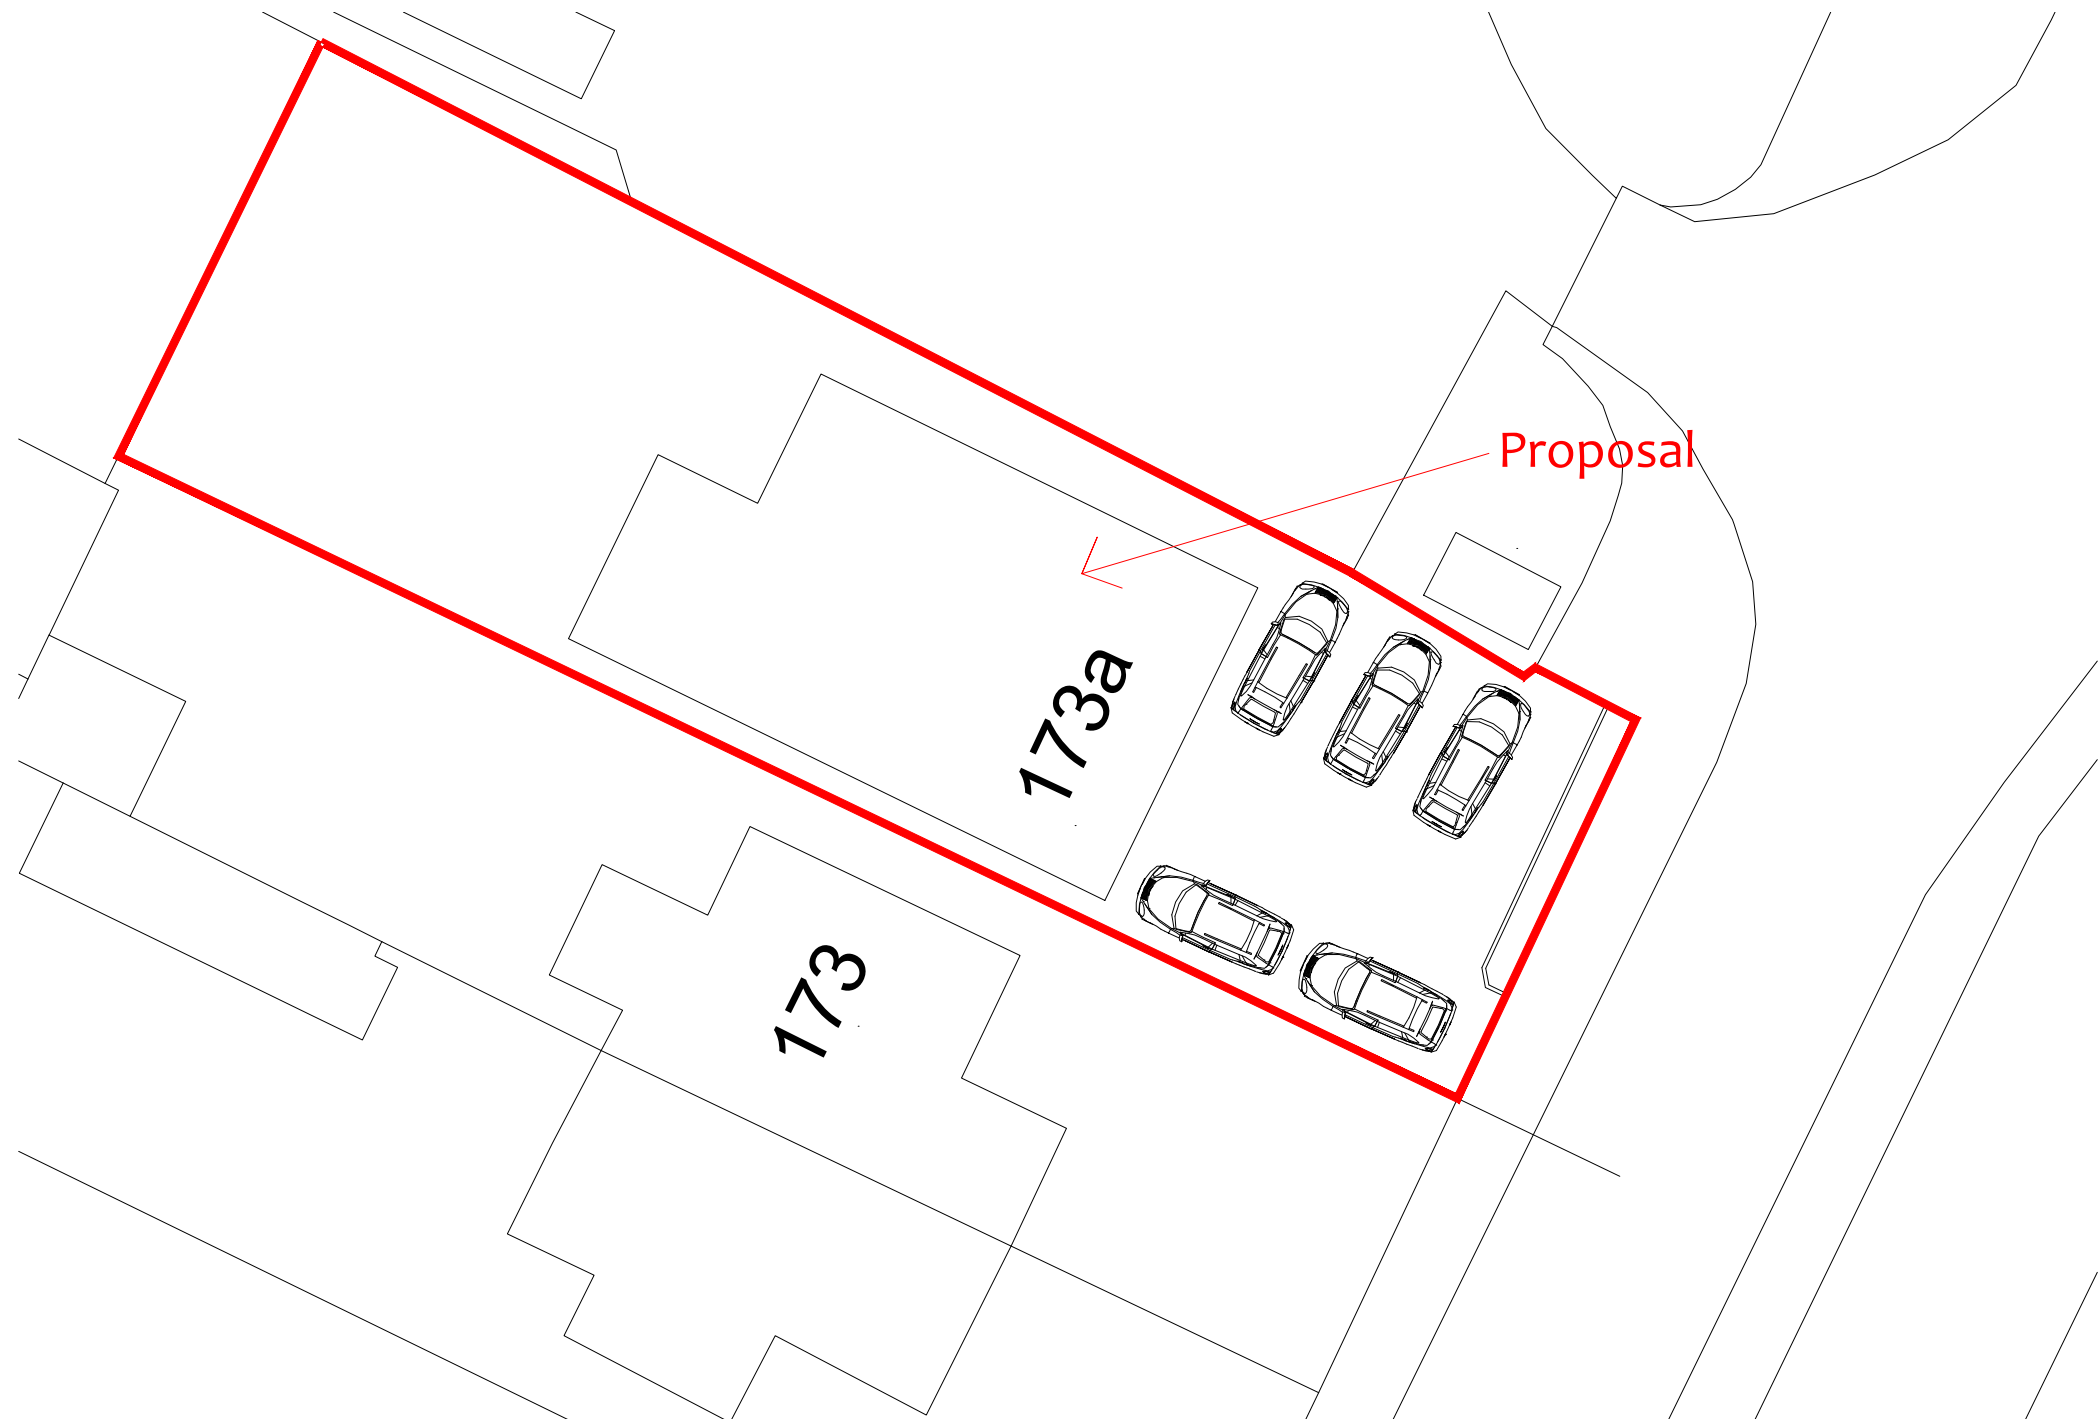

?Crown Copyright and database rights 2024 OS Licence no. 100041041


LOCATION PLAN

Scale Bar 1 :1250

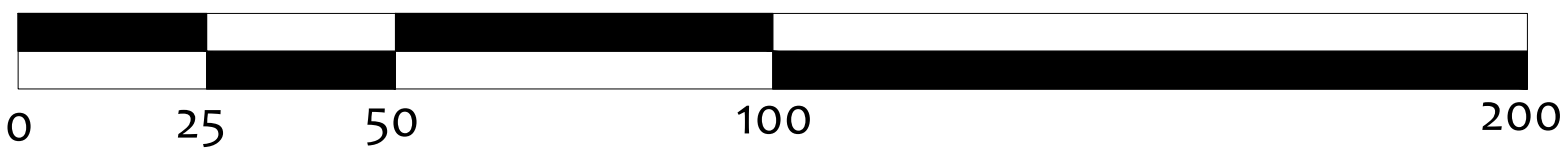

BLOCK PLAN

SCALE BAR 1:200

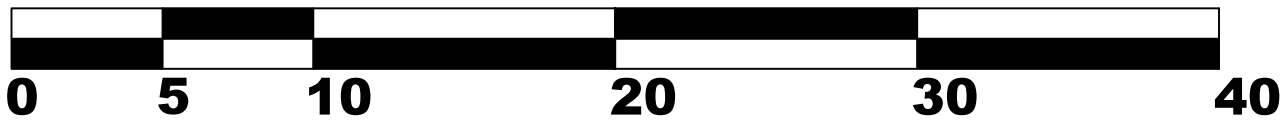

Rev	Date	Description
Client		
New Focus Childcare Ltd		
Project		
173A Leek Road Endon Stoke On Trent ST9 9EF		
Title		
Location Plan & Block Plan		
Drawn	JL	Date 12/02/2025
Checked	.	Scale As Noted
Status		
Brg No.		Rev
NFC/02/2024		
This drawing is Copyright. It is sent to you in confidence. It must not be copied or disclosed to third parties without our written permission. It remains our property and must be returned on request.		