



Appendix A

Land at Fishing Pond, Woodhead Hall,
Cheadle, Staffordshire

Tree Constraints Plan
Showing all trees, crown dimensions, tree categories
and root protection areas (RPAs)


SCALE :
1 : 500 @ A3 DATE :
08/11/2024

David Bailey Old Oak Tree Care 01630 673216
07813 808174 oldoaktree@talktalk.net



©2024 Old Oak Tree Care
This plan is to be reproduced in colour
B+W copies will not contain all information

Map reference:
PC24/724/TCP

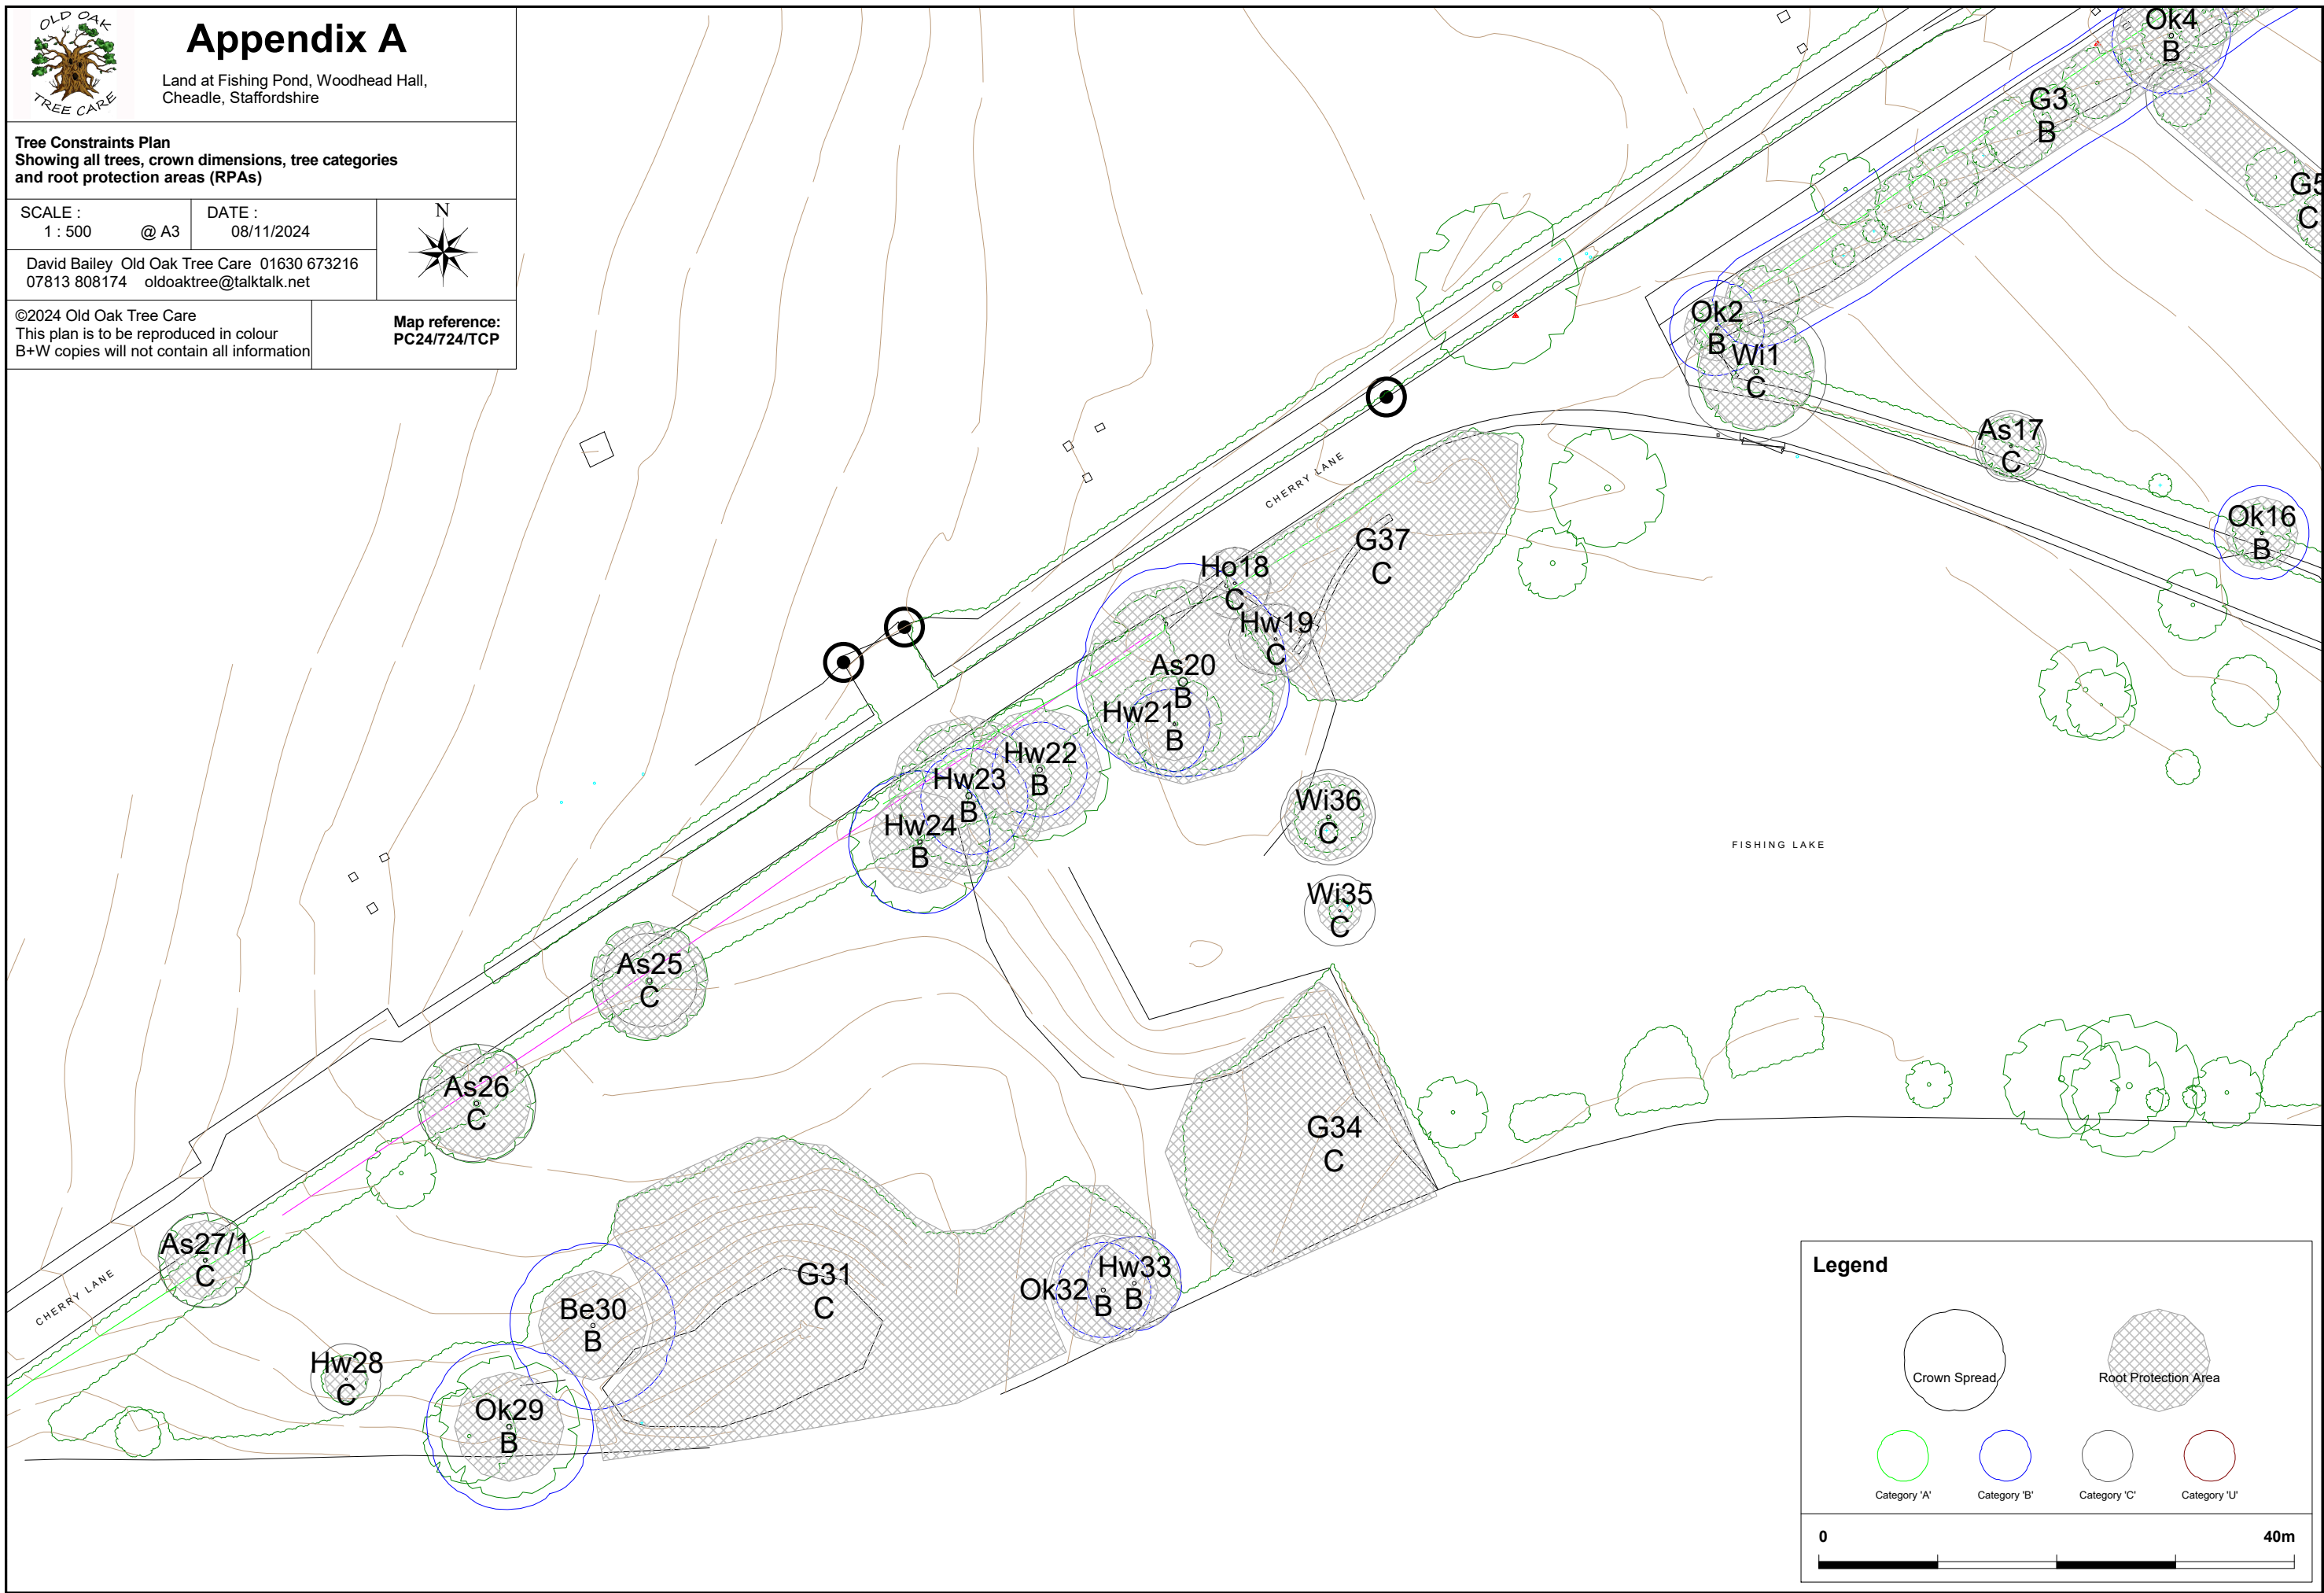



Appendix B

Land at Fishing Pond, Woodhead Hall,
Cheadle, Staffordshire

Tree Protection Plan
Showing all retained trees, crown dimensions, tree categories ,
root protection areas (RPAs) and protective fencing

SCALE :
1 : 500 @ A3


DATE :
08/11/2024

David Bailey Old Oak Tree Care 01630 673216
07813 808174 oldoaktree@talktalk.net



©2024 Old Oak Tree Care
This plan is to be reproduced in colour
B+W copies will not contain all information

Map reference:
PC24/724/TPP

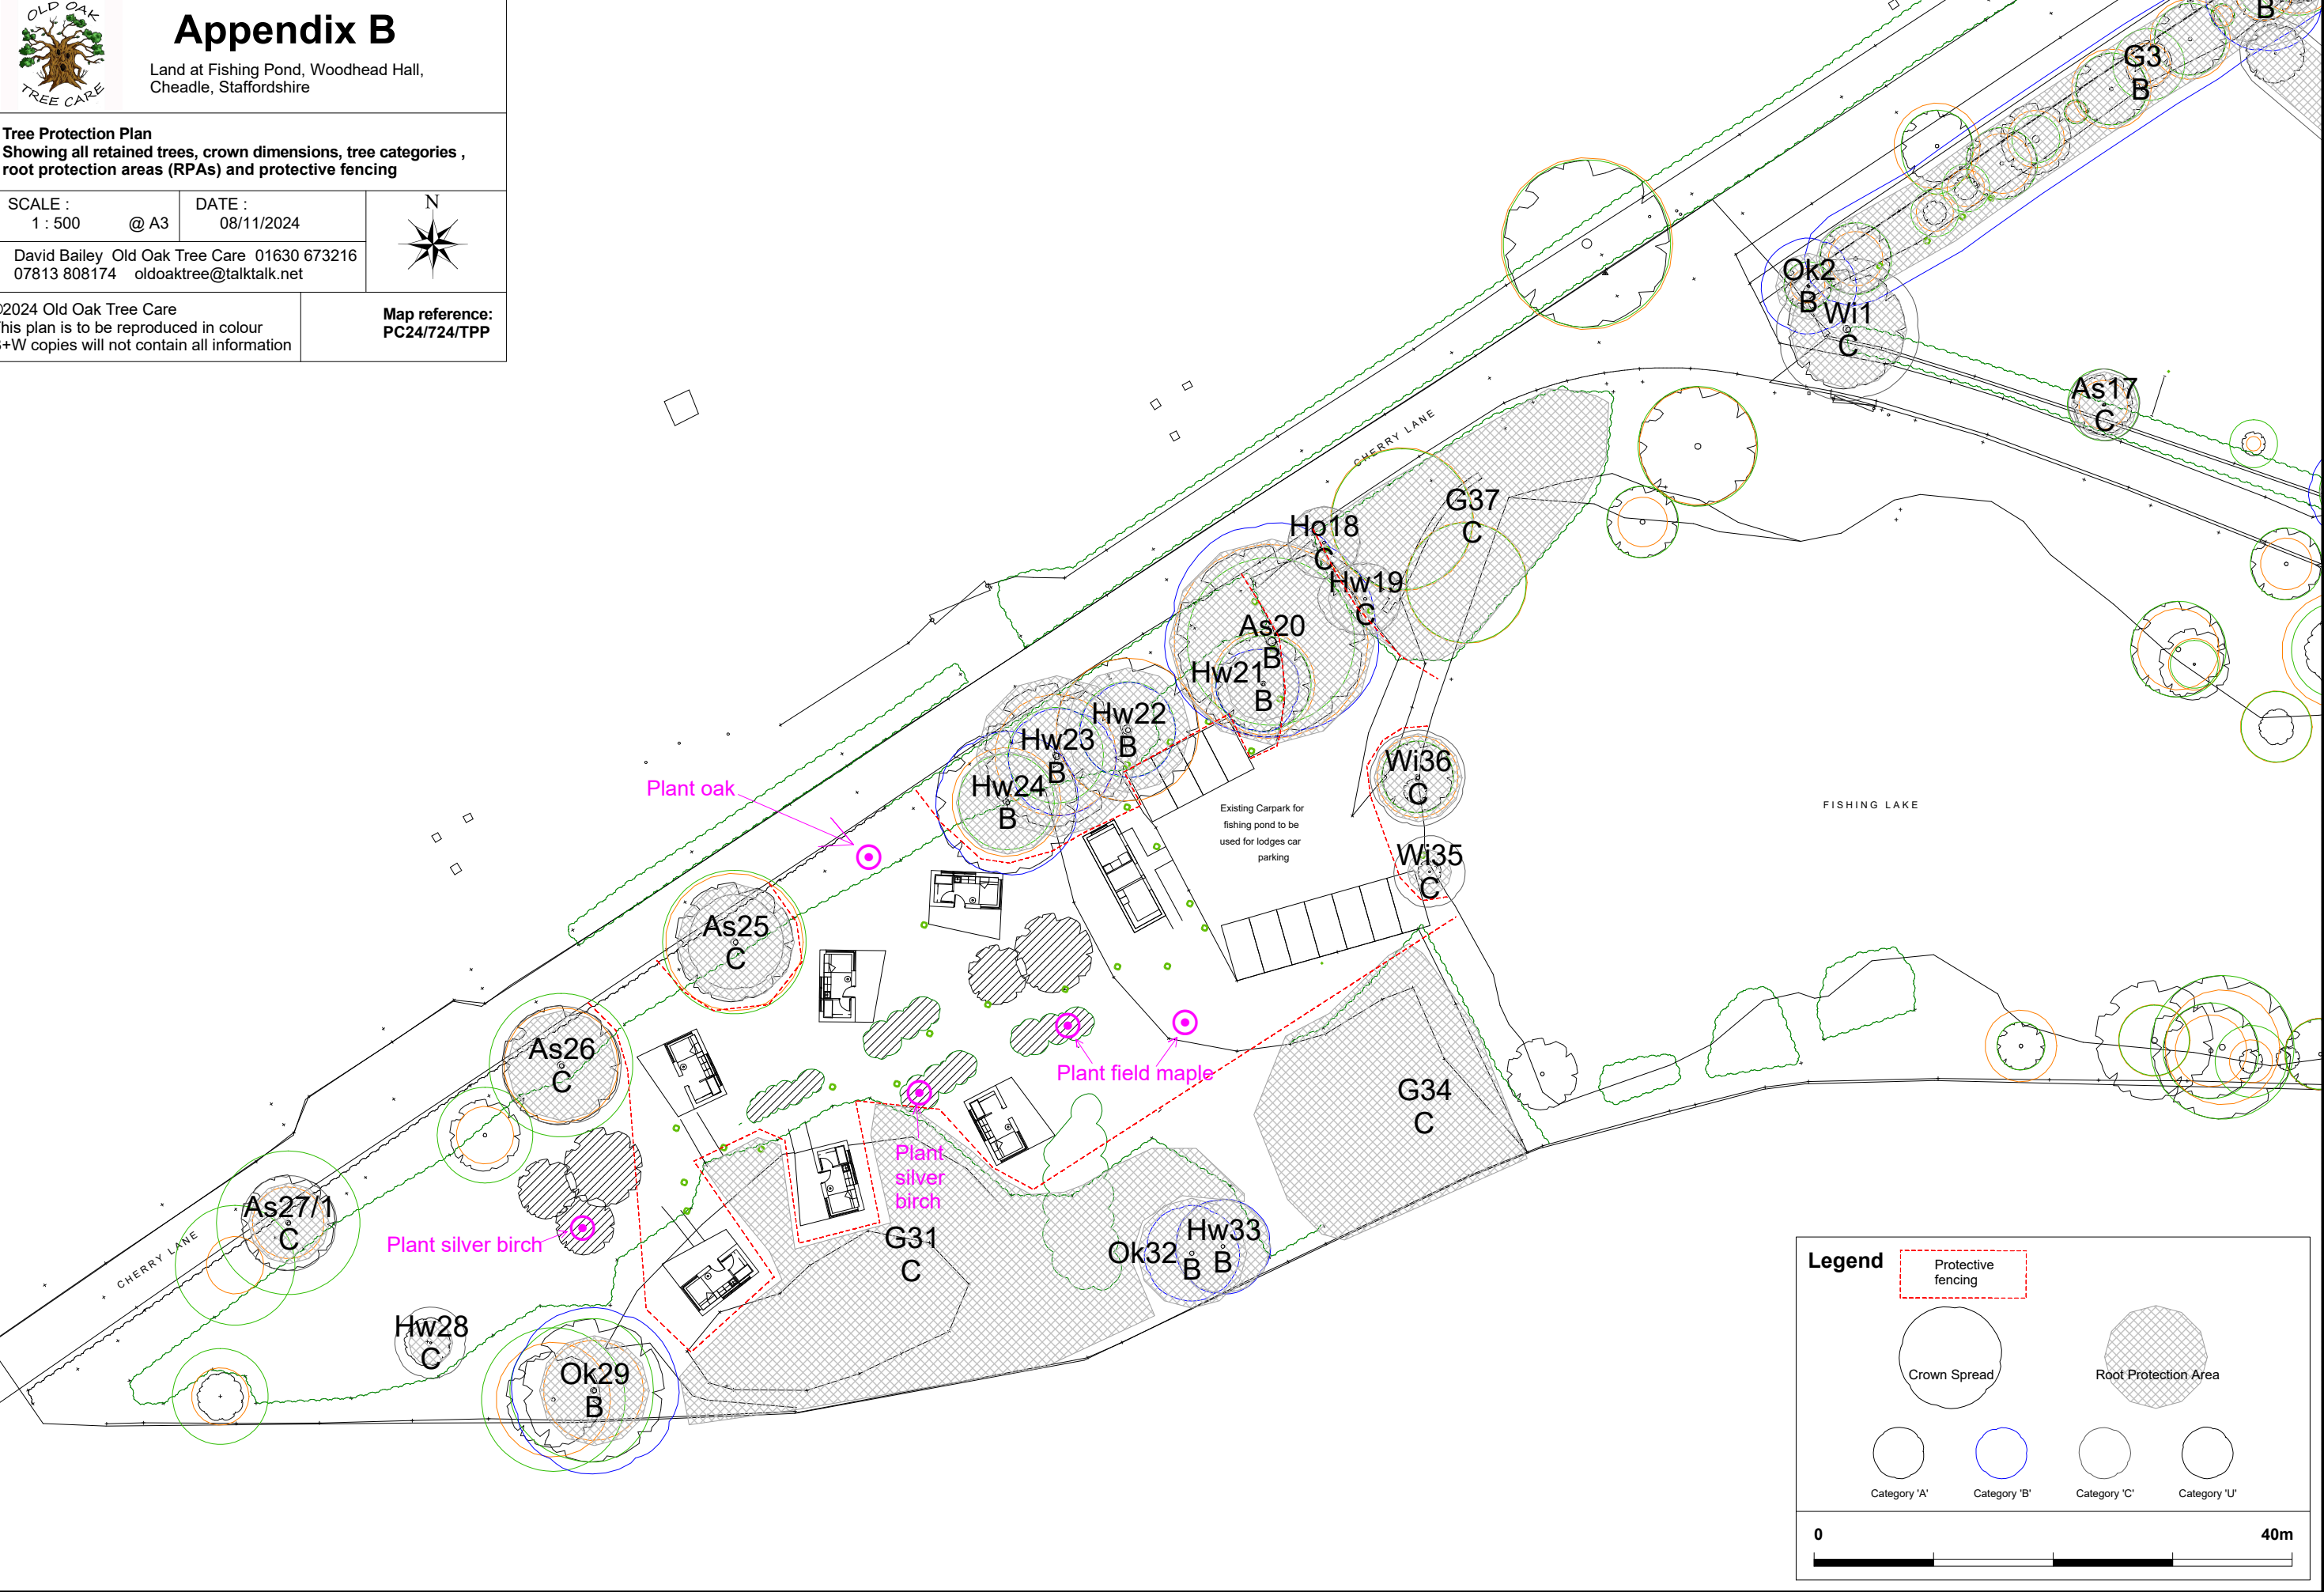

Legend

- Protective fencing (Red dashed line)
- Crown Spread (Circle)
- Root Protection Area (Hatched circle)
- Category 'A' (White circle)
- Category 'B' (Blue circle)
- Category 'C' (Light grey circle)
- Category 'U' (Dark grey circle)

0 40m