

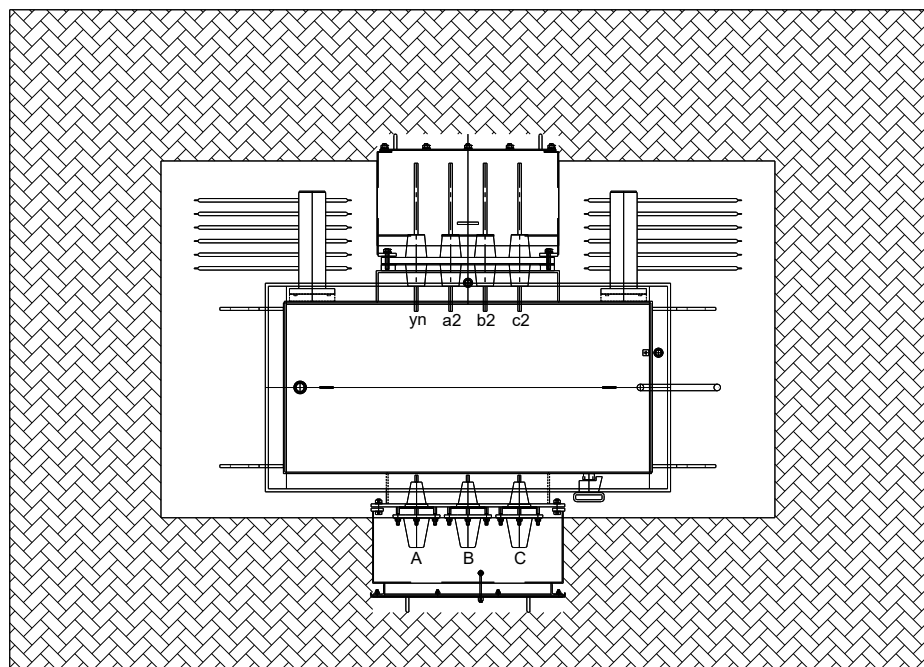
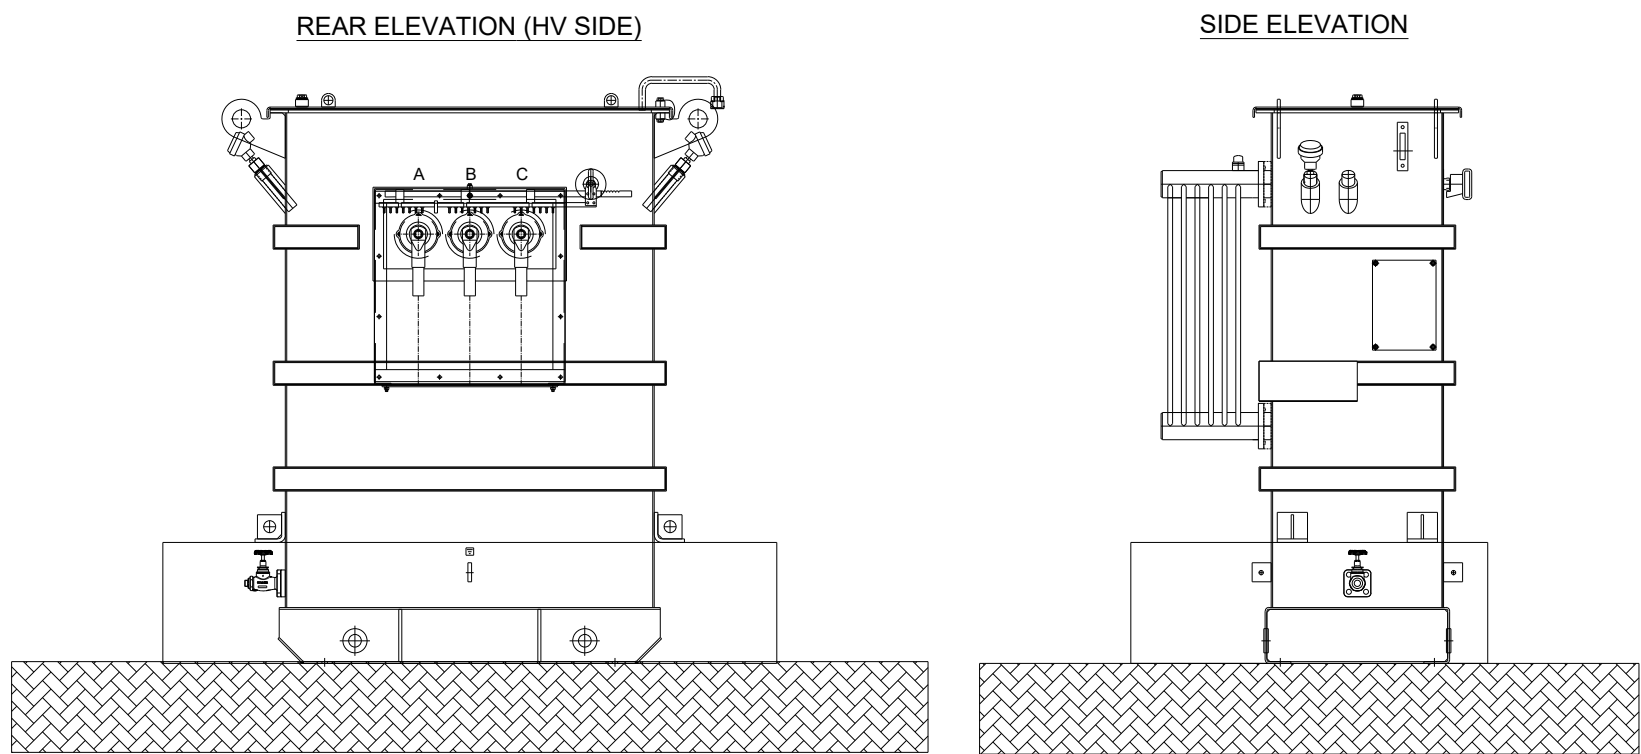


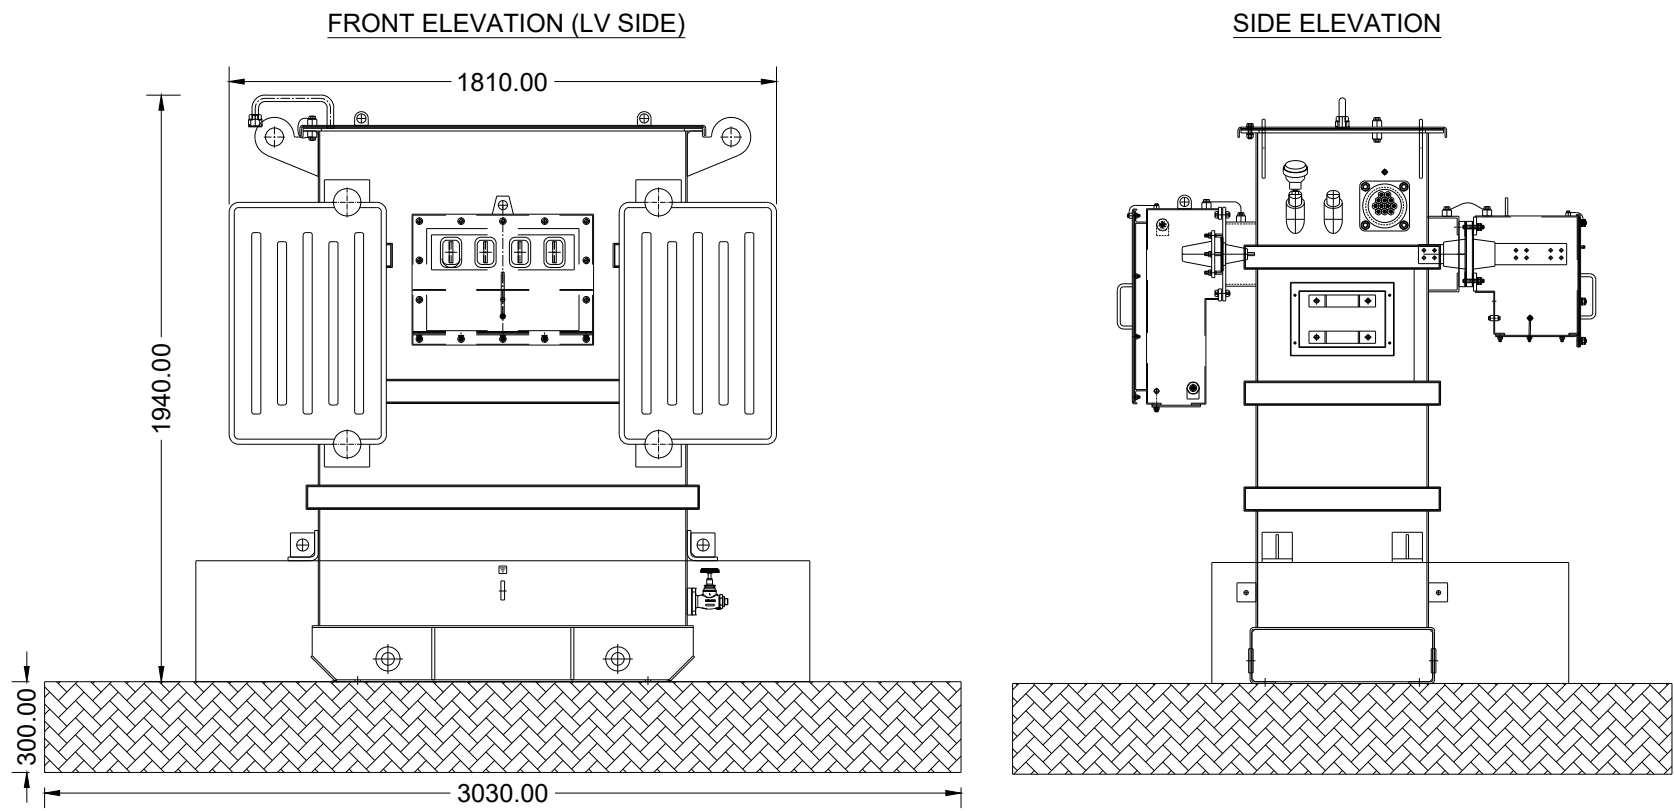

PLAN VIEW

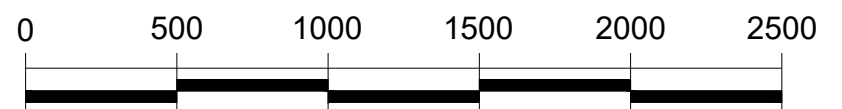

Not for Construction

Installer Details Anesco Ltd. The Green, Easter Park, Benyon Road, Reading, RG7 2PQ Tel: 0845 894 4444	Revision A	Description Issued for comment	Rev'd By RD	Date 04/02/2025	Drawn By JH	Installation Address Bemersley Road, Brown Edge, Staffordshire, Moorlands, ST6 8UL	Project BALL GREEN FARM		 Anesco TM AMAZING ENERGY
					Scale 1:25 @A3		Title AUXILIARY TRANSFORMER PLAN AND ELEVATIONS		
							Drawing No. C0002462_12		
							Rev. A		