


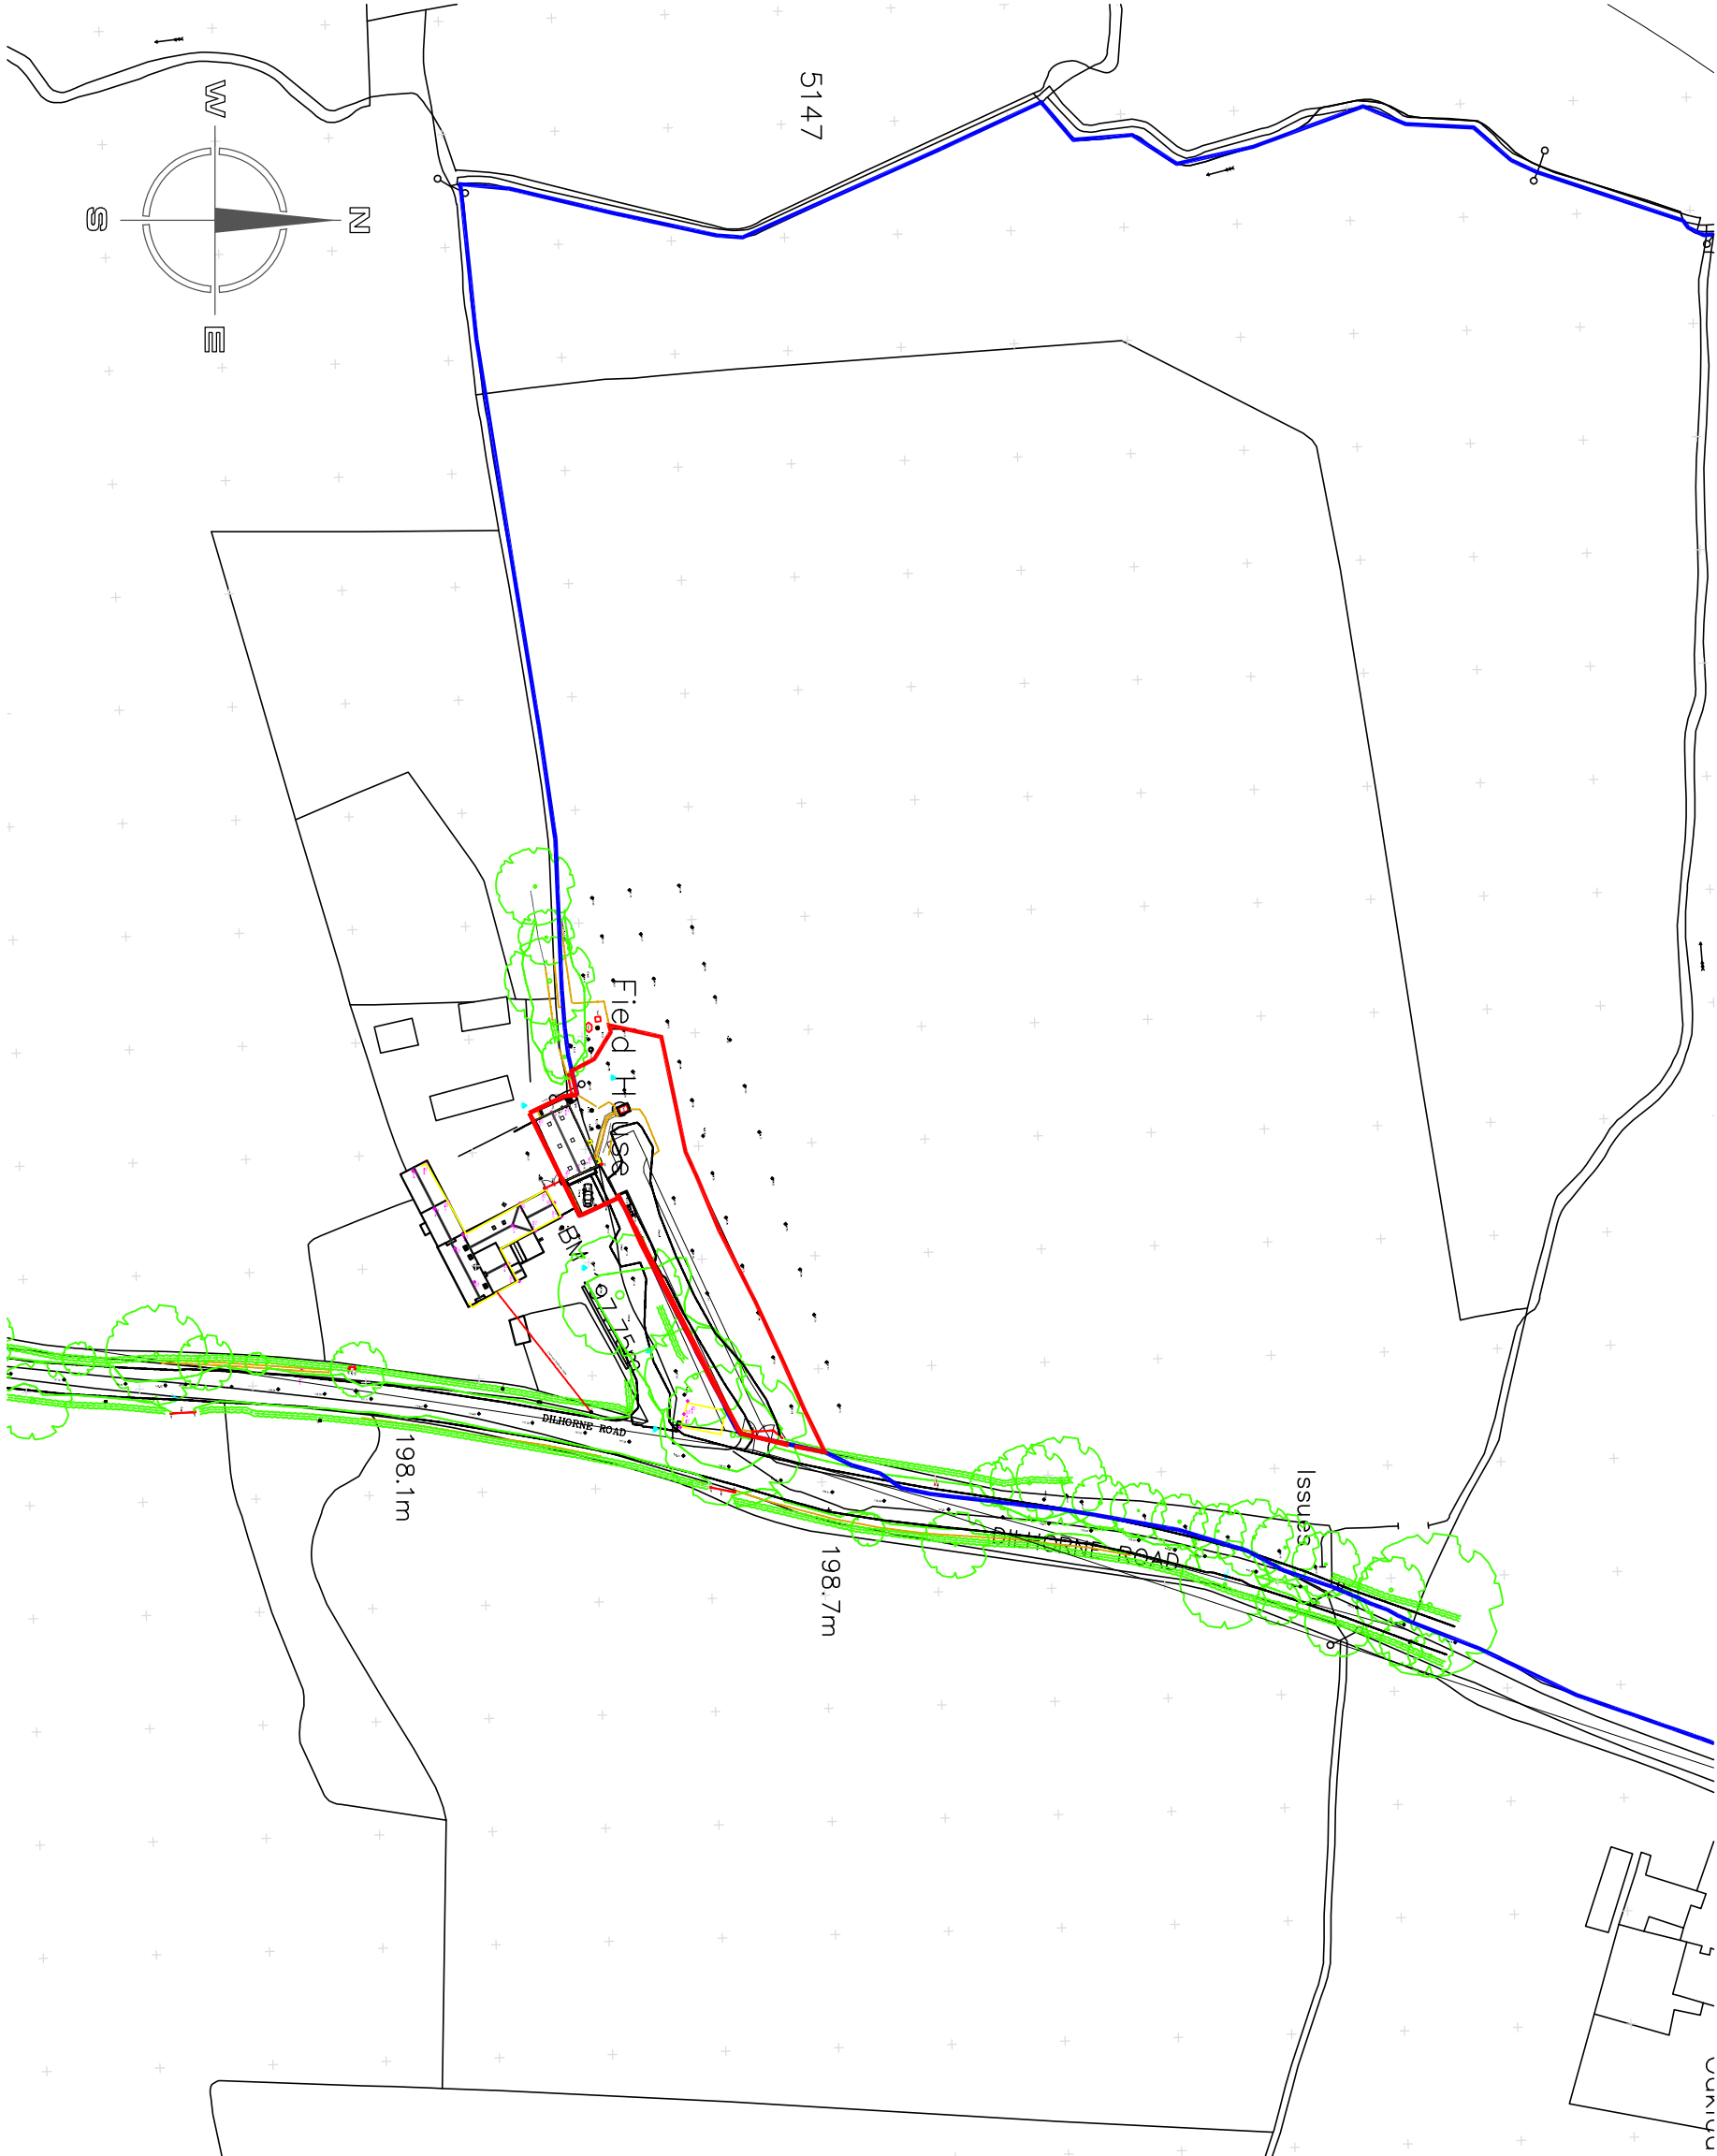

SITE LOCATION PLAN 1:1250

Copyright of this drawing is vested in the Architect and it must not be copied or reproduced without consent. Figured dimensions only are to be taken from this drawing. All contractors must visit the site and be responsible for taking and checking all dimensions relative to their work. Hewitt&Carr Architects Ltd are to be advised of any variation between drawings and site conditions.
CLIENTS ARE ADVISED TO CLARIFY DIMENSIONS WITH THE ARCHITECT PRIOR TO SETTING OUT AND NOT TO SCALE FROM THE DRAWING.

Rev	Drawn	Comments	Date
-----	-------	----------	------

Hewitt&Carr Architects
A: DaisyBank House | 17-19 Leek Road | Cheddle | ST10 1JE
T: 01538 756888
E: enquiries@hccarchitects.co.uk
W: www.hccarchitects.co.uk

Client
MR WARD

Project
**PROPOSED NEW VEHICULAR ACCESS AT
FIELD HOUSE COTTAGE DILHORNE ROAD
FORSBROOK ST11 9DL**

Title
SITE LOCATION PLAN AS EXISTING

Status
PLANNING

Date
NOV 2024

Drawn
NNC

Scale @A3
AS NOTED

Checked

Project No
01299-PL(0)04

Rev