
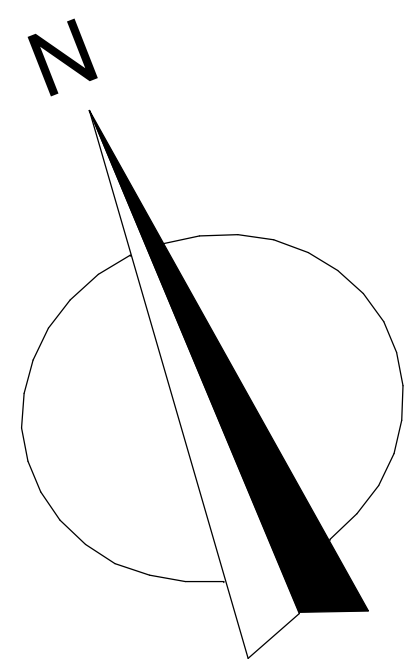
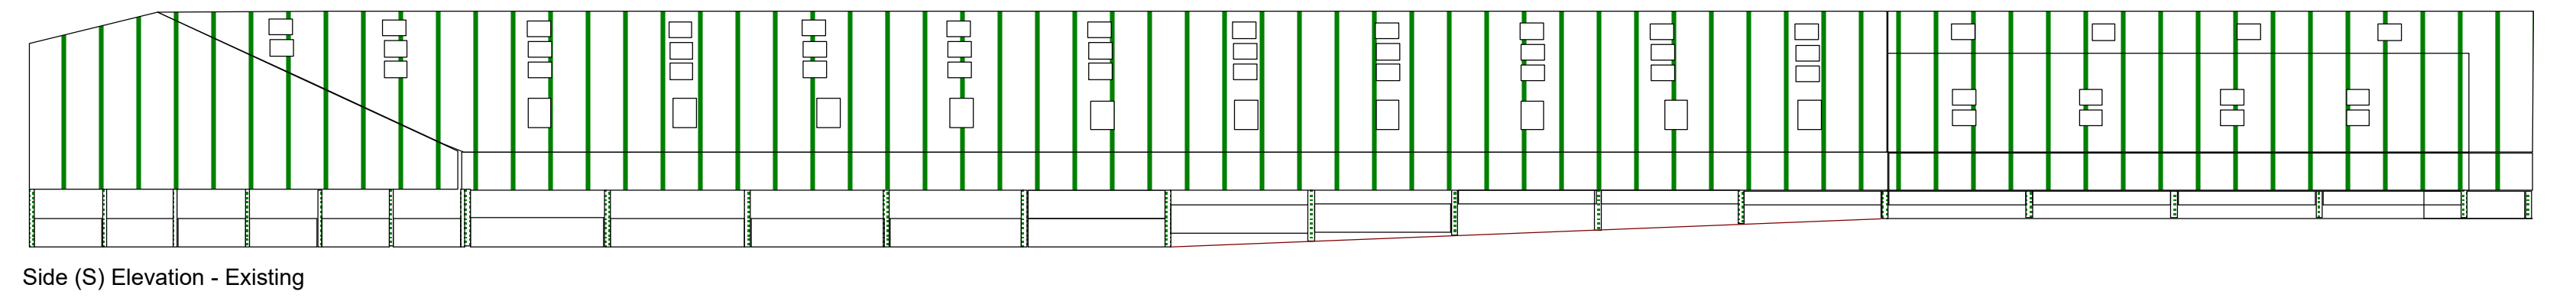
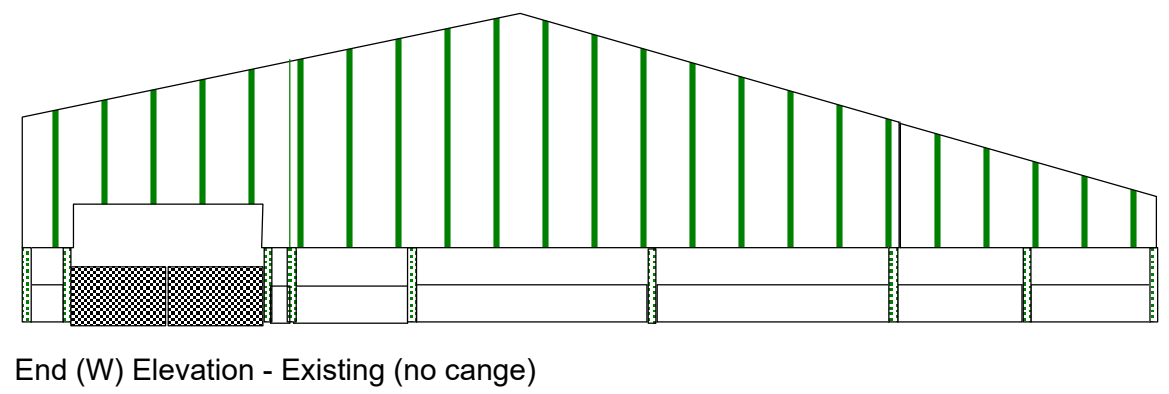
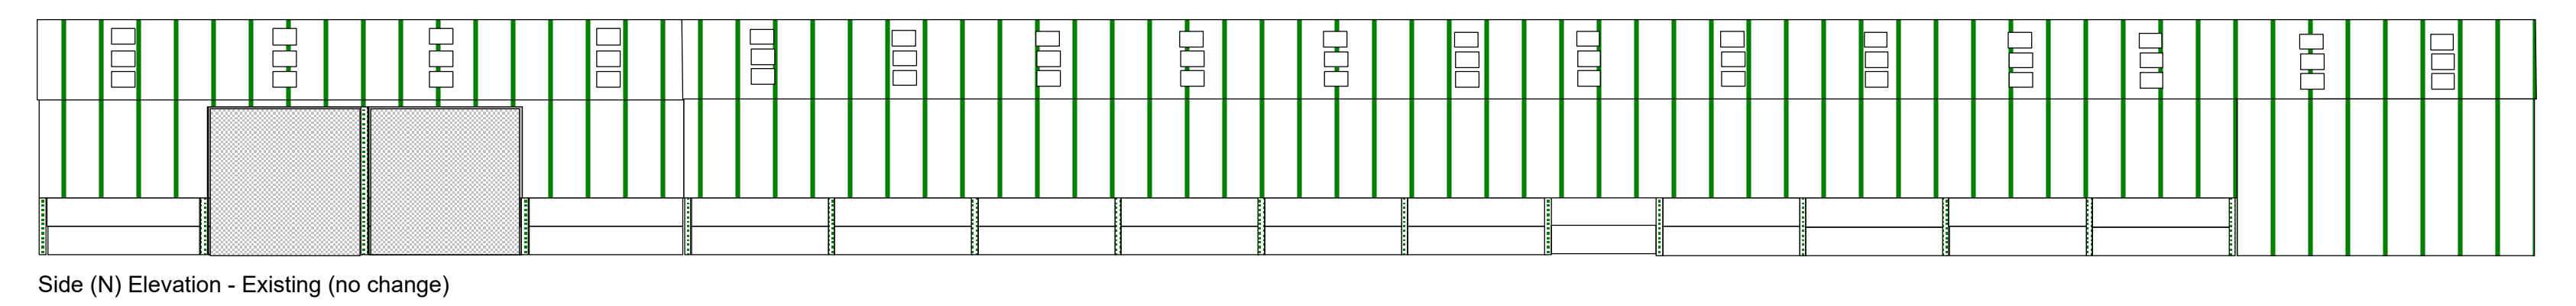
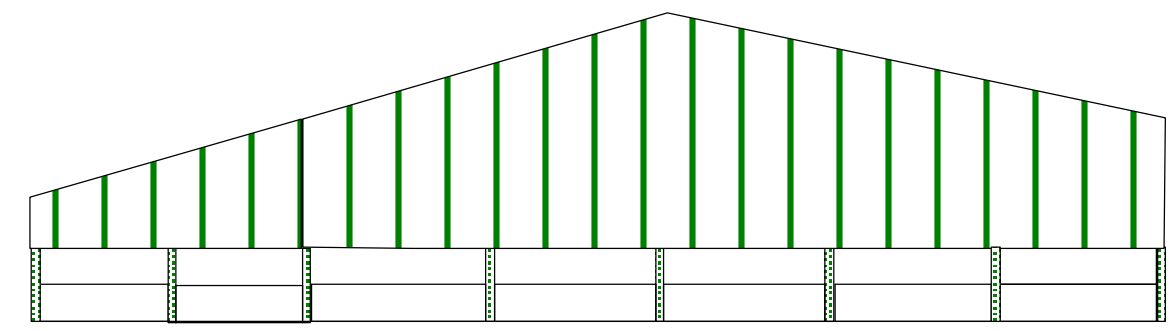
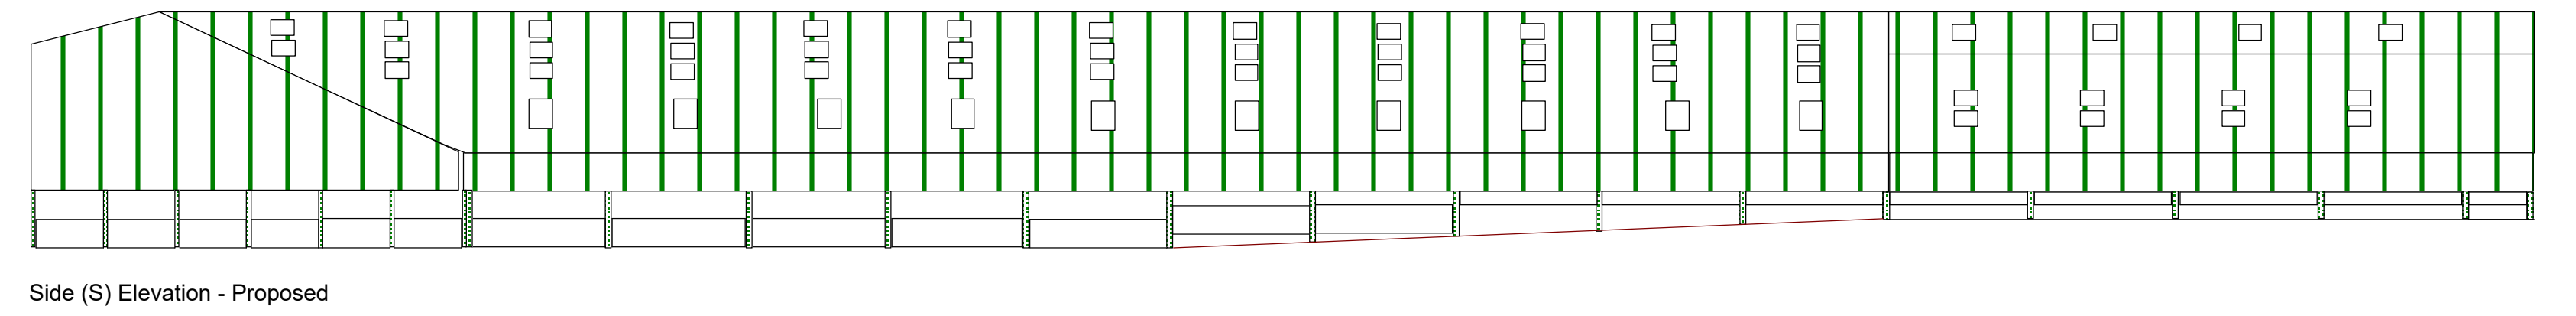
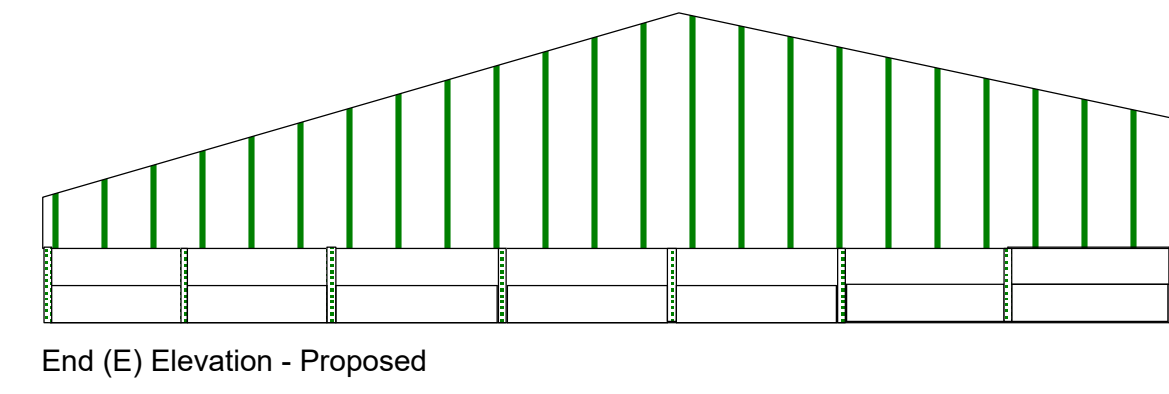
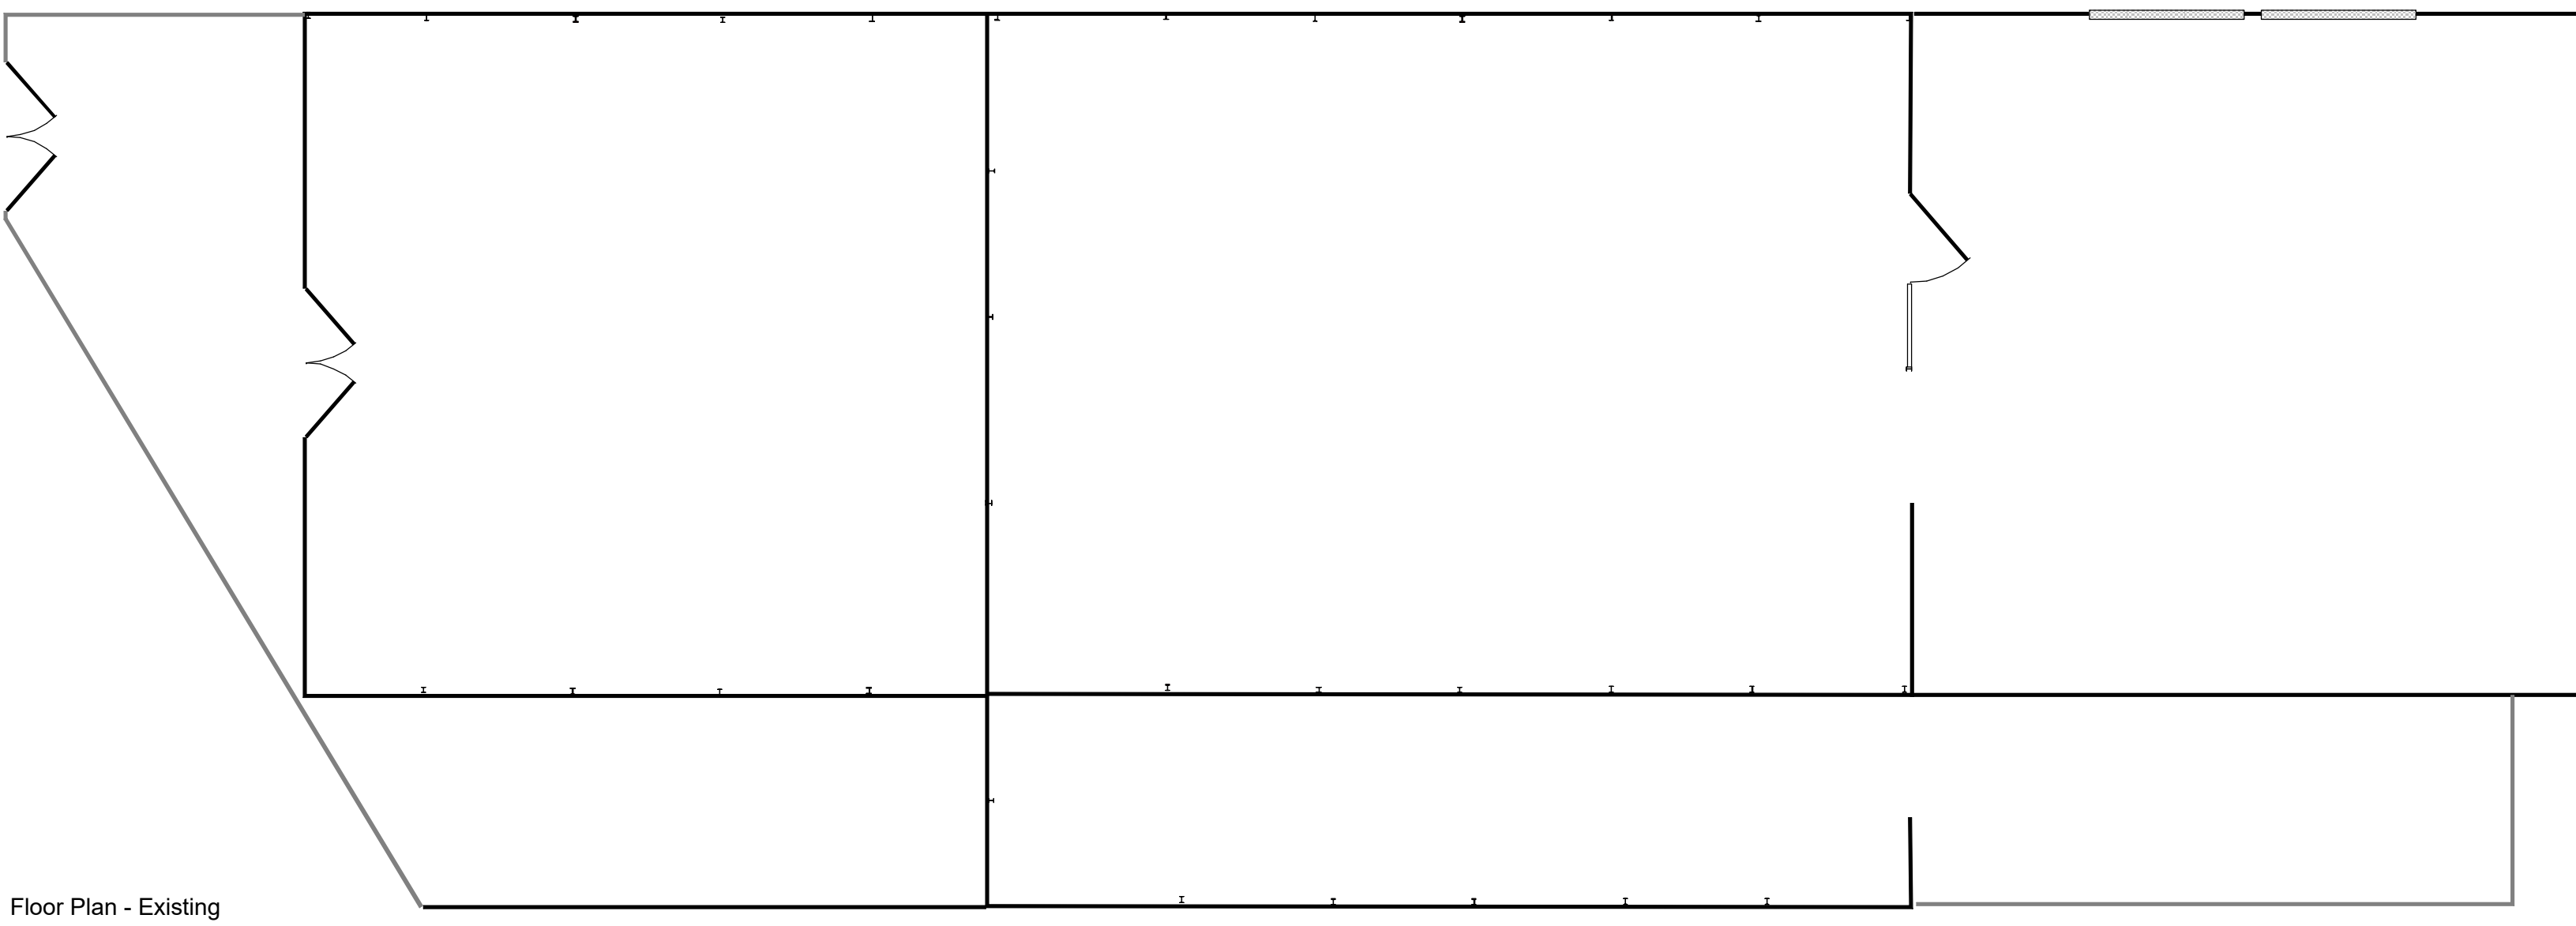


Store Plans and Elevations
 Little Lymford Farm,
 Tunstall Road, Bosley, Staffs. SK11 0PB.
 Scale 1 to 200
 Date January 2025
 433-86B2 Plans 1 to 200 A0

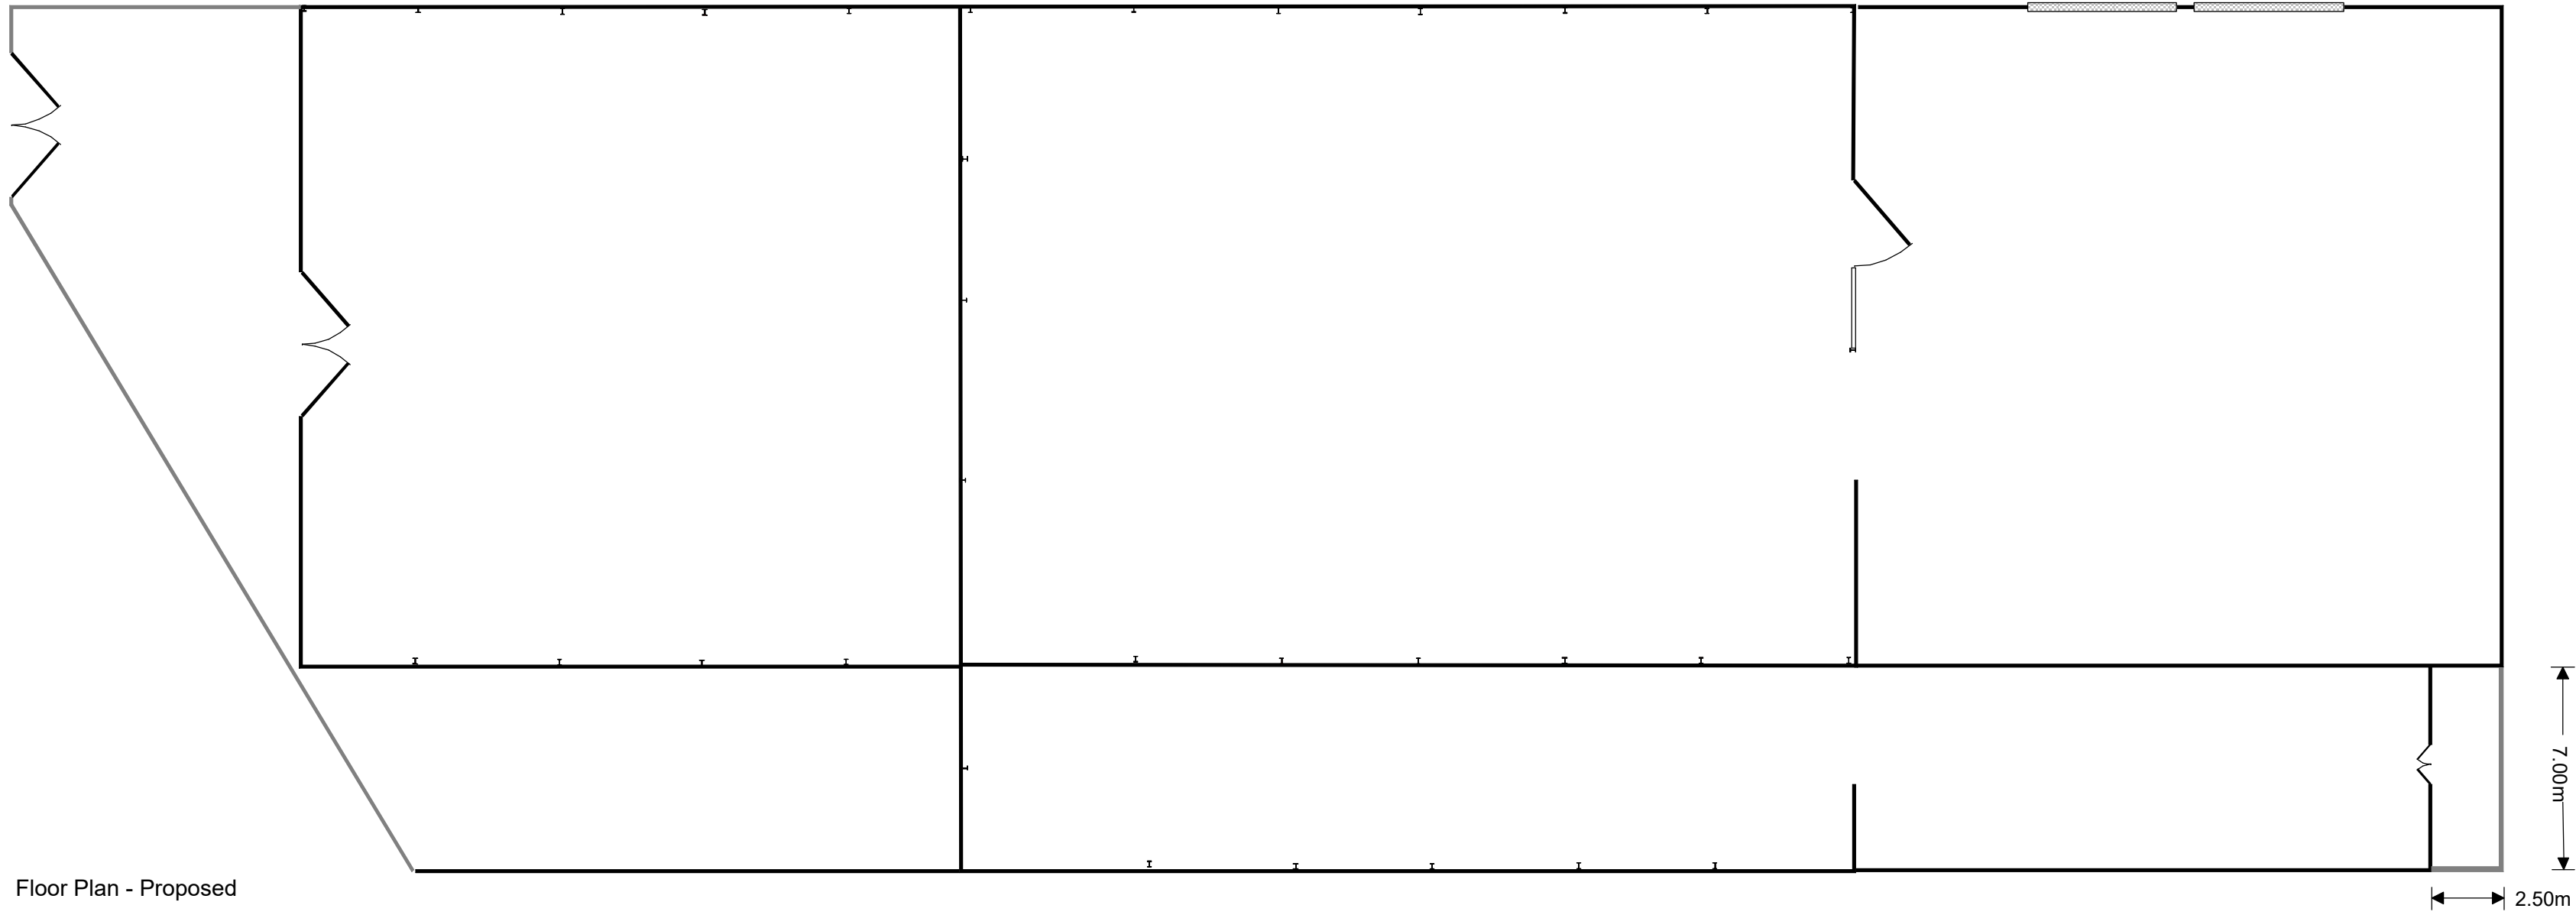