
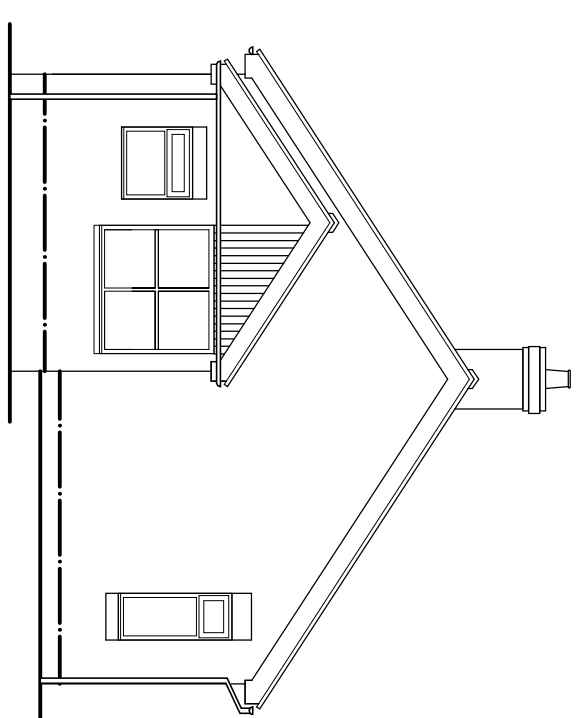
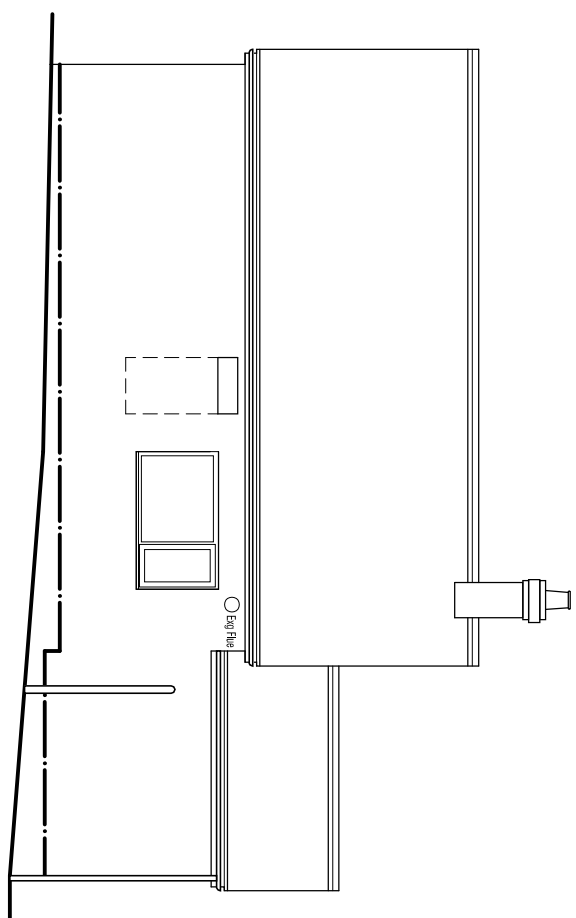
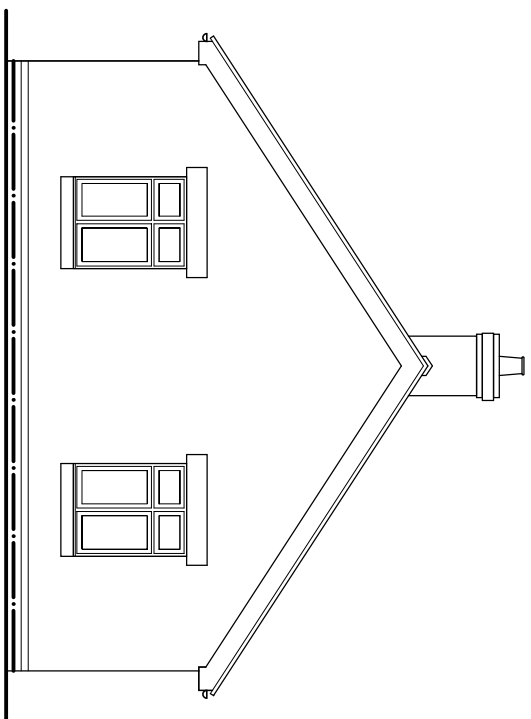


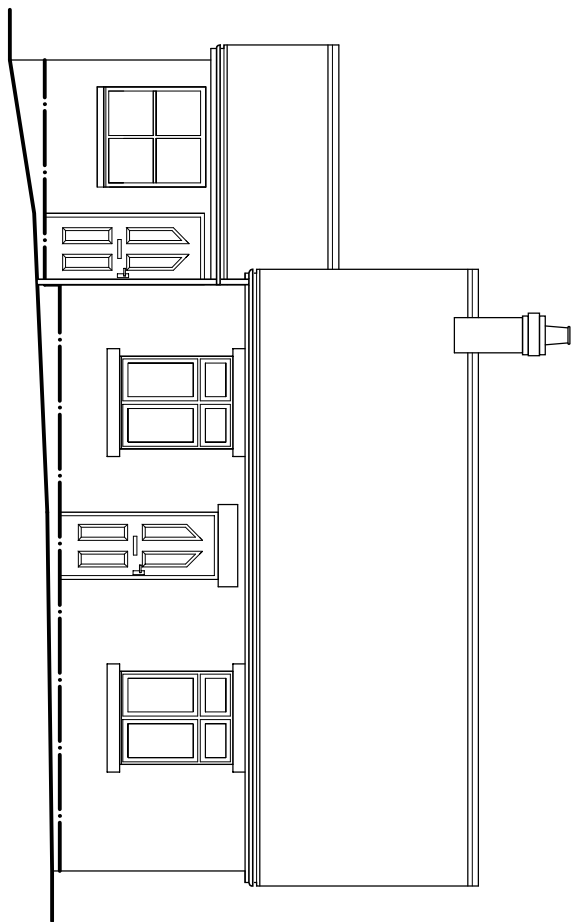


## Proposed 'North' Elevation


Proposed 'East' Elevation

### Proposed 'South' Elevation

Proposed 'West' Elevation

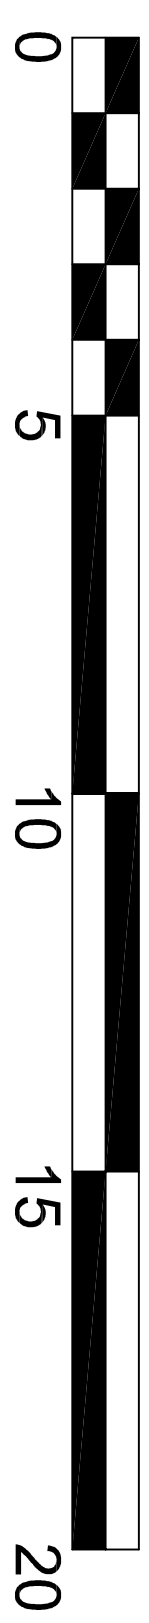

SCALE BAR 1:100

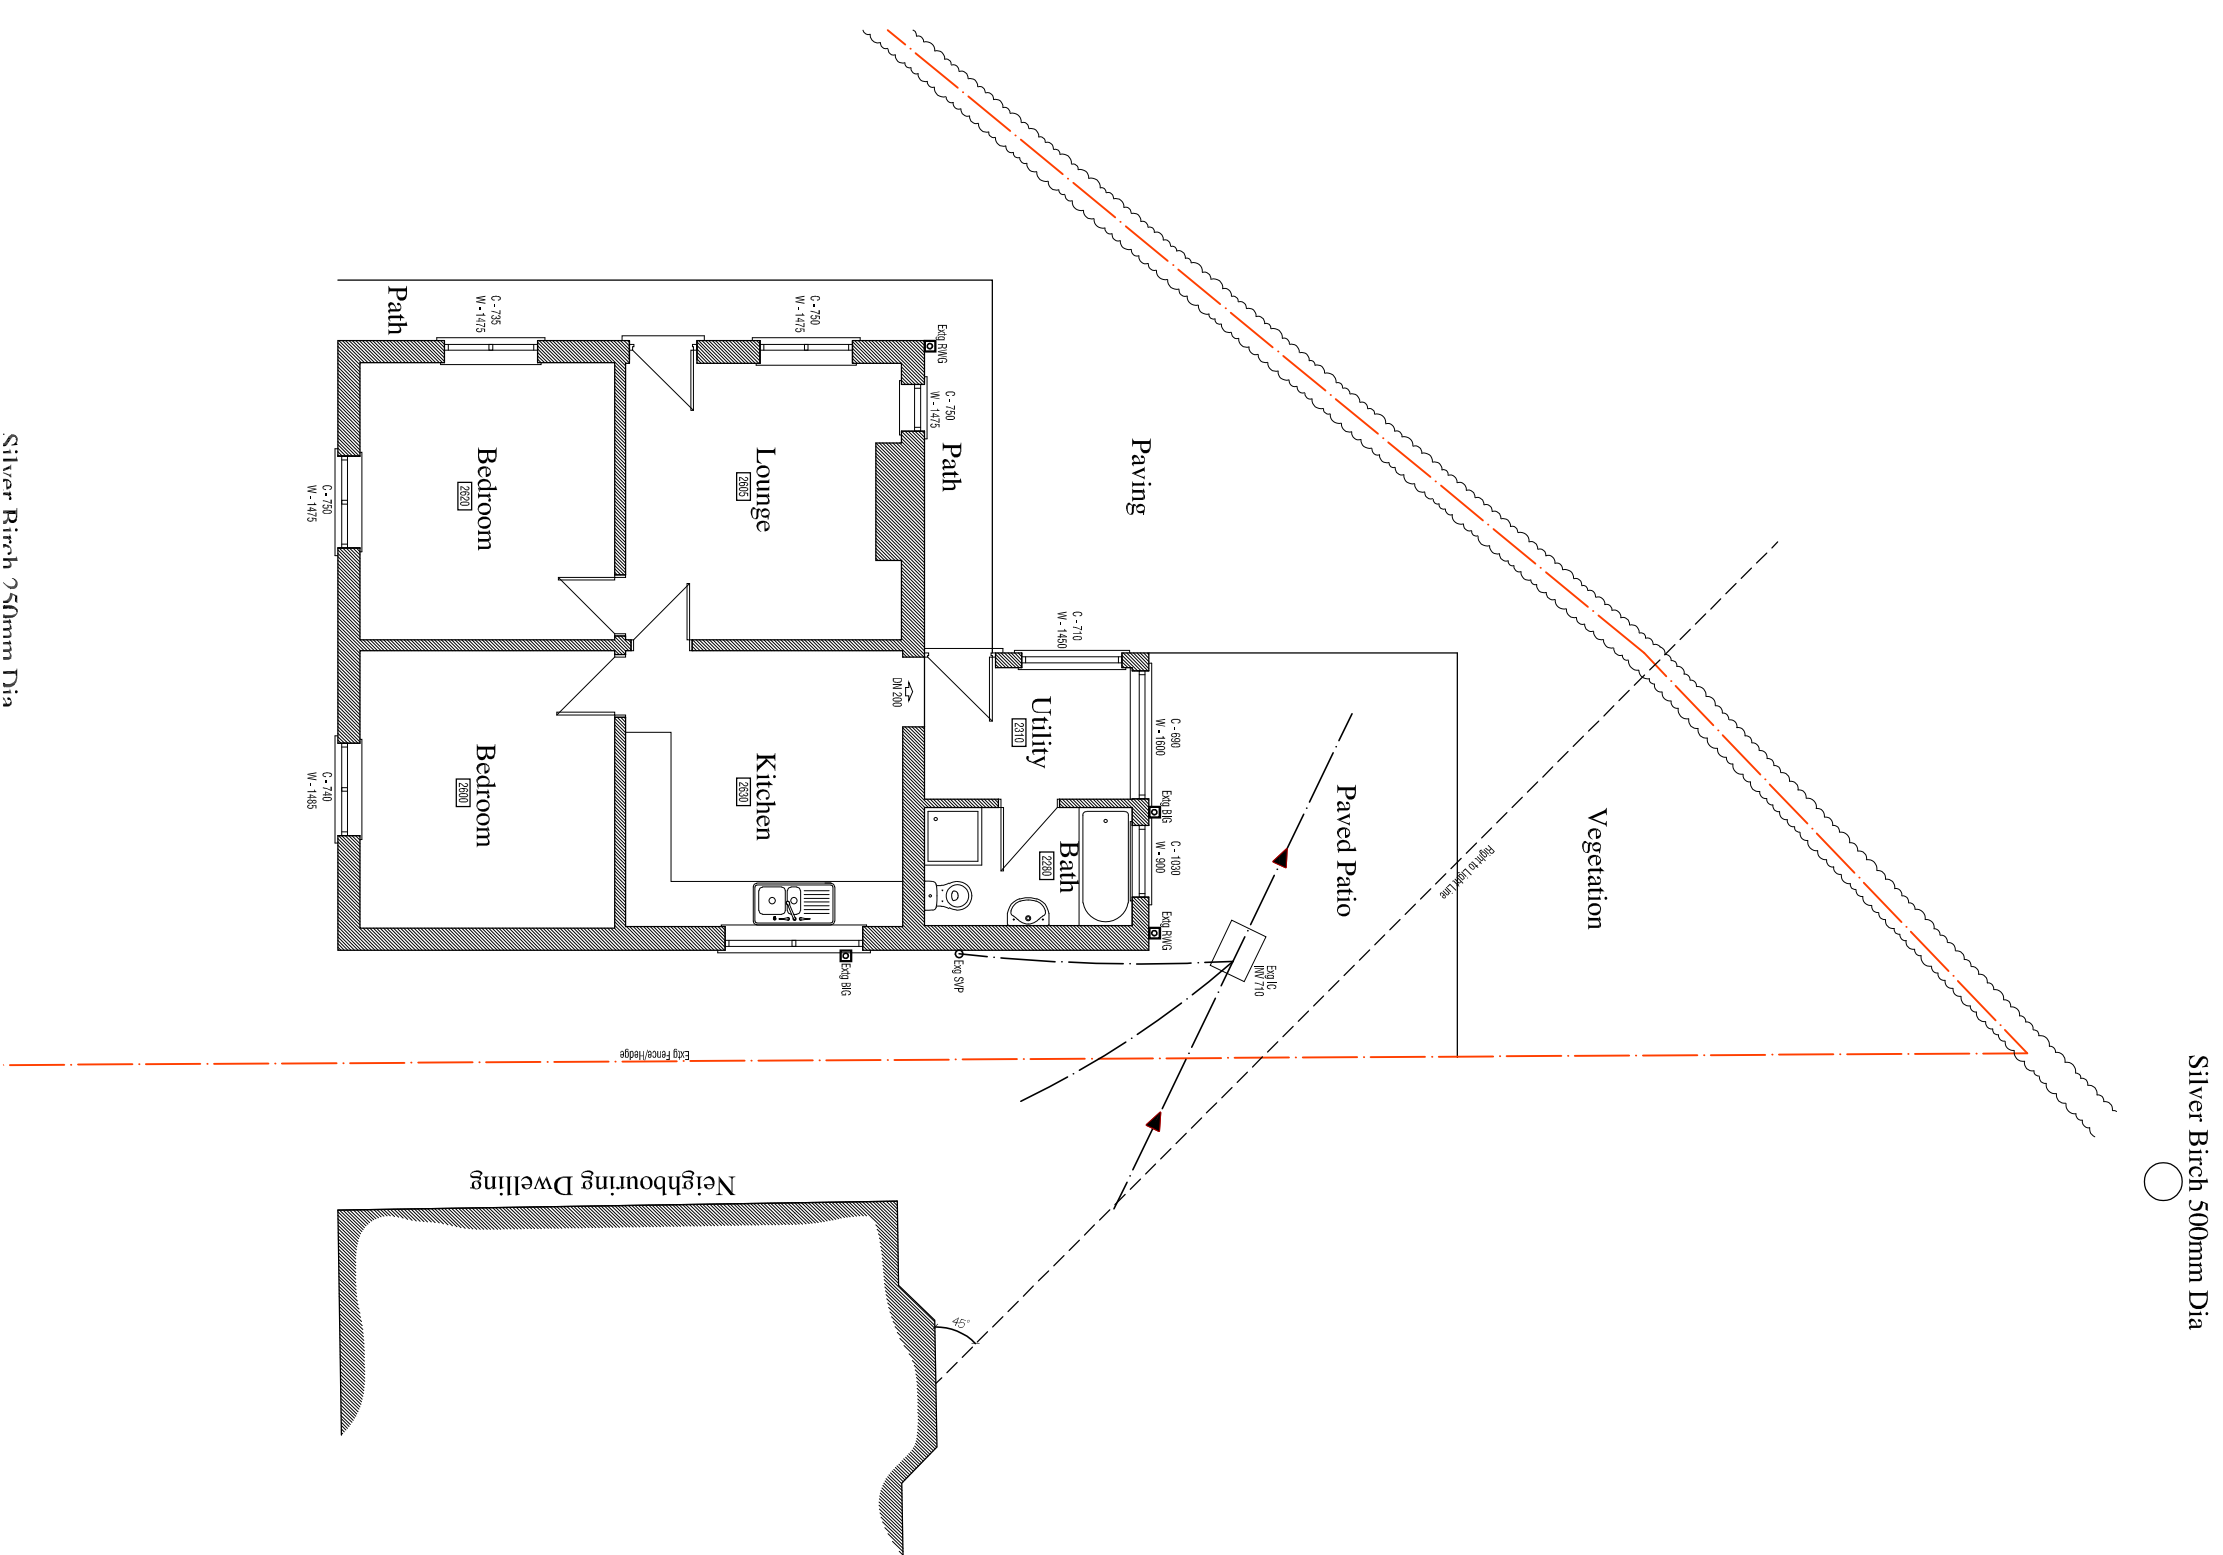

## Existing Ground Floor Plan

[illegible][illegible][illegible][illegible][illegible][illegible][illegible][illegible][illegible][illegible][illegible]

**JPK**  
DESIGN LTD

Architectural Design Specialists

83 Dimsdale Parade East  
Wolverston  
Newcastle under Lyme  
ST15 8DP  
T:01782 622321

e : [enquiries@jpkdesign.co.uk](mailto:enquiries@jpkdesign.co.uk)  
w: [www.jpkdesign.co.uk](http://www.jpkdesign.co.uk)

