



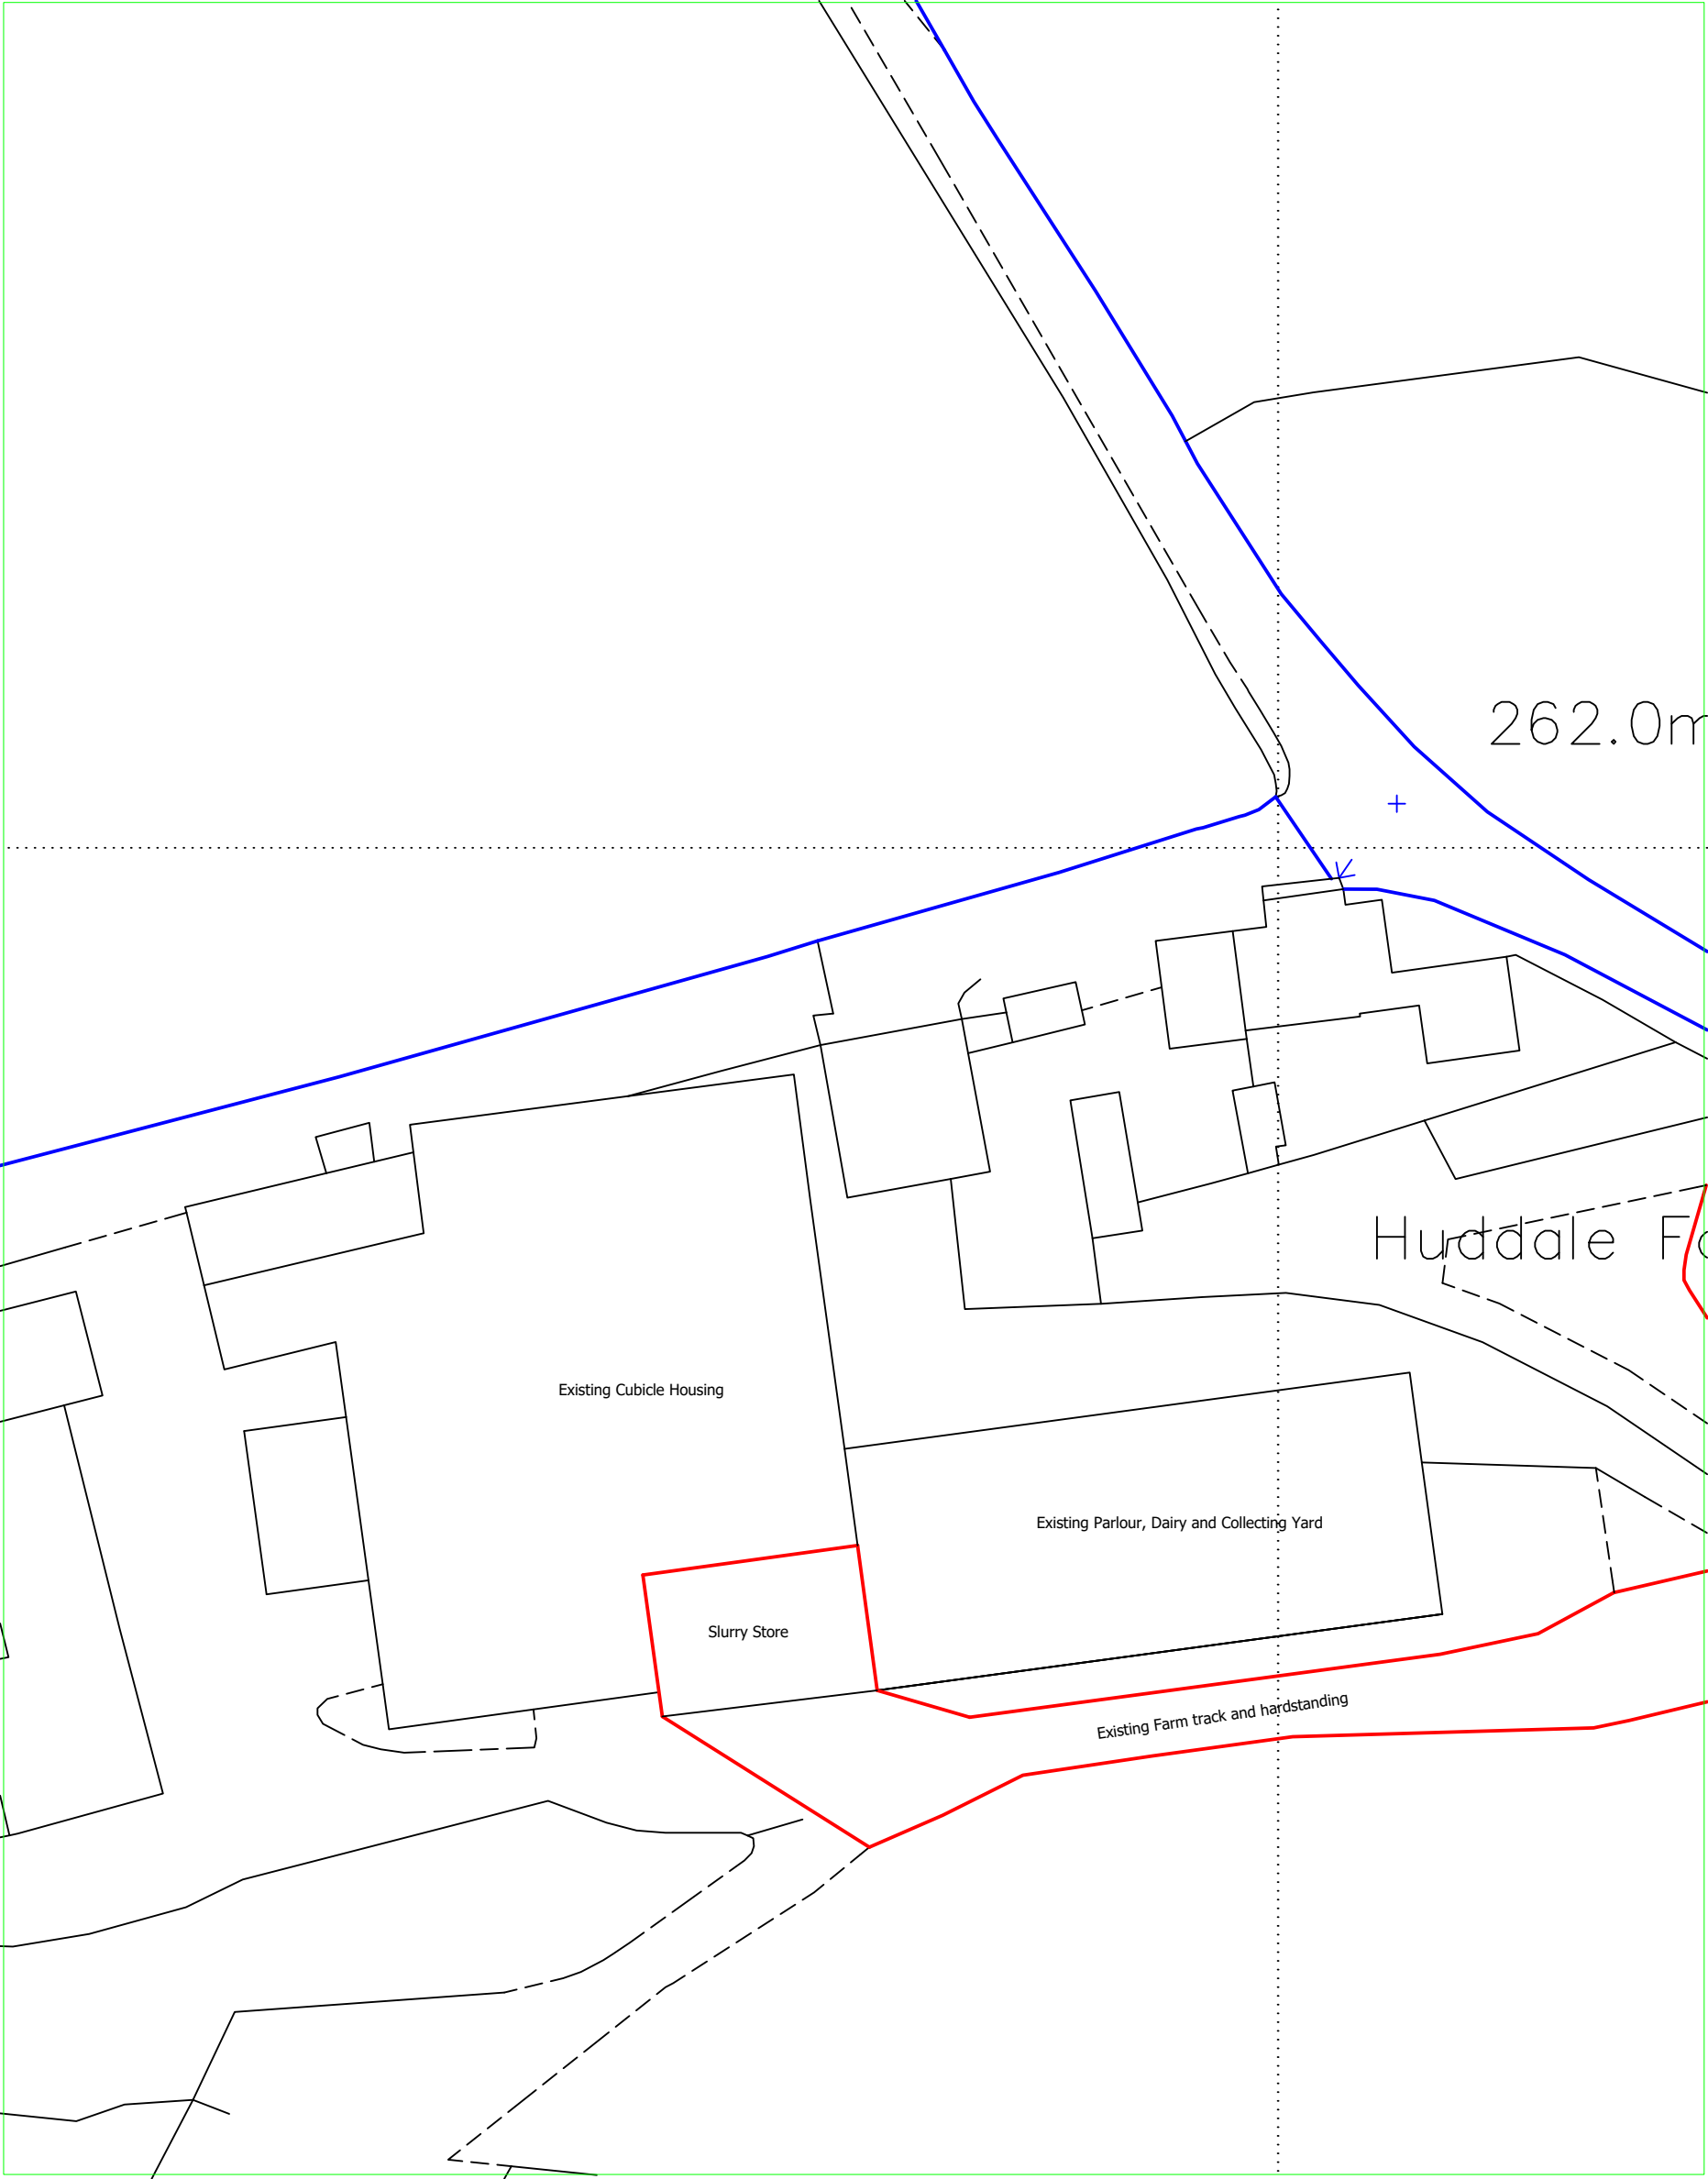

Reproduced from Ordnance Survey digital map data, 1:2500 scale, by permission of Ordnance Survey on behalf of The Controller of Her Majesty's Stationery Office.
© Crown copyright. All rights reserved. Licence Number: 100005813

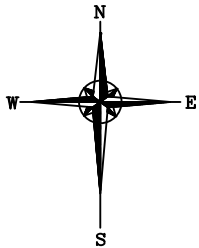

Prepared by - Mr C G Barks MRICS

Applicant:		A & JE Goldstraw Huddale Farm, Leek Road, Waterhouses, ST10 3LQ	
Proposal:		Erection of Roof Cover over Slurry Store	
Scales:	1:500 @ A3	Detail:	Block Plan
Date:	3rd February 2025	Drawing No.	Huddale-002