


DOUBLE SIDED

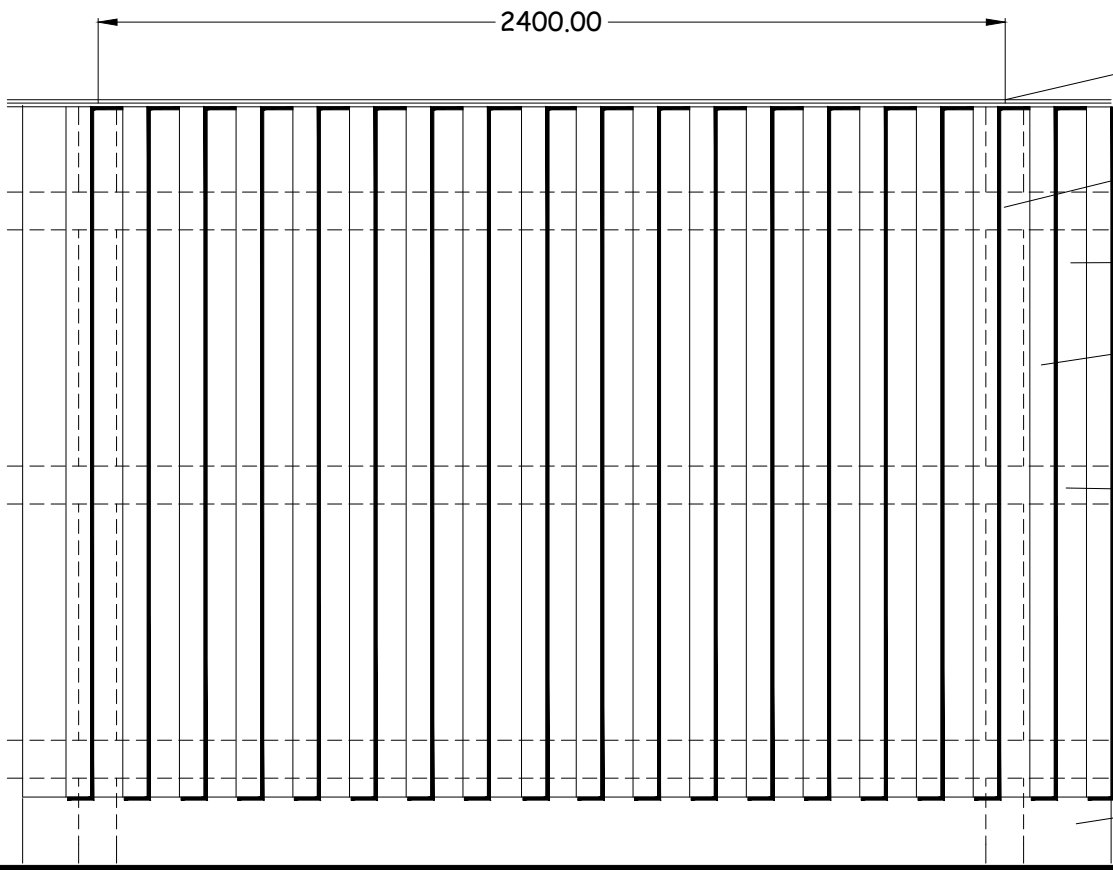

Weathered capping to top of boards.


100 x 100mm uniform section timber posts with weathered top.

Main boards to be 145 x 19mm fixed with 5mm gaps between each.

Cover strips 65 x 19mm to be fixed over gaps as detailed below. Weathered capping to be fixed to top of boards.

100 x 47 timber rails with joints to posts staggered.

225 x 47mm gravel board fixed tight against ground.

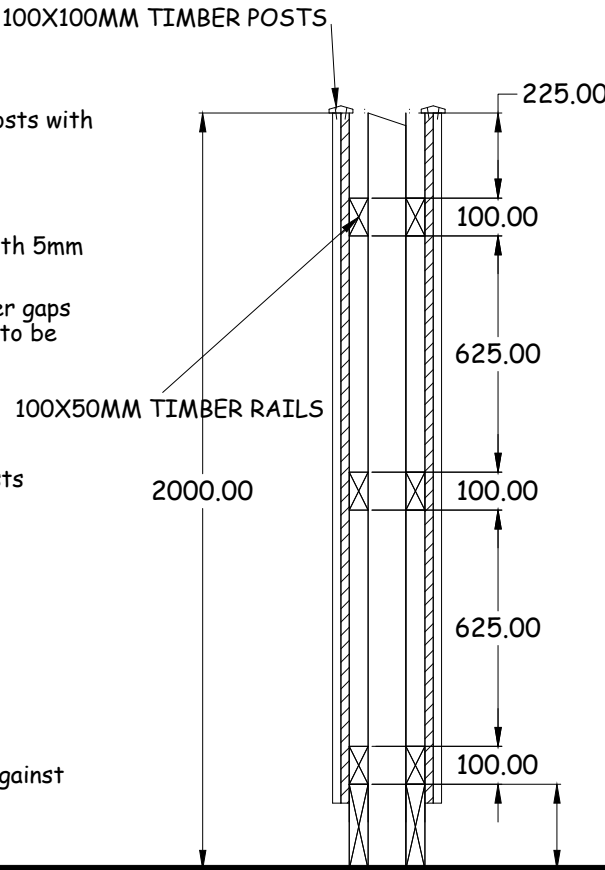

225.00

100.00

625.00

100.00

625.00

100.00

225.00


2000.00

300.00

1/20@A3

ELEVATION

SECTION

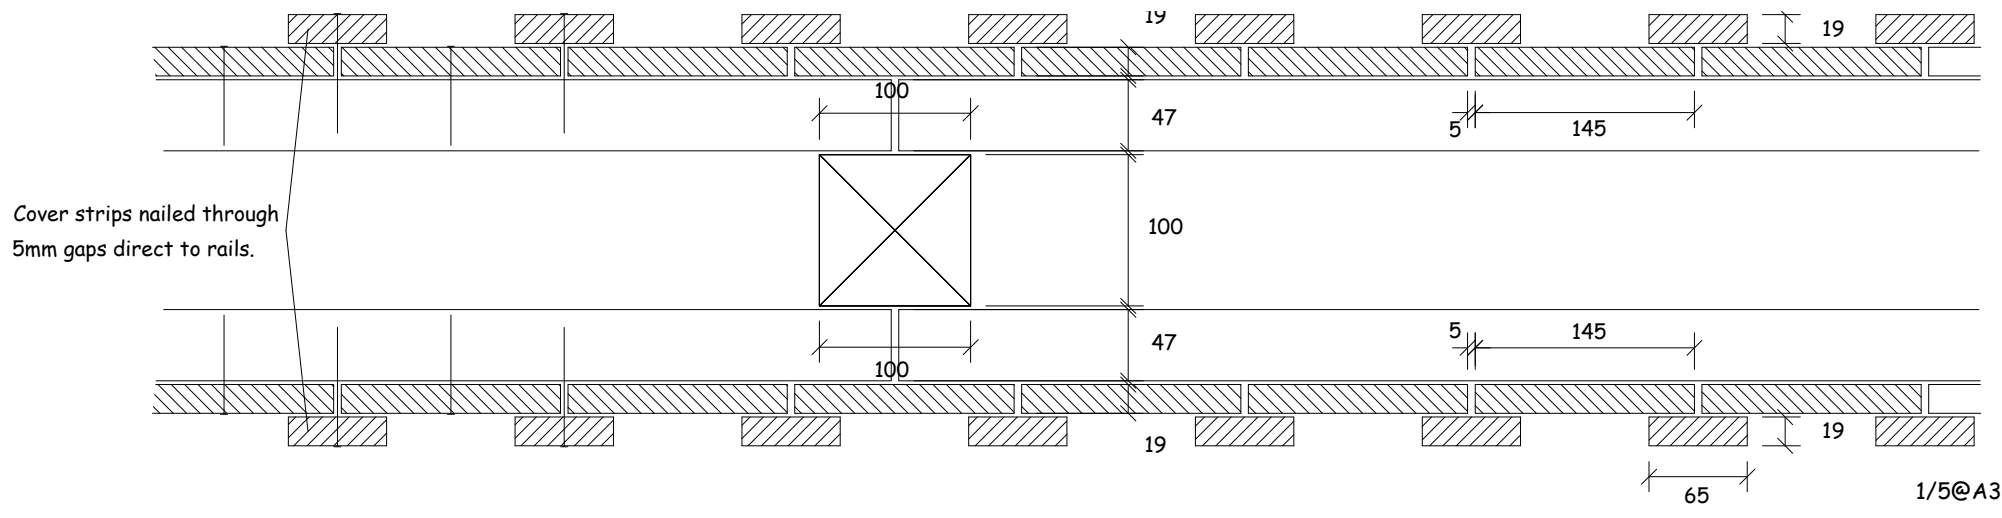

Cover strips nailed through 5mm gaps direct to rails.

1/5@A3



PERSIMMON HOMES

Charles Church

Group Core Housetypes

Superstructure Detail

2m Double Sided Acoustic Fence

Drawing Number PHNW-AF-02(01)	Date 02/09/2024
	Scales 1/20@A3 1/5@A3
	rev