



Not To Be Used As Bin Store.

To Be Taken To Collection Area On Local Authority Collection Days Only

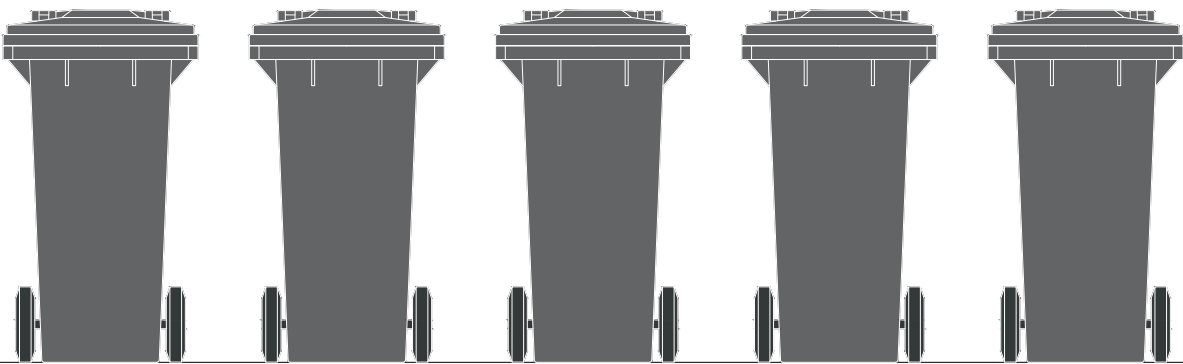

Charles Church

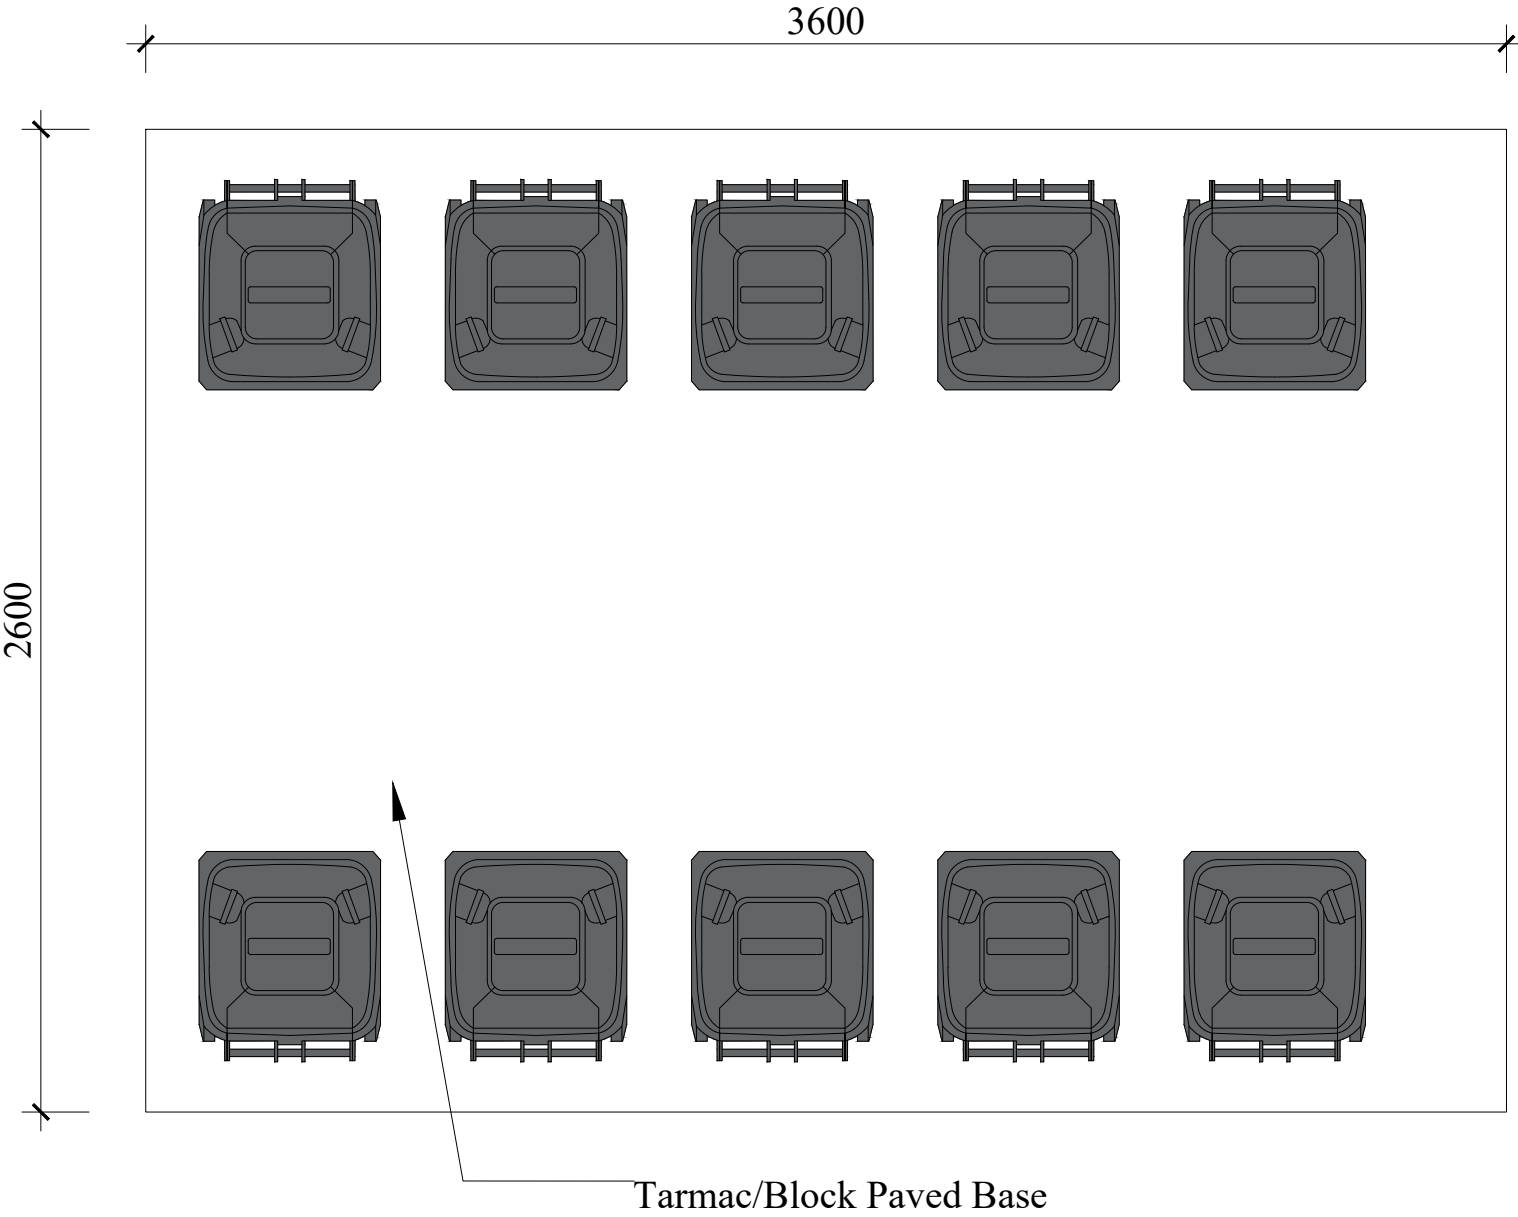

PERSIMMON
HOMES

Group Core Housetypes

Superstructure Detail

Plot Bin Collection Area

Drawing Number
PHNW-BS-04

Date
07/09/2016

Scale
1/20@A2

rev