


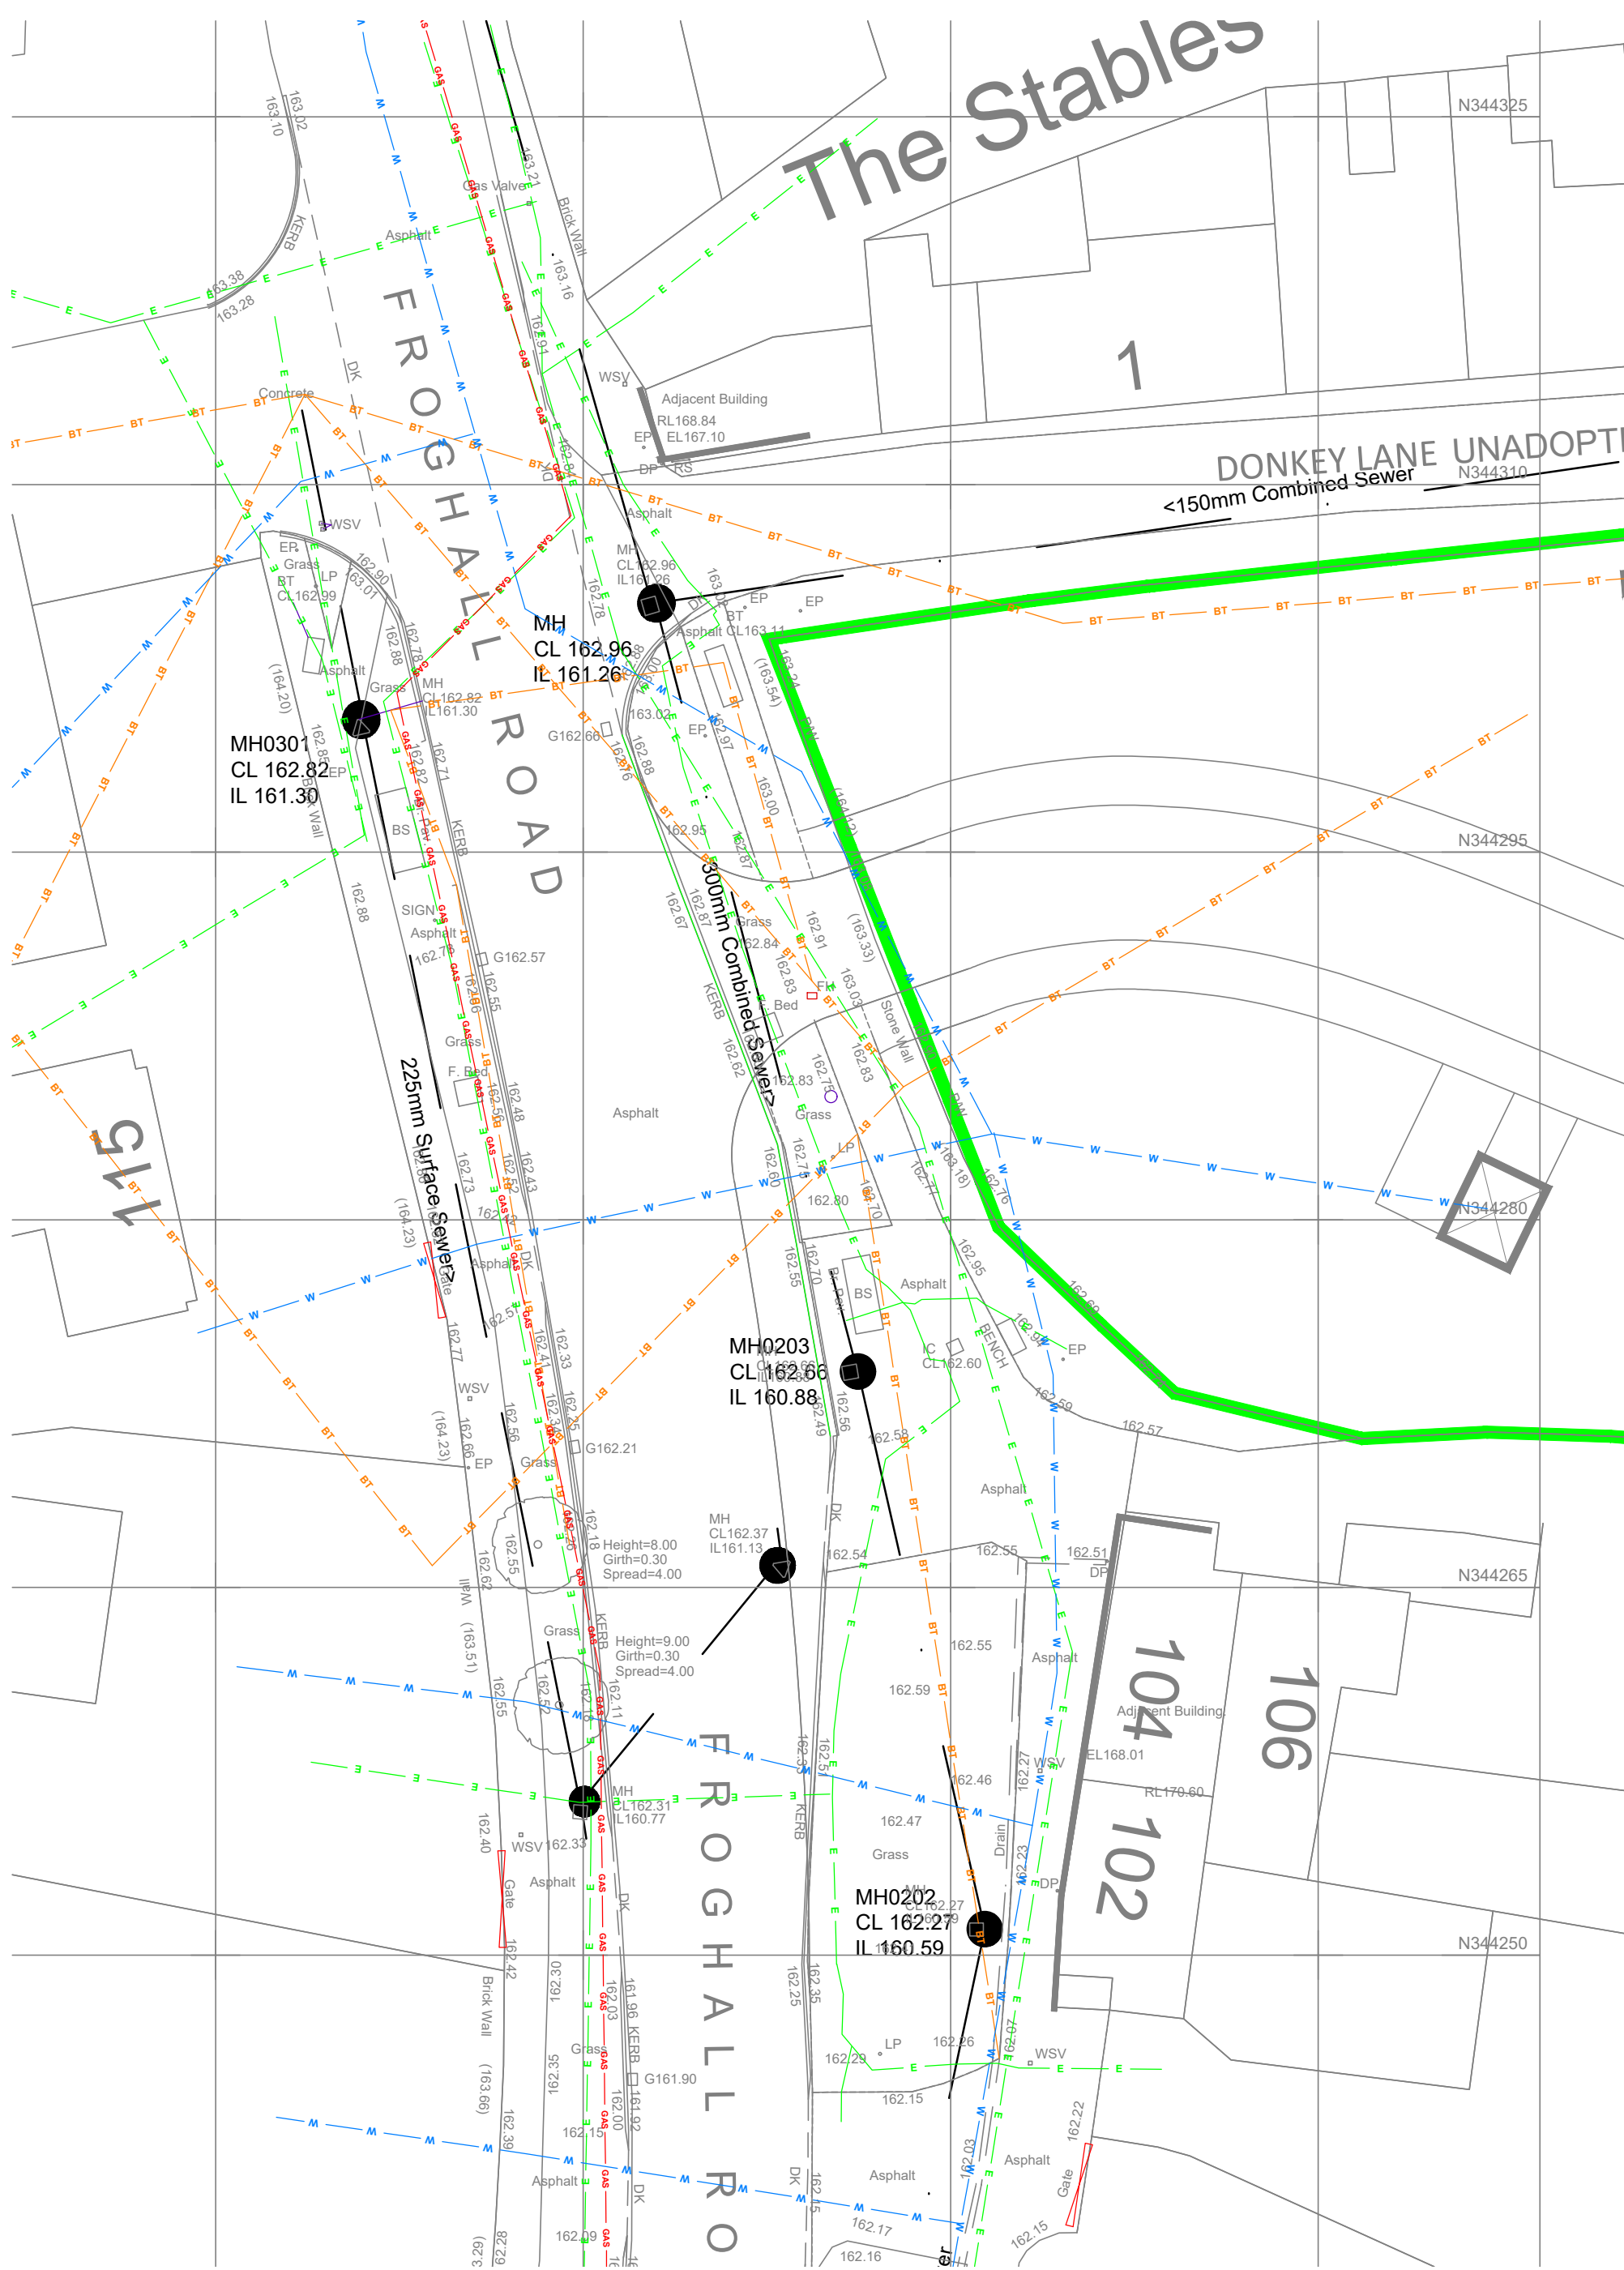

CIVIL / STRUCTURAL DESIGN RISK MANAGEMENT

Abnormal or unusual residual risks associated with the design outcomes shown on this drawing are:-

RSK LDE LTD has followed its Design Risk Management process for Hazard Elimination and Risk reduction in developing the designs shown on this drawing.
Abnormal or unusual residual risks may be shown above where it is considered that such risk may not normally be expected by competent persons engaged on work of this nature or type.

Notes:

- This drawing shall be read in conjunction with all relevant Architects and Engineers drawings.
- Levels are in relation to G.P.S
- The setting out grid is based on the topographical survey grid established by RSK 193576-T-01-Froghall Road.

- Existing Electric Cables
- Existing Water Mains
- Existing Gas Mains
- Existing BT cables
- Existing Cable (Virgin Media)

All Existing Services to be confirmed prior to any works on site commencing.

Note: The highway works are subject to Technical Approval from Staffordshire County Council and may therefore change.

P1	24.04.20	FIRST ISSUE	GPY	MAR	
Rev.	Date	Amendment	Drawn	Chkd.	Appd.

RSK

LAND & DEVELOPMENT ENGINEERING LTD

Spring Lodge
172 Chester Road
Heilsby
Cheshire, WA6 0AR
United Kingdom

Tel: +44 (0) 1928 726006
Fax: +44 (0) 1928 726633
Email: lde@rsk.co.uk
Web: www.rsk.co.uk

Client



Project Title

Ayr Road
Cheadle

Status

DETAILED DESIGN

Drawing Title

Existing Services Layout

Drawn GPY	Date APR 20	Checked MAR	Date APR 20	Approved	Date
Scale 1:250	Orig Size A1	Dimensions			
Project No. 881287		Drawing File			
Drawing No. 41-04					Rev. P1