


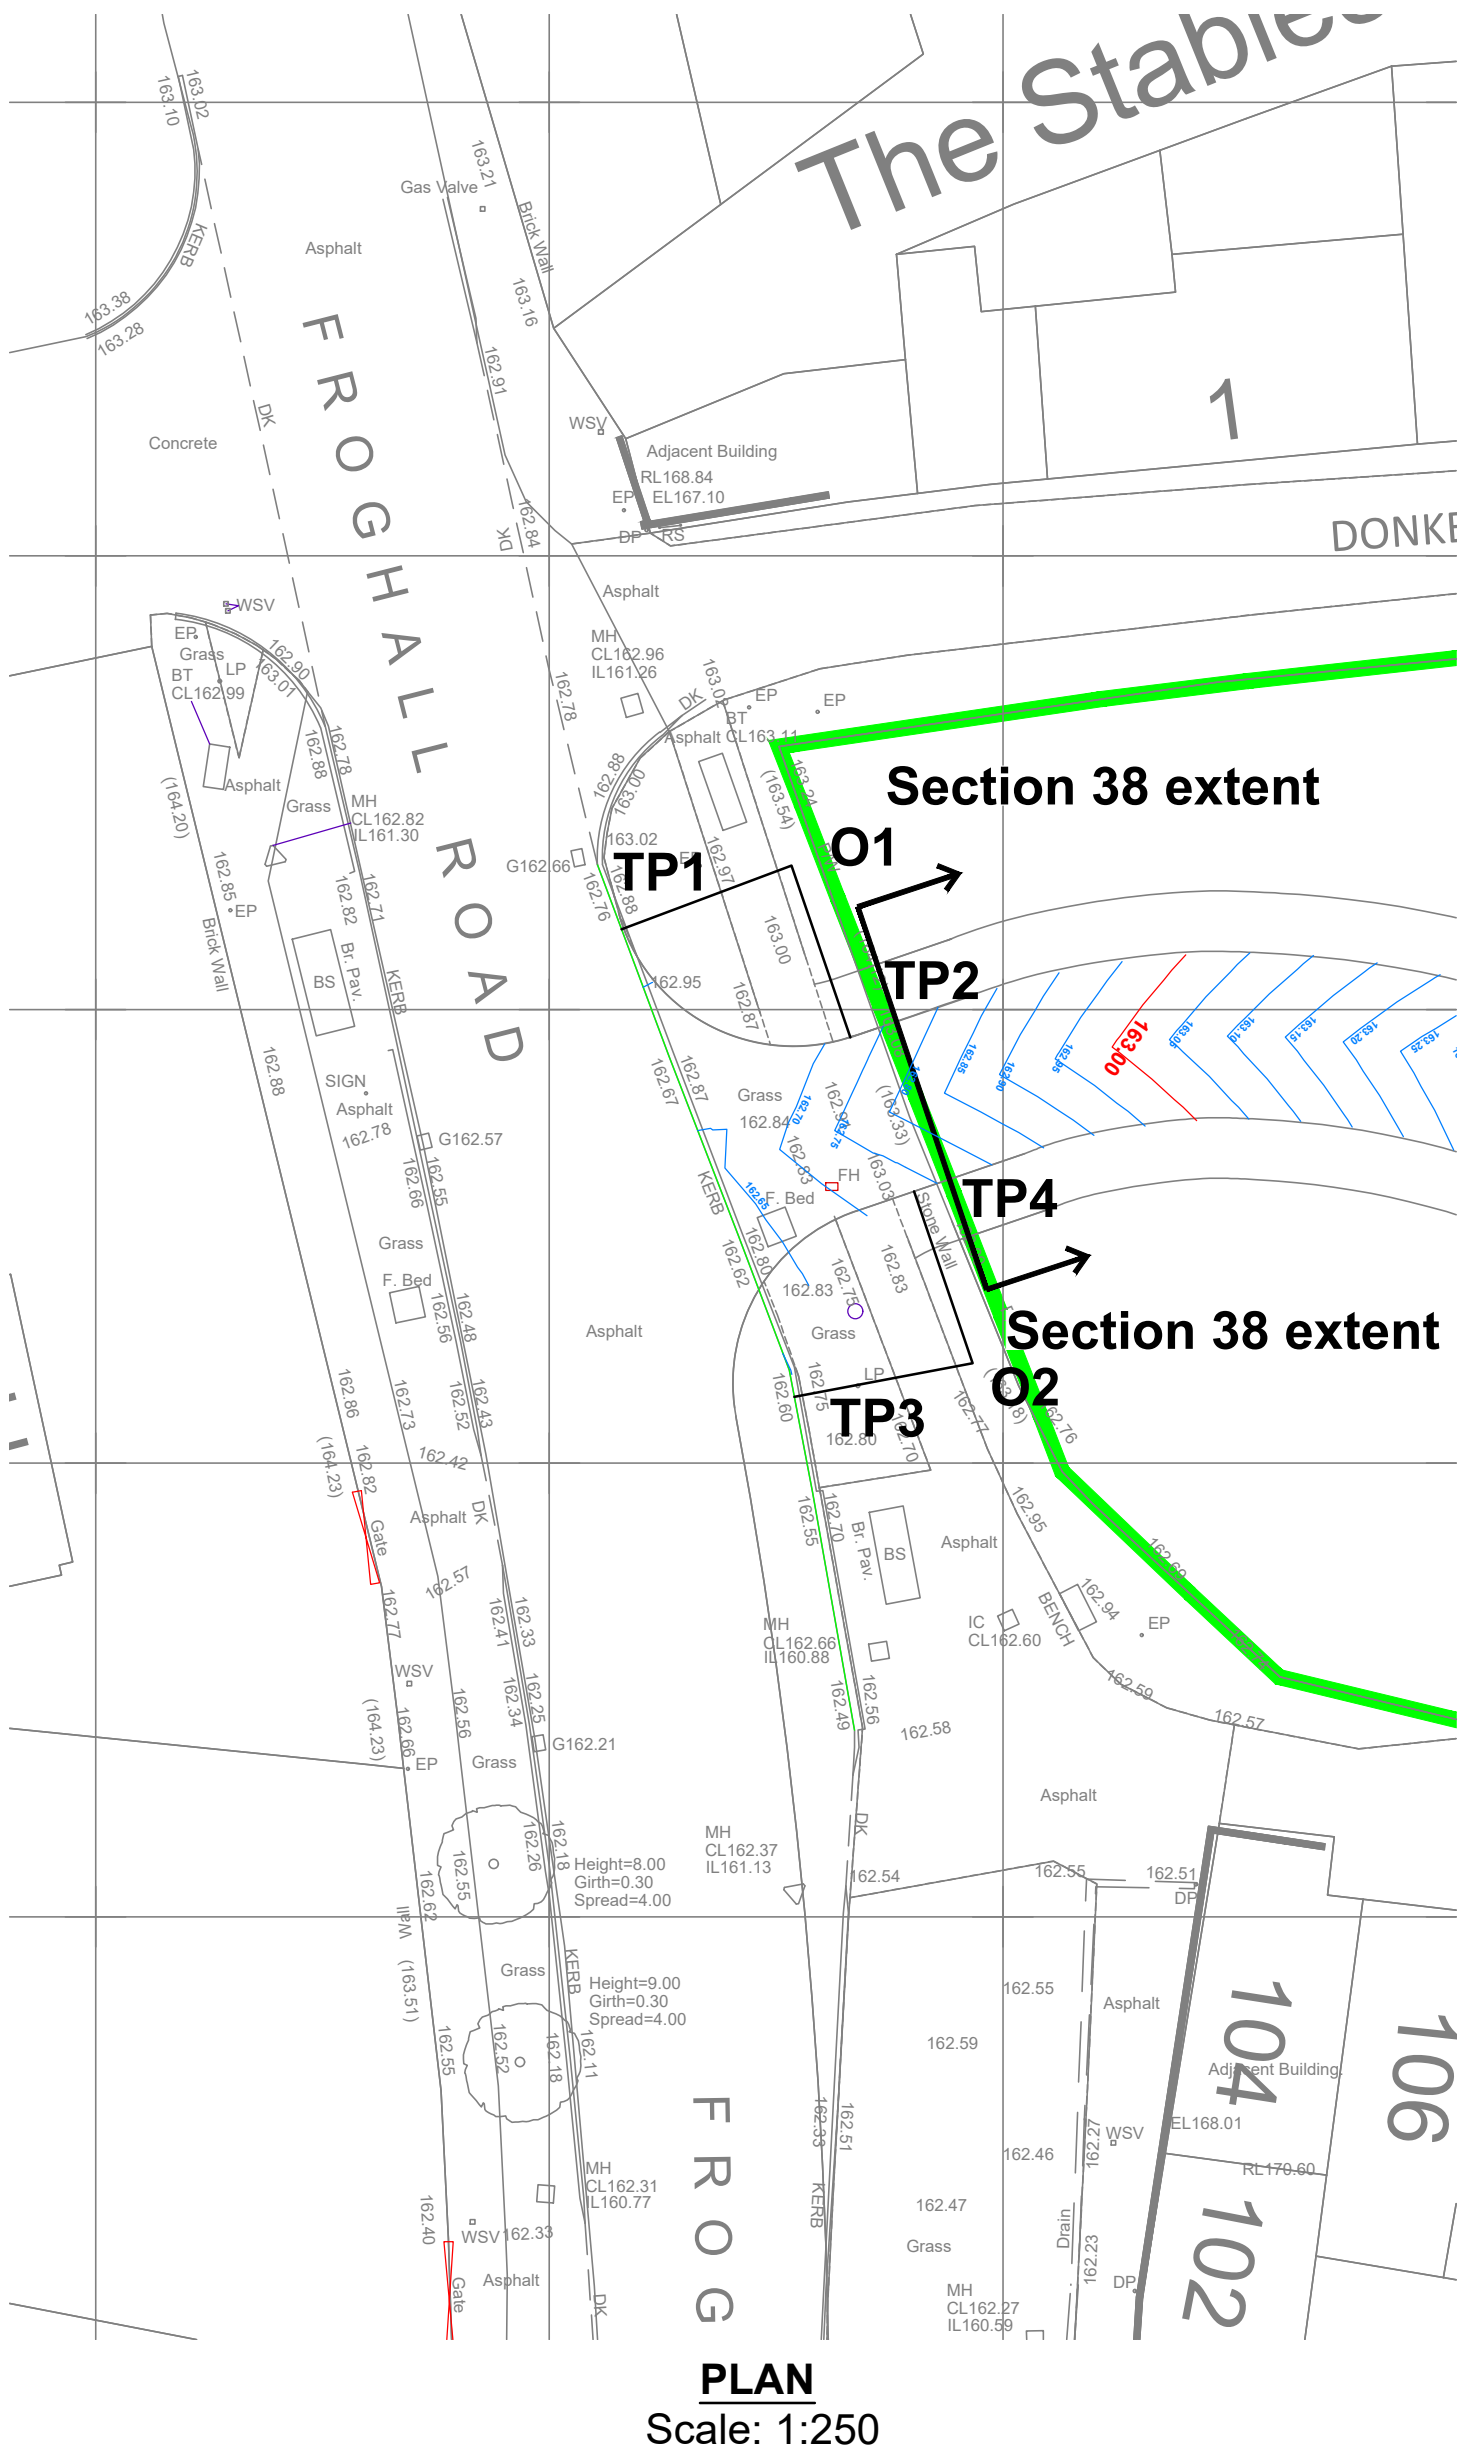


PLAN
Scale: 1:250

JUNCTION DETAILS : ROAD1 - FROGHALL LH Side				
Curve 1	E	N	Level	Radius
Centre O1 :	401048.009	344299.754	162.727	6.000
Start TP1:	401042.388	344297.656	162.727	
End TP2:	401049.950	344294.076	162.720	

JUNCTION DETAILS : ROAD1 - FROGHALL RH Side				
Curve 1	E	N	Level	Radius
Centre O2 :	401053.999	344283.307	162.588	6.000
Start TP3:	401048.104	344282.187	162.588	
End TP4:	401052.058	344288.985	162.729	

PROPOSED JUNCTION SETTING OUT
INFORMATION

ROAD 1
Scale: 1:500 Horizontal
1:100 Vertical

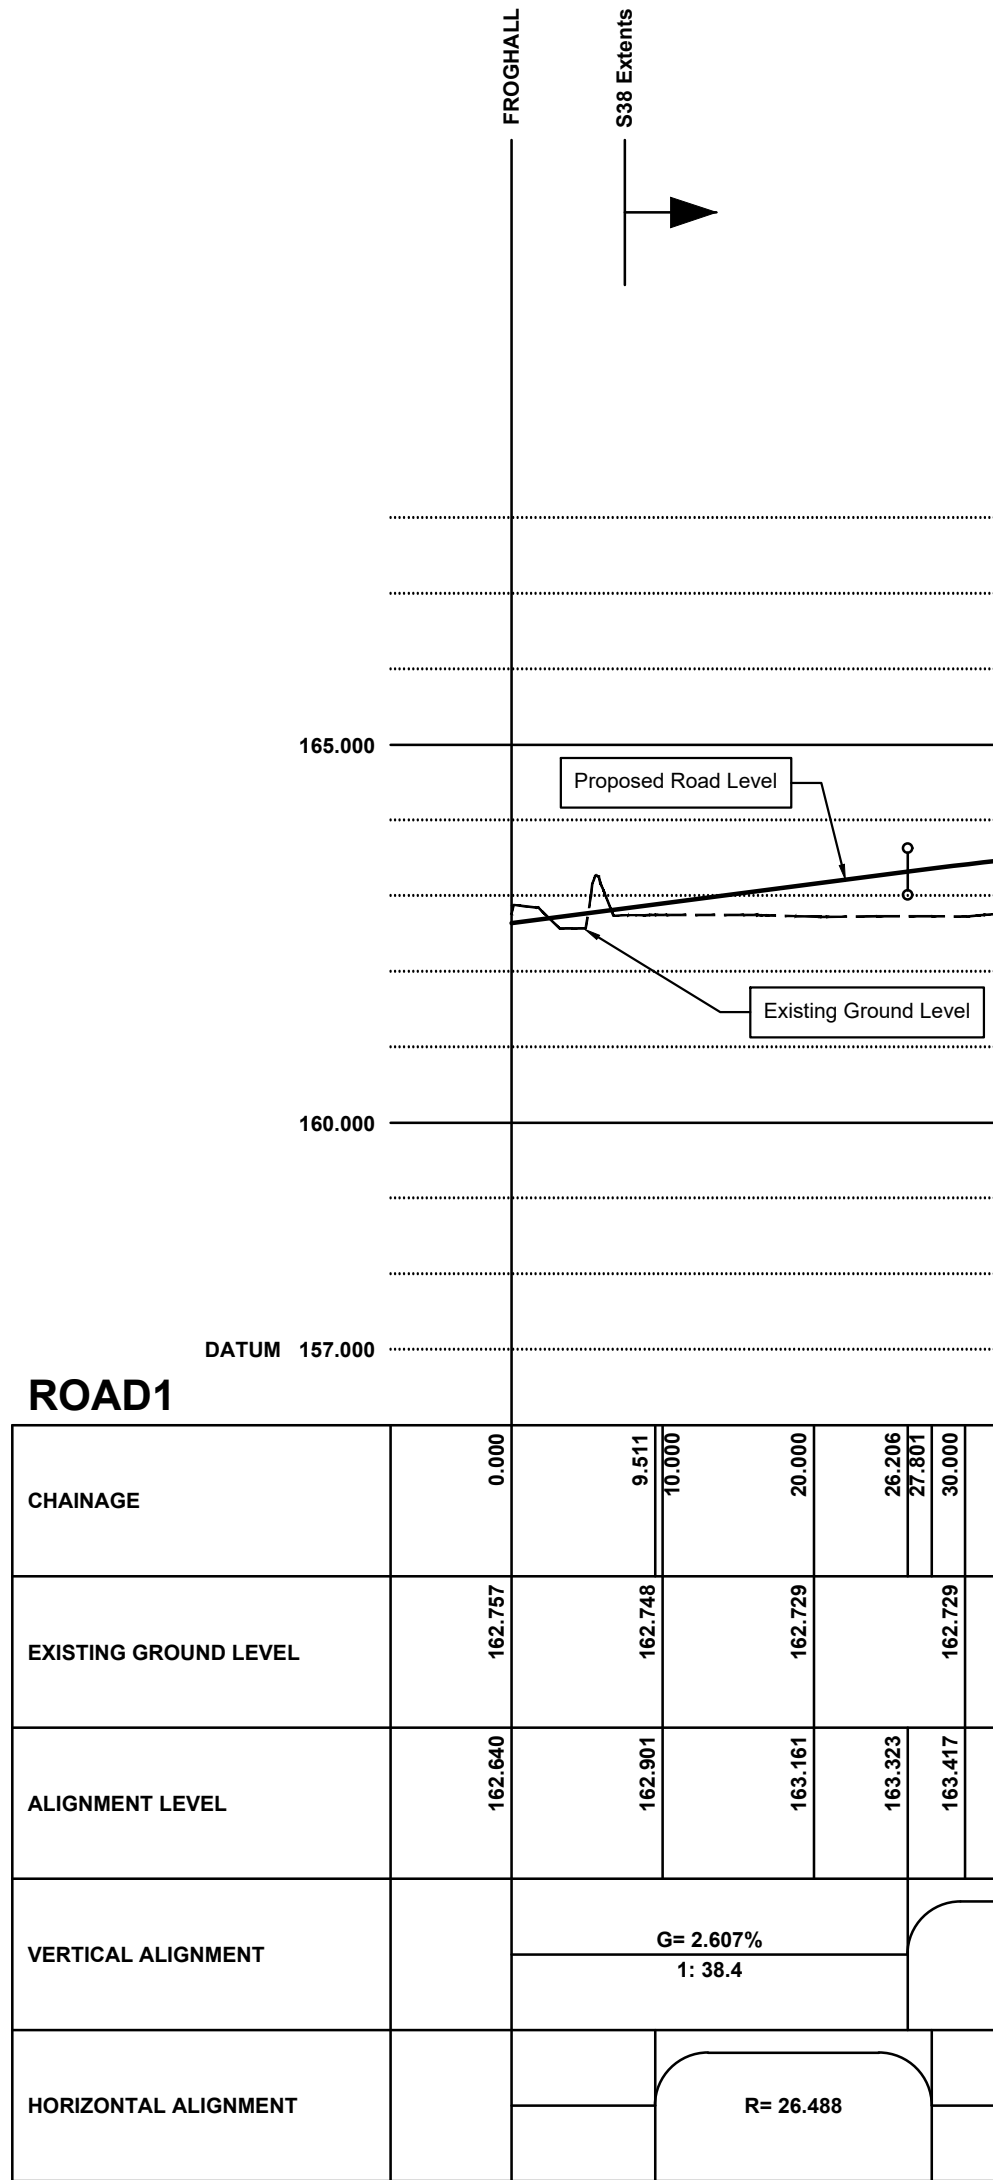

CHAINAGE	0.000	9.511	20.000	29.206	30.000
EXISTING GROUND LEVEL	162.757	162.748	162.729	162.729	162.729
ALIGNMENT LEVEL	162.540	162.801	163.161	163.323	163.417
VERTICAL ALIGNMENT	G= 2.607% 1: 38.4				
HORIZONTAL ALIGNMENT	R= 26.488				

Notes:

1. This drawing shall be read in conjunction with all relevant Architects and Engineers drawings.
2. Levels are in relation to G.P.S
3. The setting out grid is based on the topographical survey grid established by RSK 193576-T-01-Froghall Road.

CIVIL / STRUCTURAL DESIGN RISK MANAGEMENT

Abnormal or unusual residual risks associated with the design outcomes shown on this drawing are:-

RSK LDE LTD has followed its Design Risk Management process for Hazard Elimination and Risk reduction in developing the designs shown on this drawing. Abnormal or unusual residual risks may be shown above where it is considered that such risk may not normally be expected by competent persons engaged on work of this nature or type.

All Existing Services to be confirmed prior to any works on site commencing.

Note: The highway works are subject to Technical Approval from Staffordshire County Council and may therefore change.

P1	24.04.20	FIRST ISSUE	GPY	MAR	
Rev.	Date	Amendment	Drawn	Chkd.	Appd.



LAND & DEVELOPMENT ENGINEERING LTD

Spring Lodge
172 Chester Road
Helsby
Cheshire, WA6 0AR
United Kingdom

Tel: +44 (0) 1928 726006
Fax: +44 (0) 1928 725633
Email: lde@rsk.co.uk
Web: www.rsk.co.uk

Client



PERSIMMON

Project Title

Ayr Road
Cheadle

Status

DETAILED DESIGN

Drawing Title

Proposed Level Information

Drawn	Date	Checked	Date	Approved	Date
GPY	APR 20	MAR	APR 20		
Scale	As Shown	Orig Size	A1	Dimensions	
Project No.	881287				Drawing File
Drawing No.	41-05				Rev. P1