

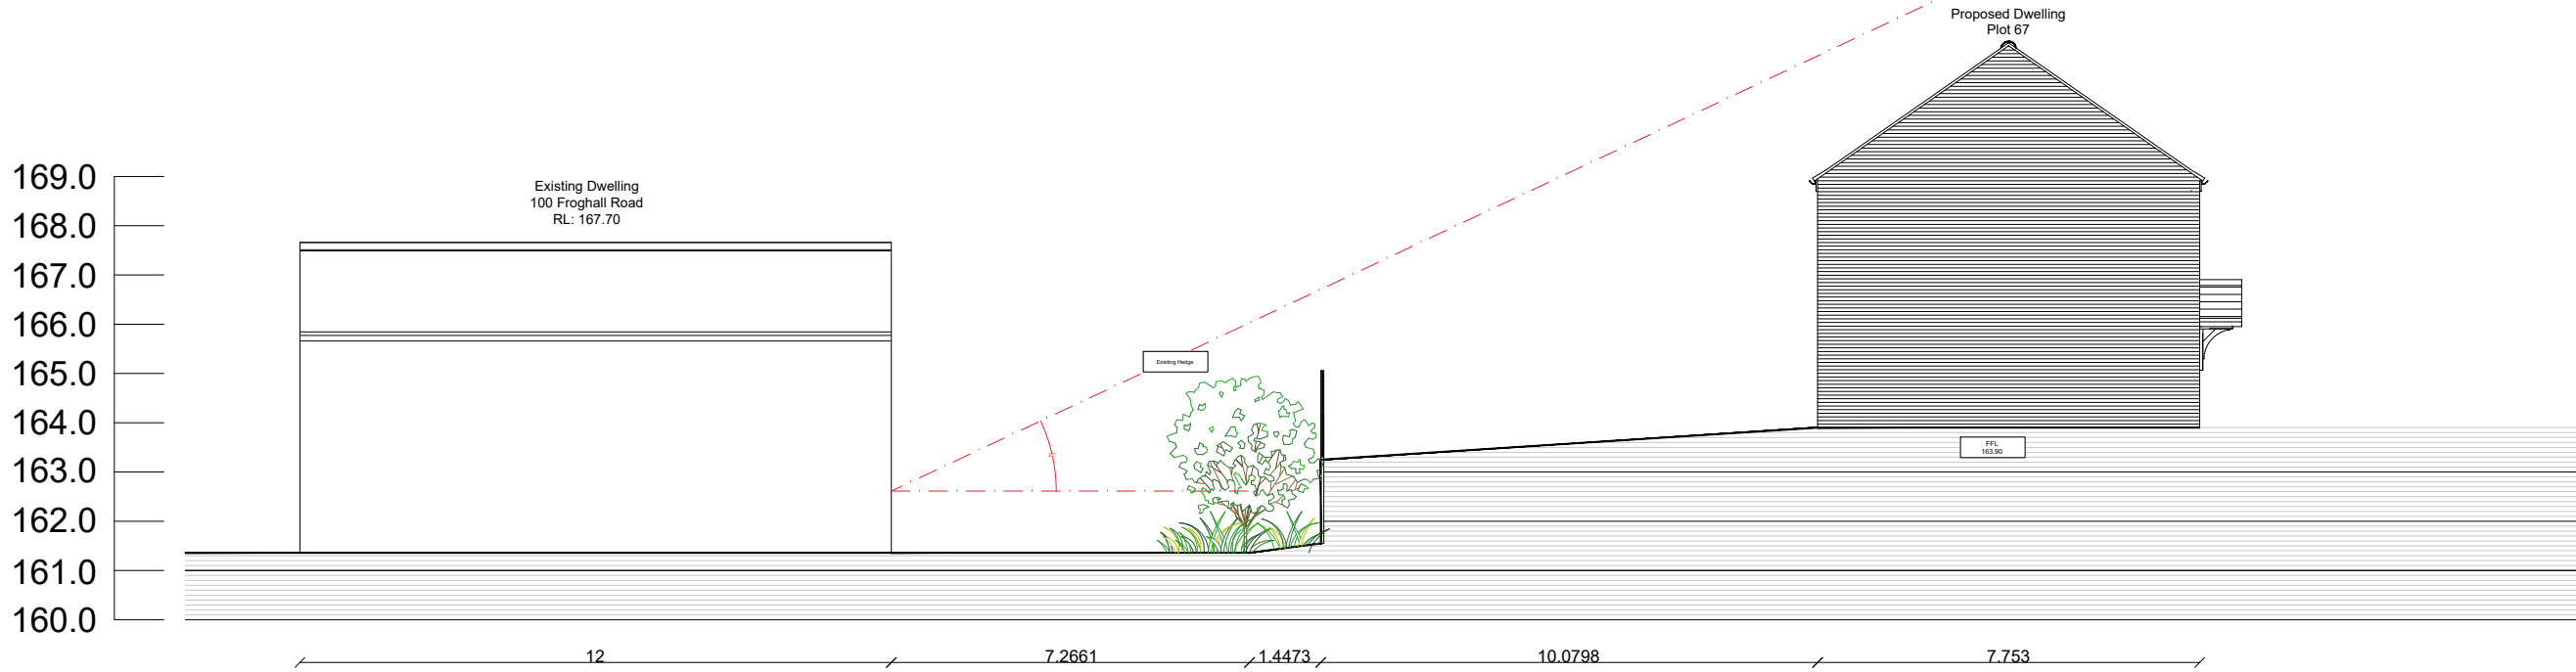


Section A-A

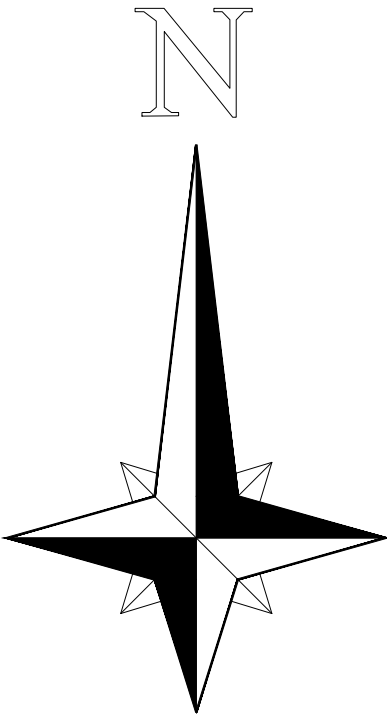

Section B-B

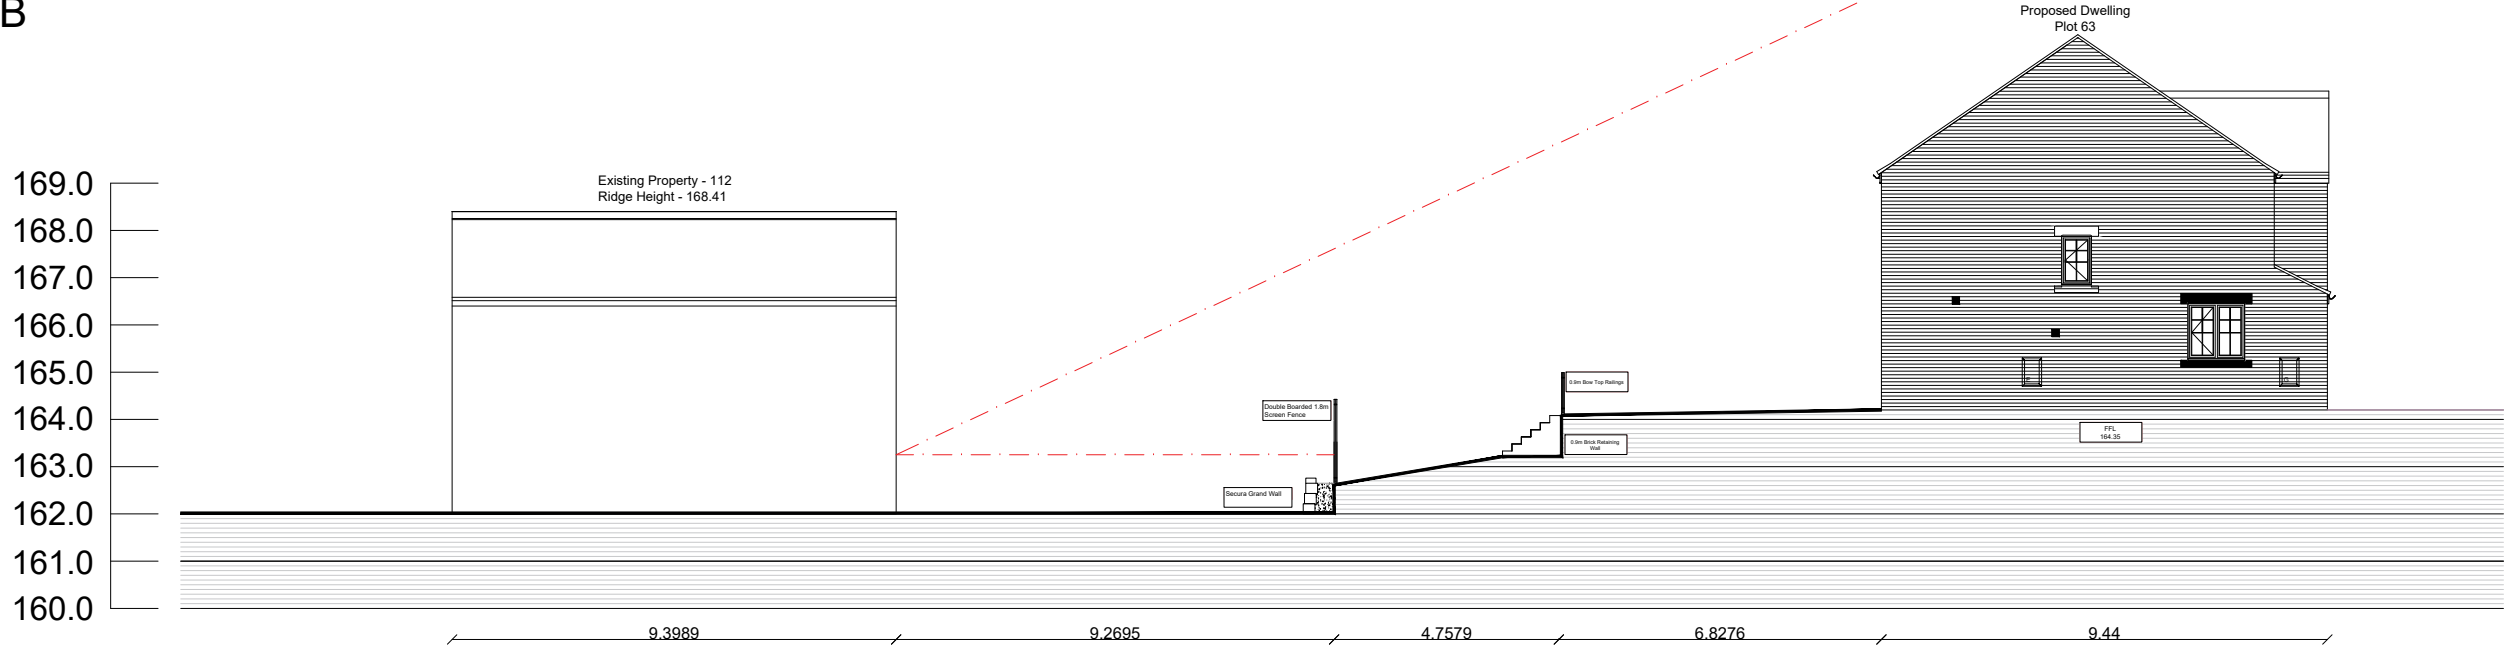

Rev.	Description.	Date.
Drawing Revisions		



1st Floor East
Chadwick House
Birchwood Park, Warrington
WA3 6AE

Development Title
Pottery Gardens
Cheadle

Site Address
Land Off Ayr Road
Cheadle
ST10

Drawing Title
Section A-A & B-B

Date 02/01/25	Scale 1:200	Drawn RH
Drawing Status Planning	Dwg. Ref. ARCH:PS-01	Rev. -