

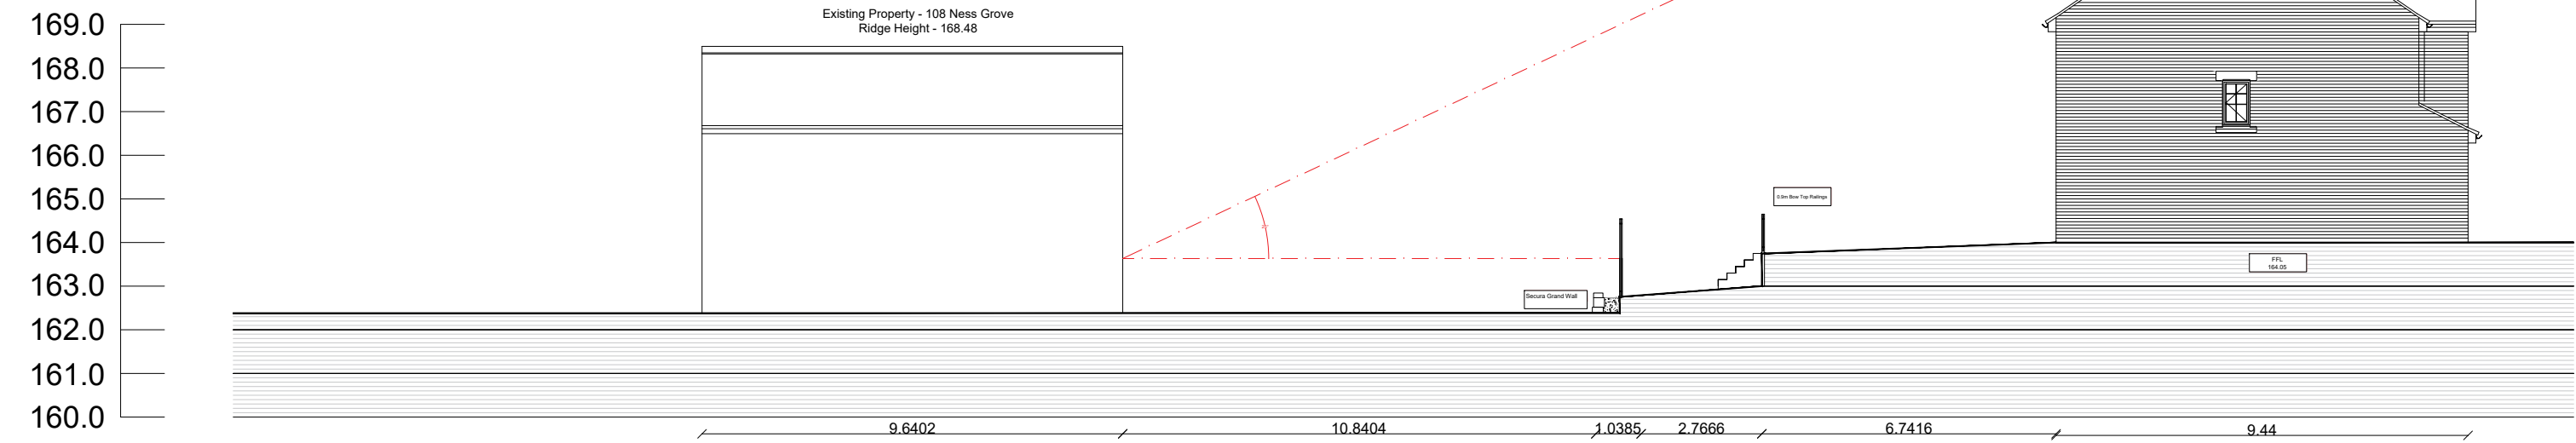


Section C-C

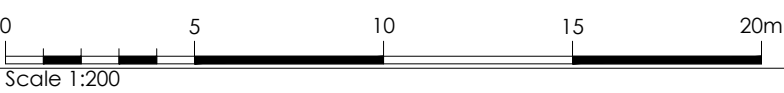

Section D-D

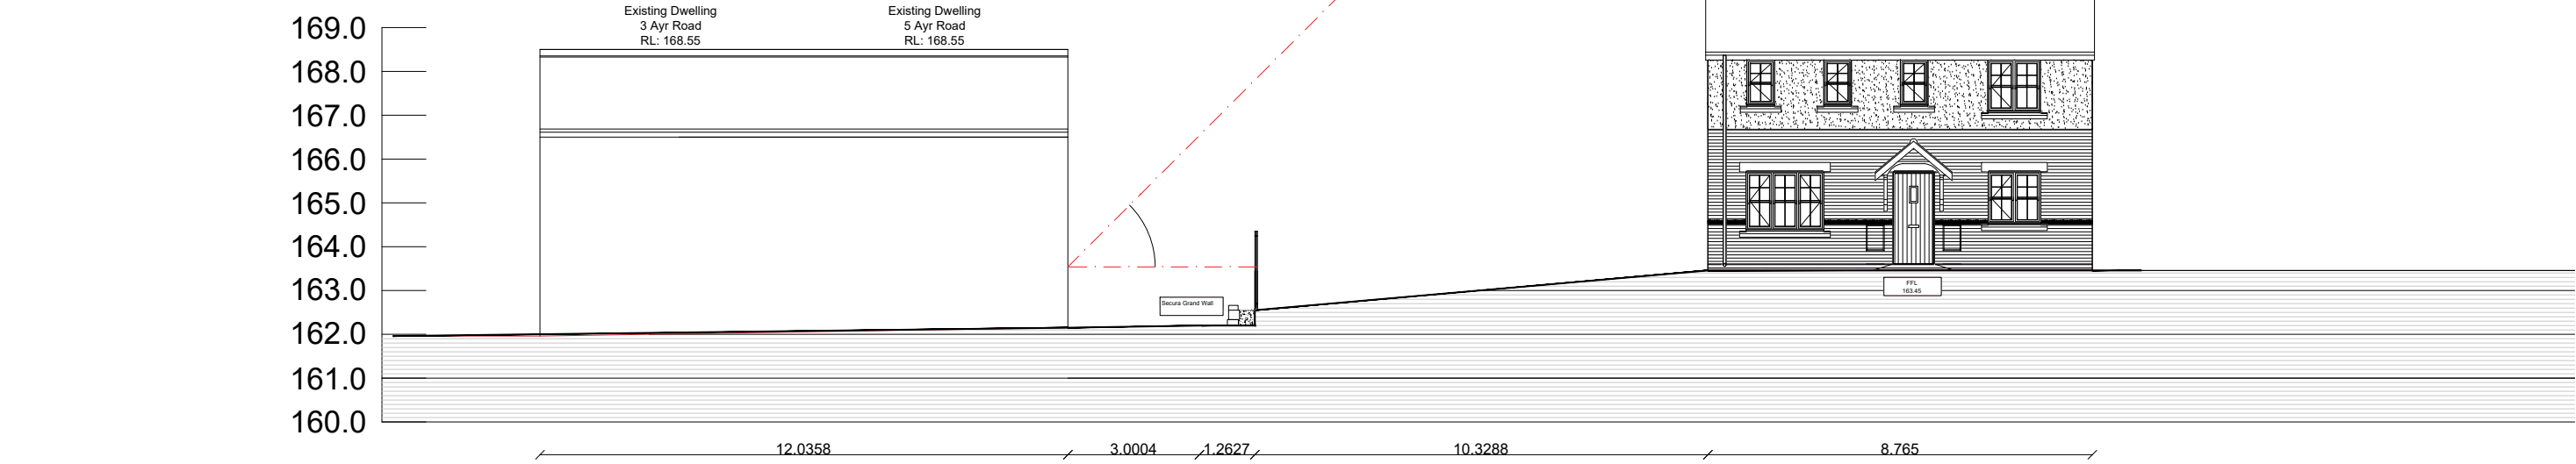

Rev.	Description.	Date.
Drawing Revisions		



1st Floor East
Chadwick House
Birchwood Park, Warrington
WA3 6AE

Development Title
Potters Gardens
Chaddle

Site Address
Land Off Ayr Road
Chaddle
ST10

Drawing Title
Section C-C & D-D

Date 02/01/25	Scale 1:200	Drawn RH
Drawing Status Planning	Dwg. Ref. ARCH:PS-02	Rev. -