



Section E-E

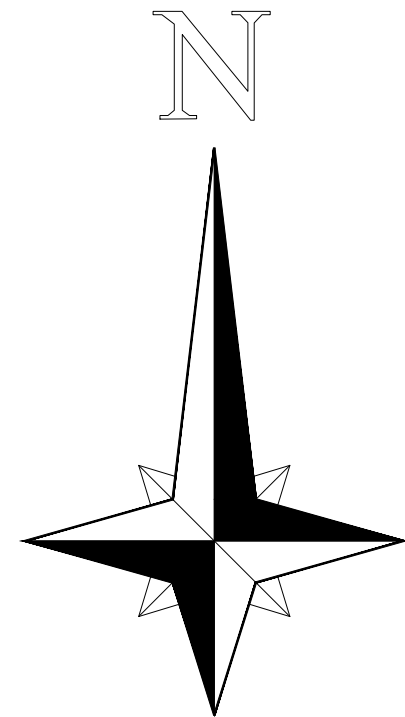

-	-	-
Rev.	Description.	Date.
Drawing Revisions		

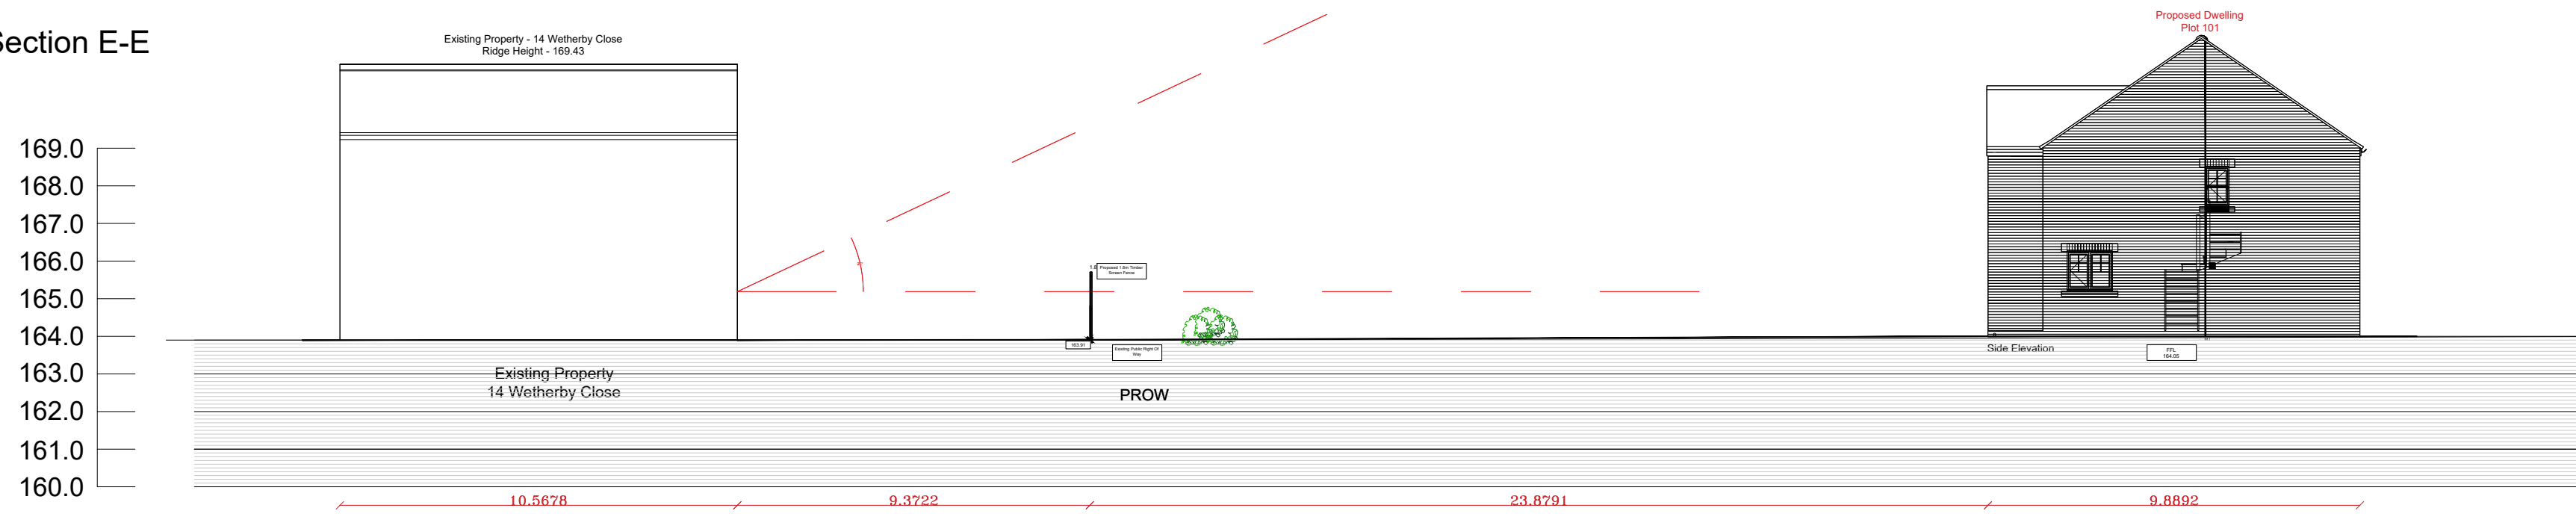

Persimmon

1st Floor East
Chadwick House
Birchwood Park, Warrington
WA3 6AE

Development title

Pottery Gardens
Cheadle

Site Address

Land Off Ayr Road
Cheadle
ST10

Drawing title

Section E-E

Date
02/01/25

Scale
1:200

Drawn
RH

Drawing Status
Planning

Drawn Ref.
ARCH:PS-03

Rev.
--