



Notes

- This drawing is to be read in conjunction with the standard details, the layouts, schedules and specifications for the development.
- A +1% gradient represents a rise of 1m in 100m.
- Left and right hand channels are on the left and right hand side respectively, when standing at zero chainage and looking along the road.
- Pipe sizes are stated in millimetres and levels are shown in metres A.O.D.
- All pipes to have flexible joints with granular bedding (Class S) unless stated otherwise. Where 150mm concrete bed and surround is specified the concrete must be broken at the joint positions by the insertion of a 'flexcell' collar.
- All sewer connections are to be SOFFIT TO SOFFIT unless noted otherwise.
- All vitrified clay pipes to be EXTRA STRENGTH to B.S. 65, 1991.
- Existing levels to be confirmed on site prior to commencement of works.
- All concrete pipes to be CLASS 'M'.
- Refer to adoptable drainage notes on RSK drawing 40-01 for further information.

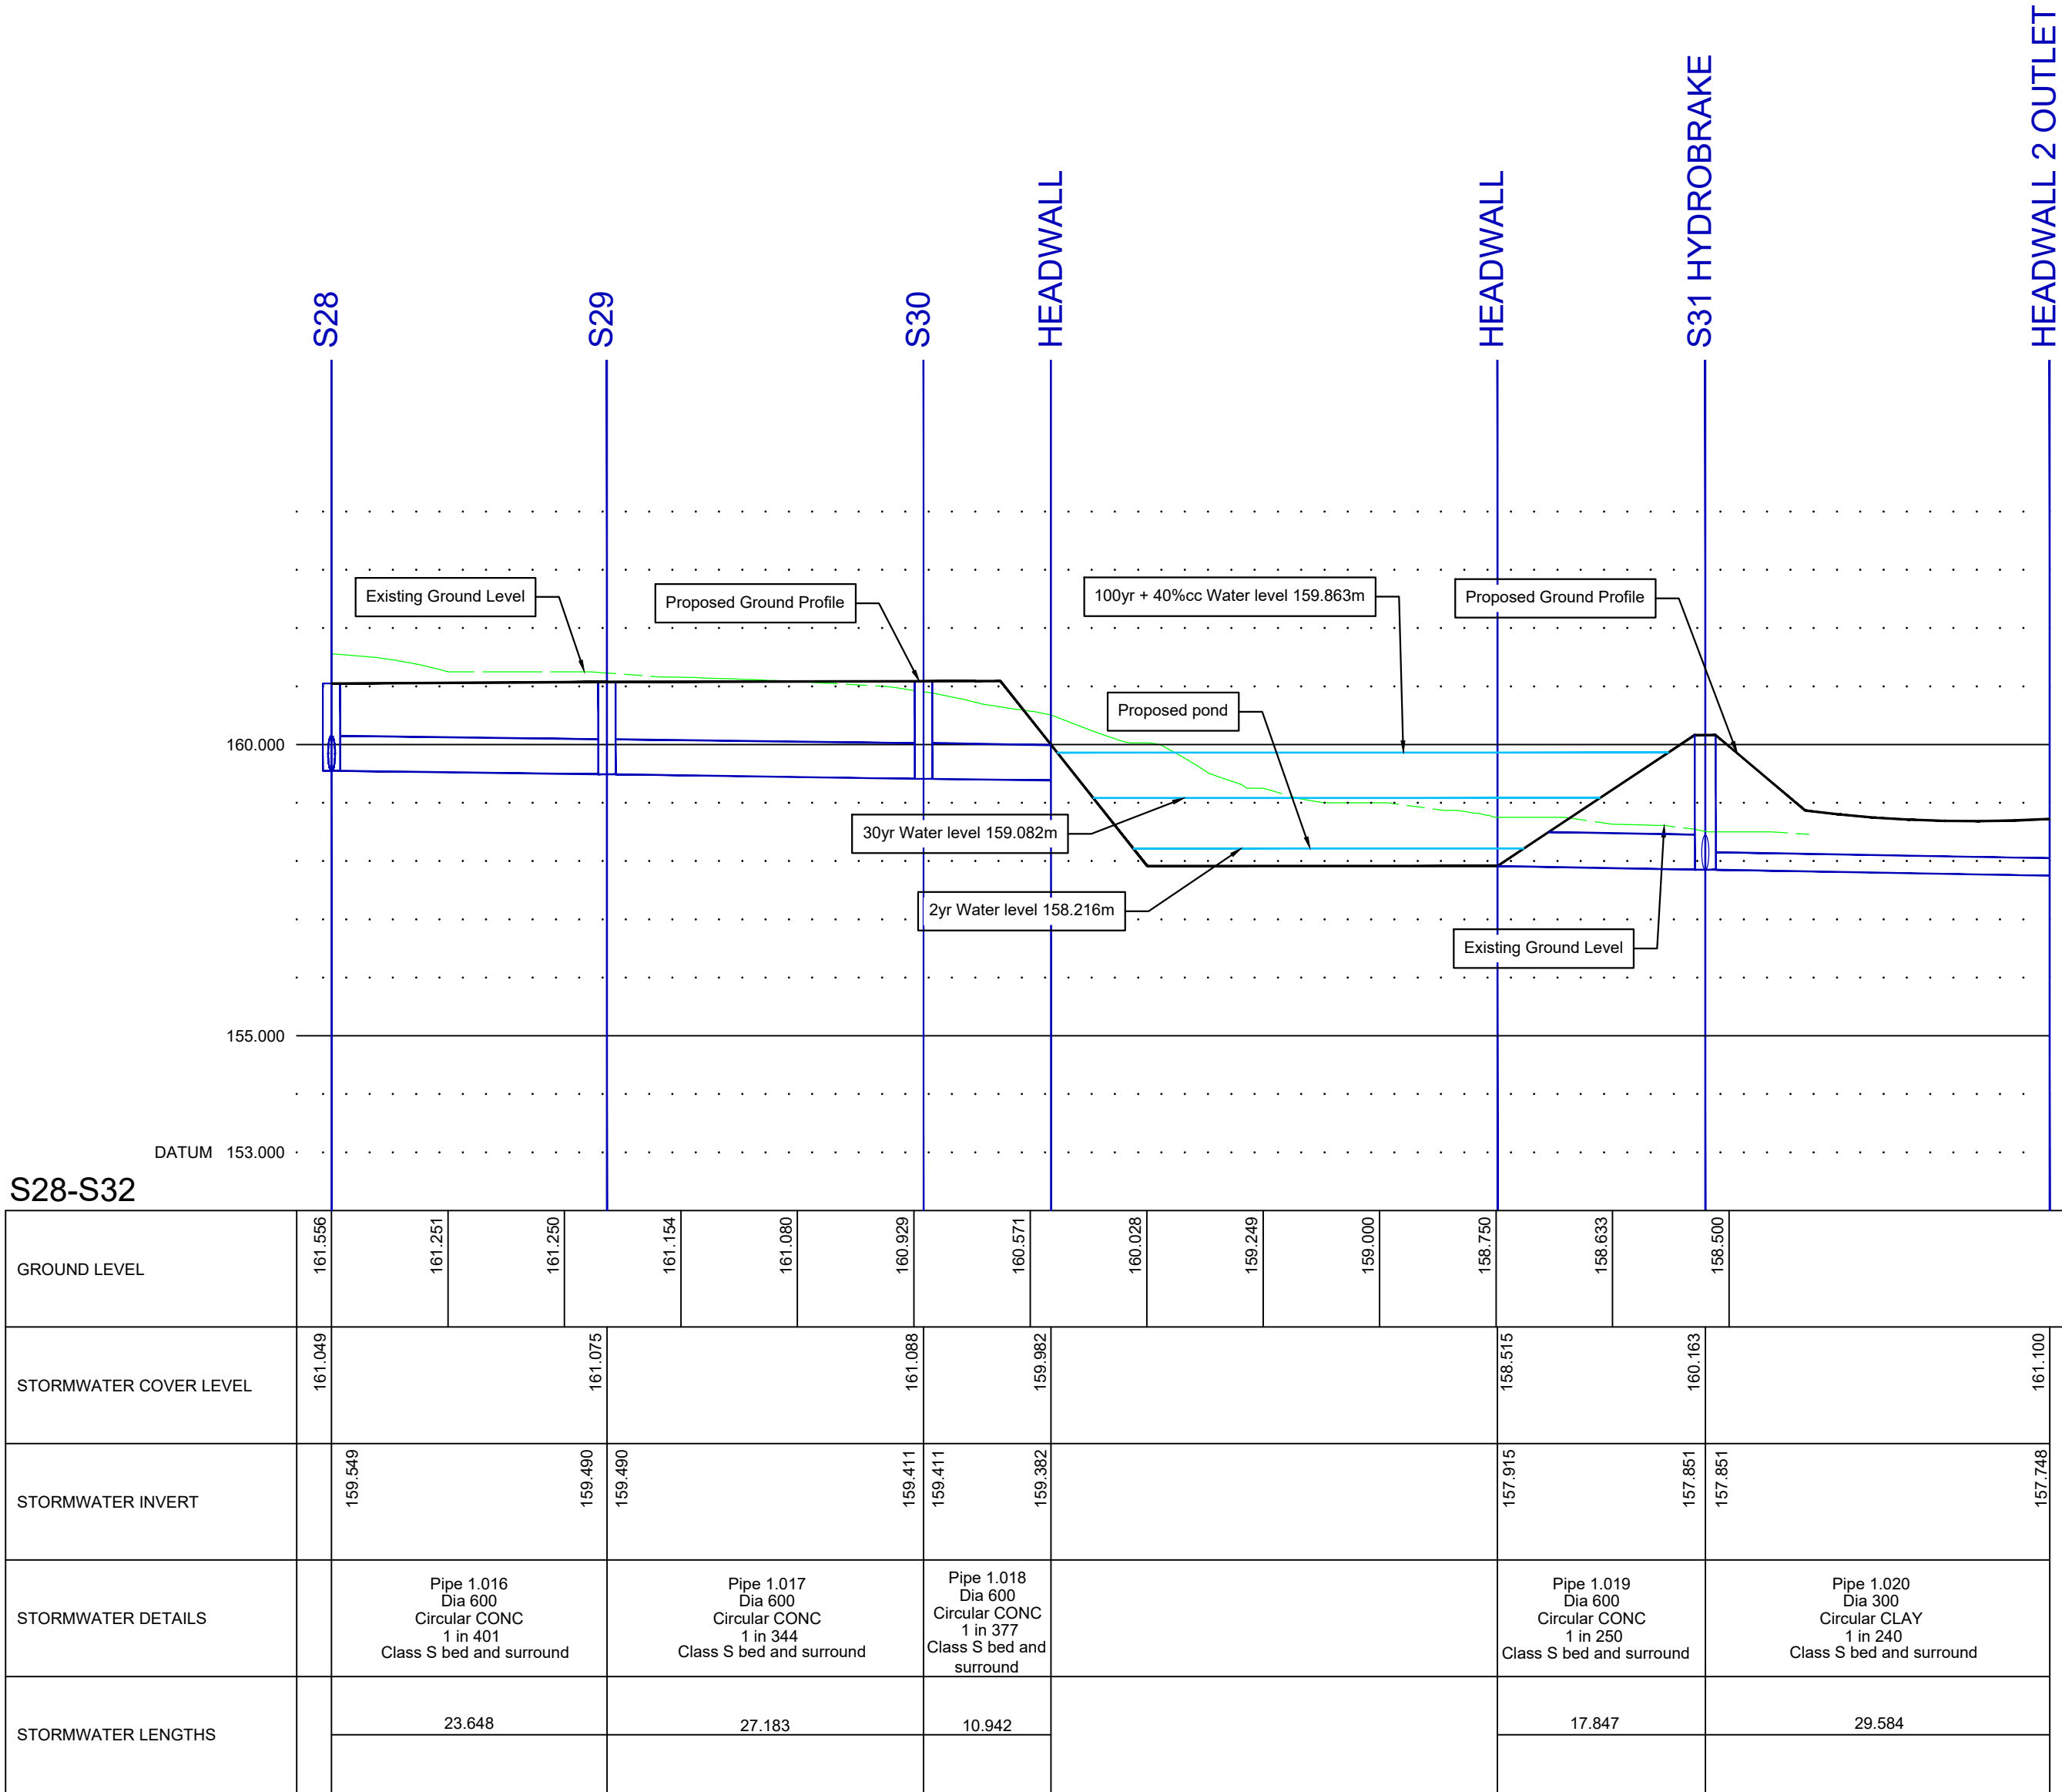

S28-S32
Scale: 1:500 Horizontal
1:100 Vertical

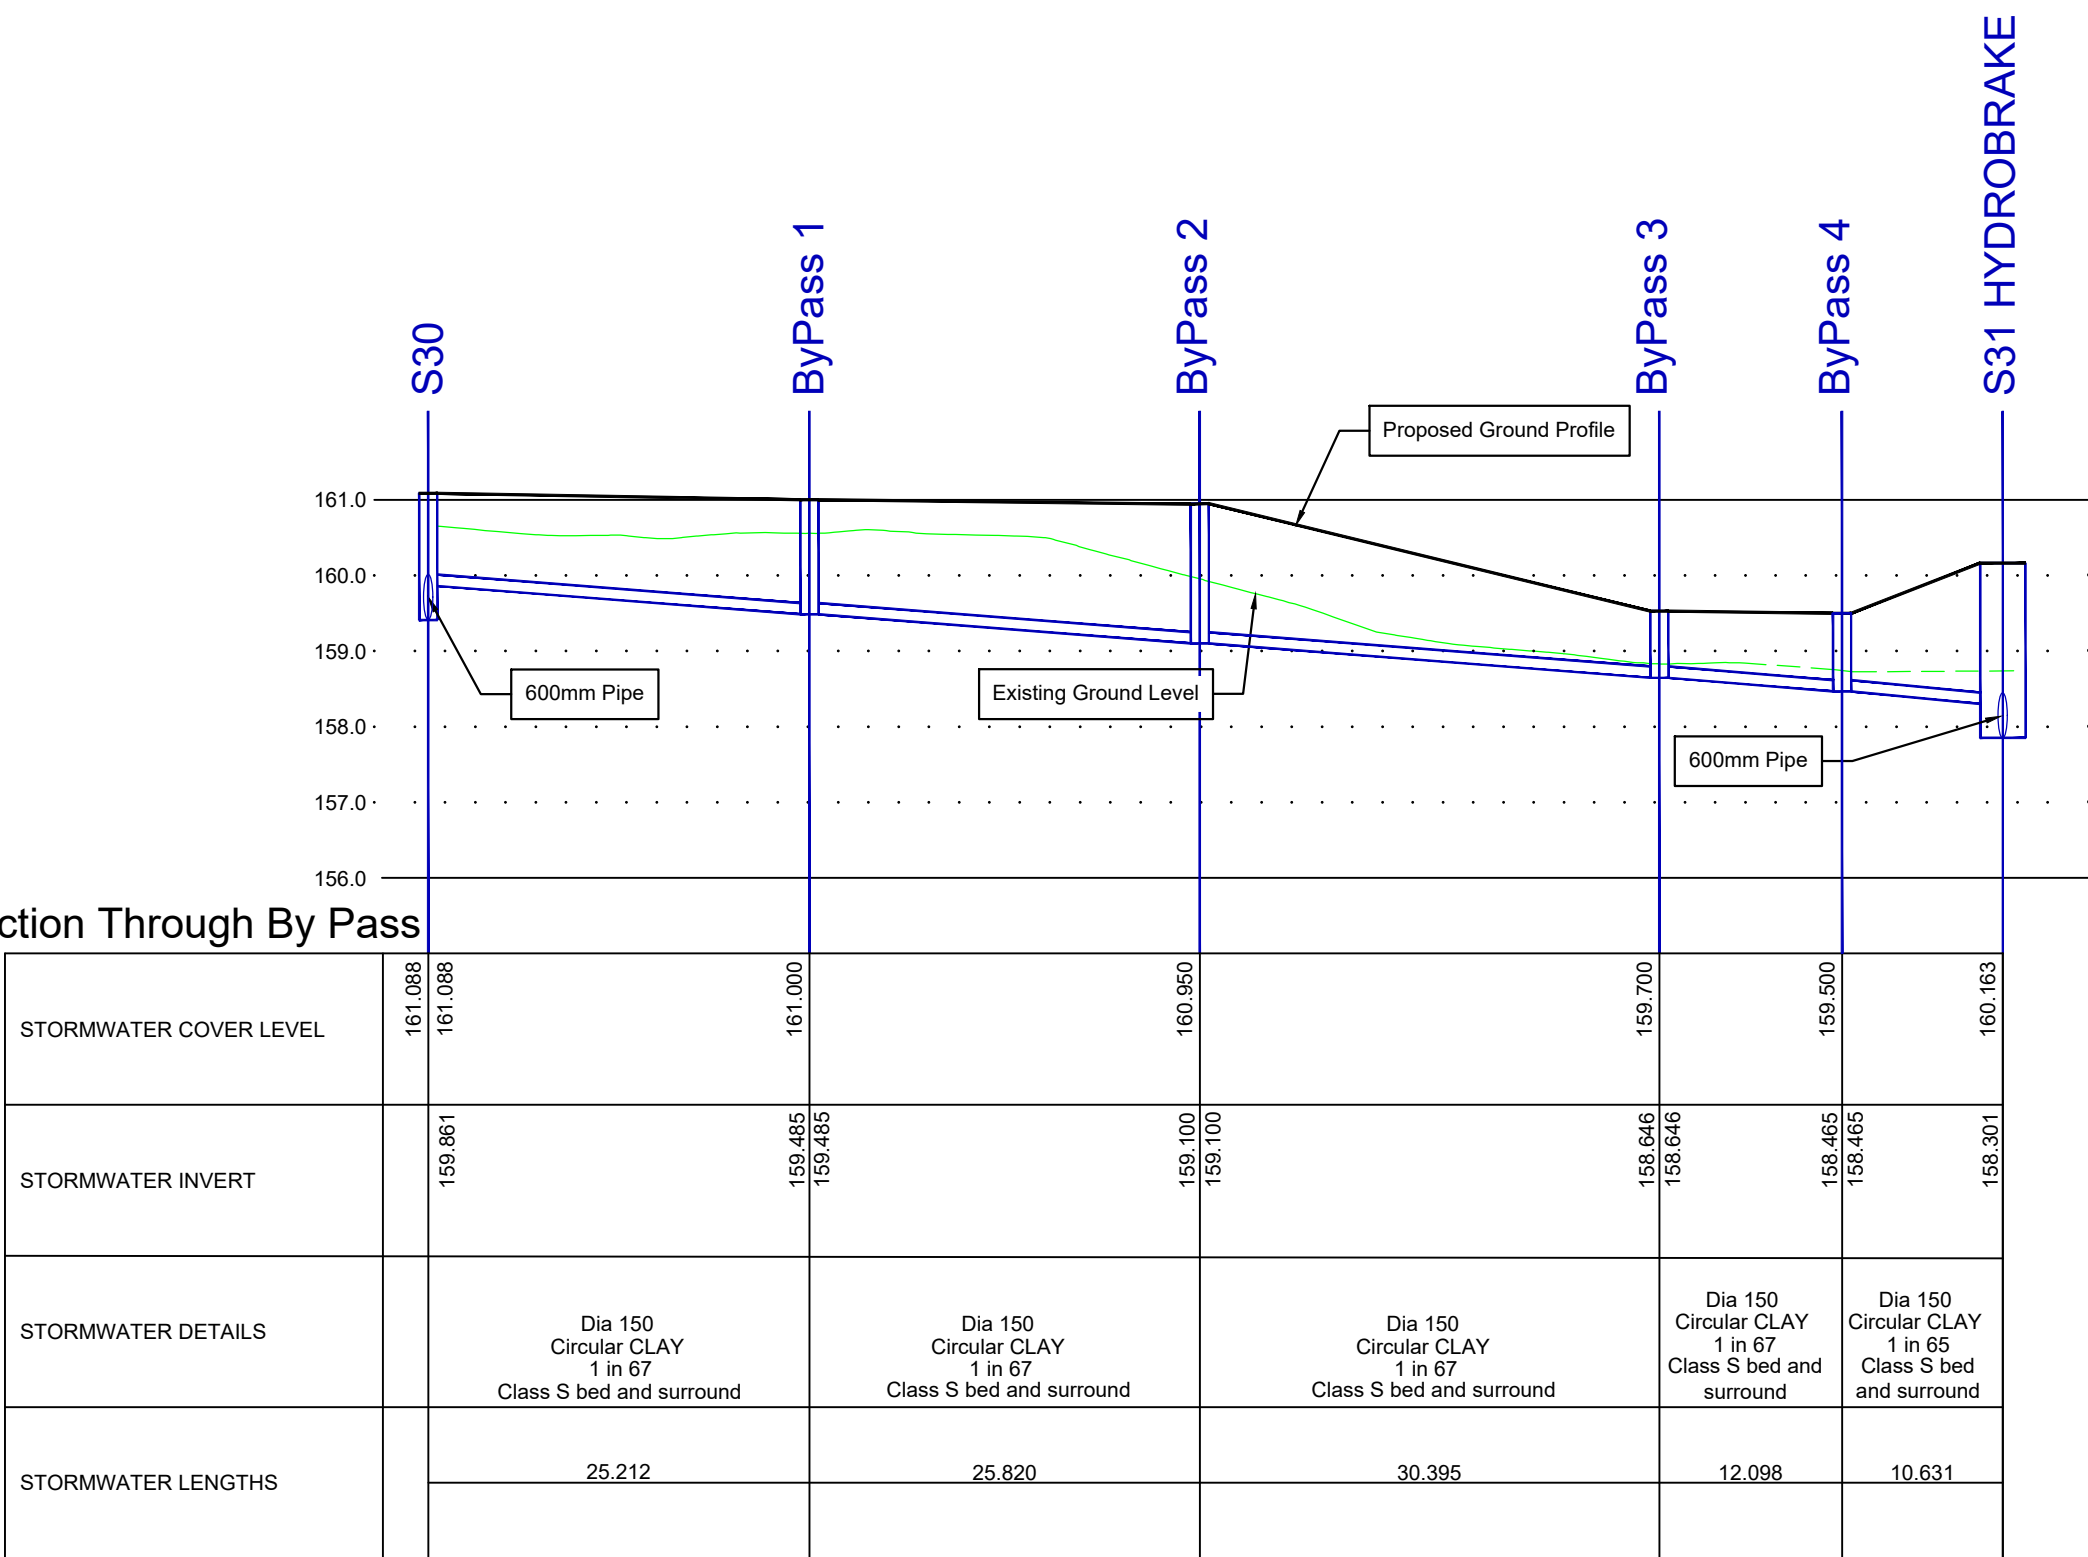

S30-S31 HYDROBRAKE
Scale: 1:500 Horizontal
1:100 Vertical



Location Plan
NTS

P4	16.06.21	Updated in accordance with pond amendment	LGS	MAR	
P3	03.02.21	Updated in accordance with pond amendment	LGS	MAR	
P2	25.01.21	Updated in accordance with pond amendment	TG	MAR	
P1	04.11.20	First Issue	LGS	MAR	
Rev.	Date	Amendment	Drawn	CHKD.	Appd.

RSK

LAND & DEVELOPMENT ENGINEERING LTD

Spring Lodge
172 Chester Road
Helsby
Cheshire, W46 0AR
United Kingdom

Tel: +44 (0) 1928 726006
Fax: +44 (0) 1928 725633
Email: lde@rsk.co.uk
Web: www.rsk.co.uk



PERSIMMON

Client

Project Title

Ayr Road
Cheadle

Status

DETAILED DESIGN

Drawing Title

Road & Sewer
Longitudinal Sections
4 of 4

Drawn	Date	Checked	Date	Approved	Date
LGS	Nov 20	MAR	Nov 20		
Scale	Orig Size	Dimensions			
H1:500, V1:100	A0				
Project No: 881287		Drawing File			
Drawing No: 40-02-04					Rev. P4
Scale 1:500 0 5 10 15 20 25m					