




info@drbsdevelopments.co.uk
www.drbsdevelopments.co.uk

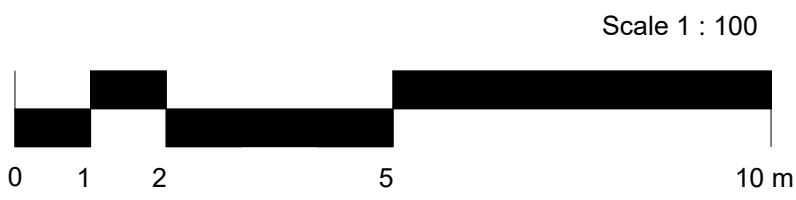

1 Proposed Domestic Vehicle Access Crossing
SCALE 1 : 100



2 Location Plan
SCALE 1 : 500



No.	Date	By	Revision
Drawing status			
S1			
Client			
Hargo Ltd			
Project/Location			
10 Dales Close Biddulph ST8 7LZ			
Drawing title			
Proposed Domestic Vehicle Access Crossing			
Date	Drawn	Checked	Job No.
22/01/25	AD	-	001033
Scale			
As indicated @A1			
Drawing number			Revision
DLCL-DRBS-01-ZZ-DR-A-0101			