


PROPOSED 2 STOREY EXTENSION 15 MONYASH DRIVE LEEK

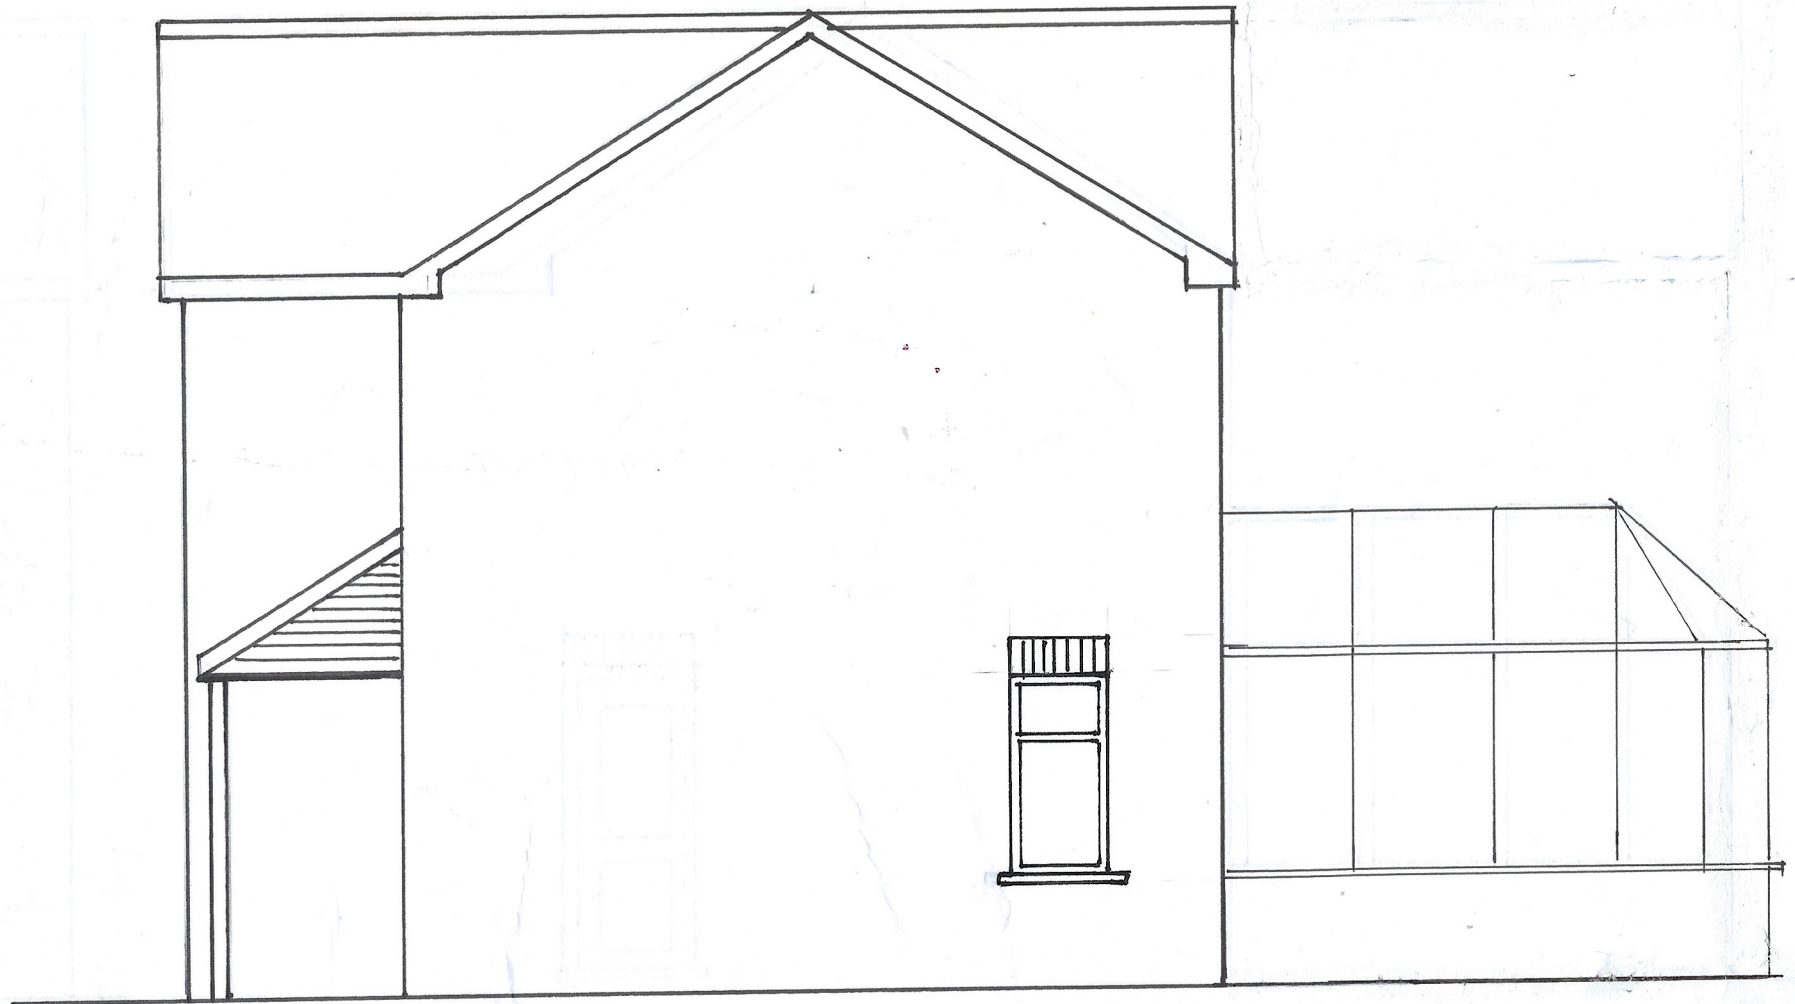

RIGHT HAND SIDE ELEVATION AS EXISTING

SCALE 1:50