


Rear Extension, 15 Monyash Drive, Leek

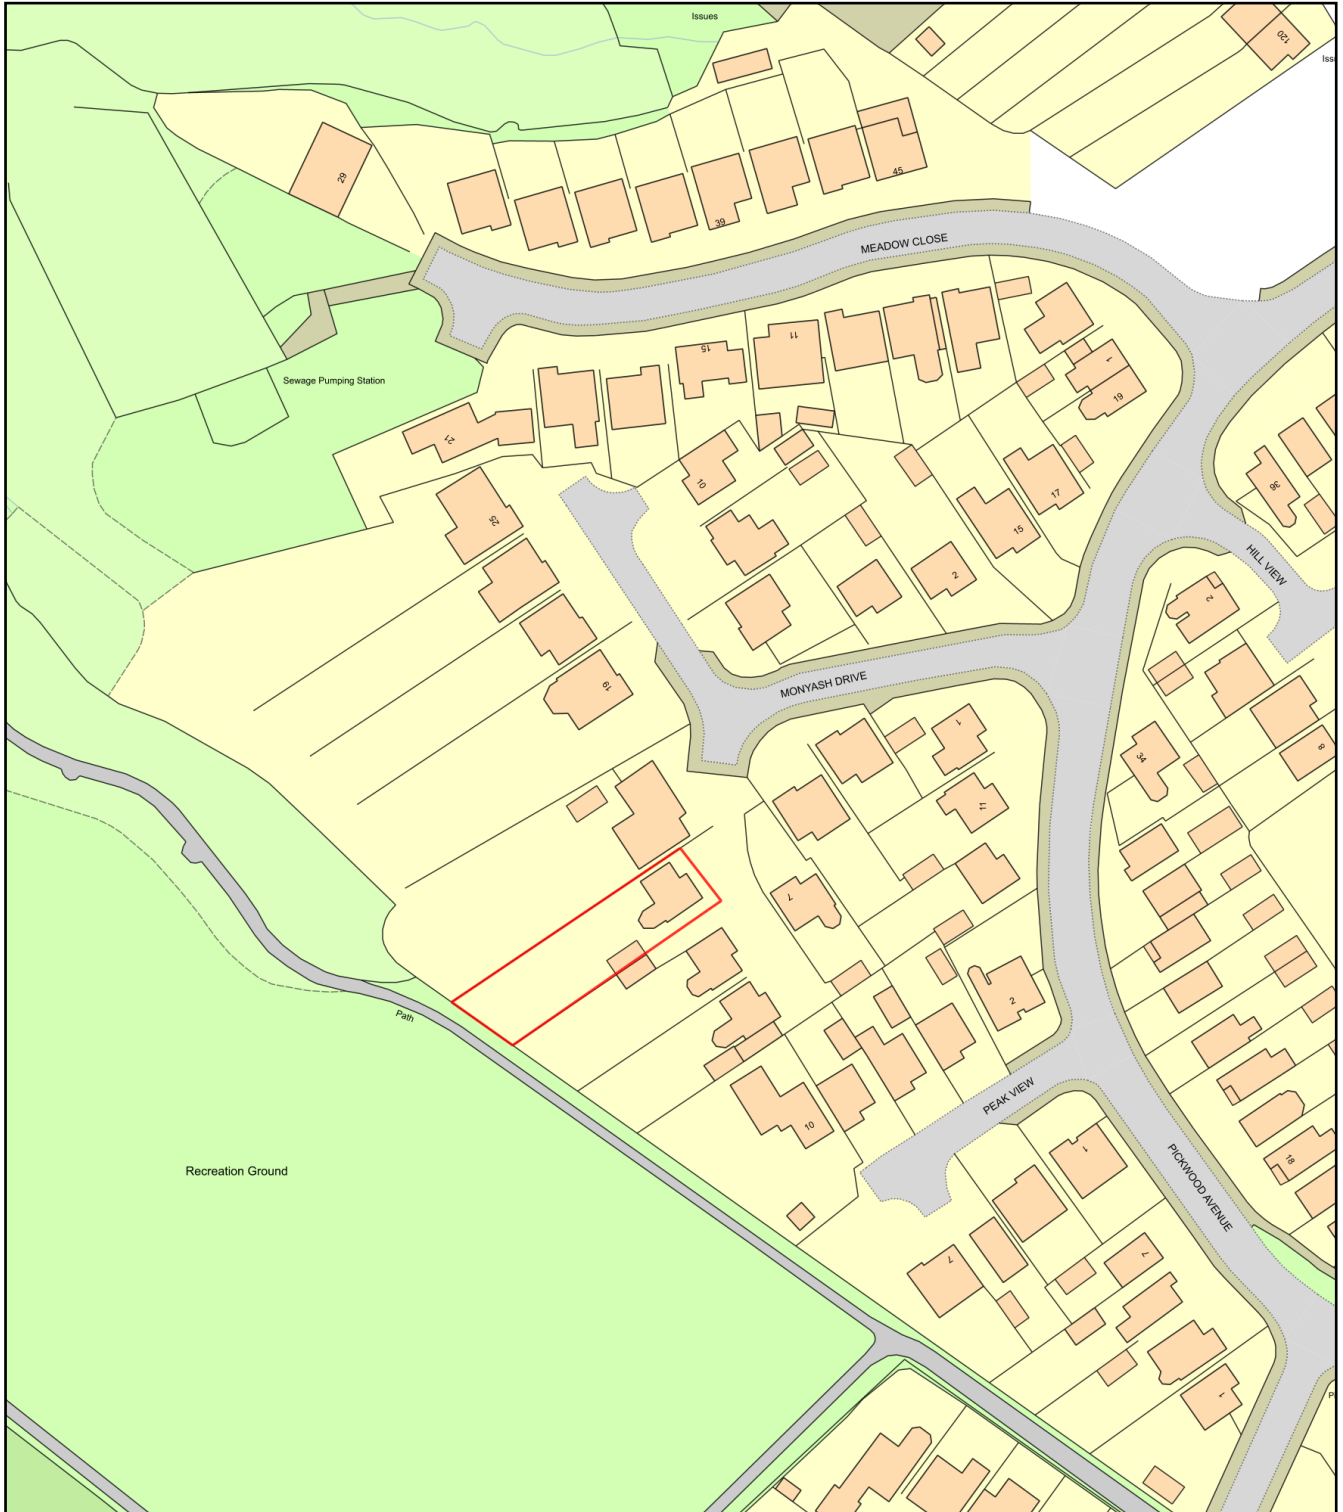

0 50
Metres



Plan Produced for: Mr and Mrs J Floyd

Date Produced: 20 Dec 2024

Plan Reference Number: TQRQM24355063516393

Scale: 1:1250 @ A4