


SCALE 1:50

PROPOSED 2 STOREY REAR EXTENSION 15 MONYASH DRIVE, LEEK

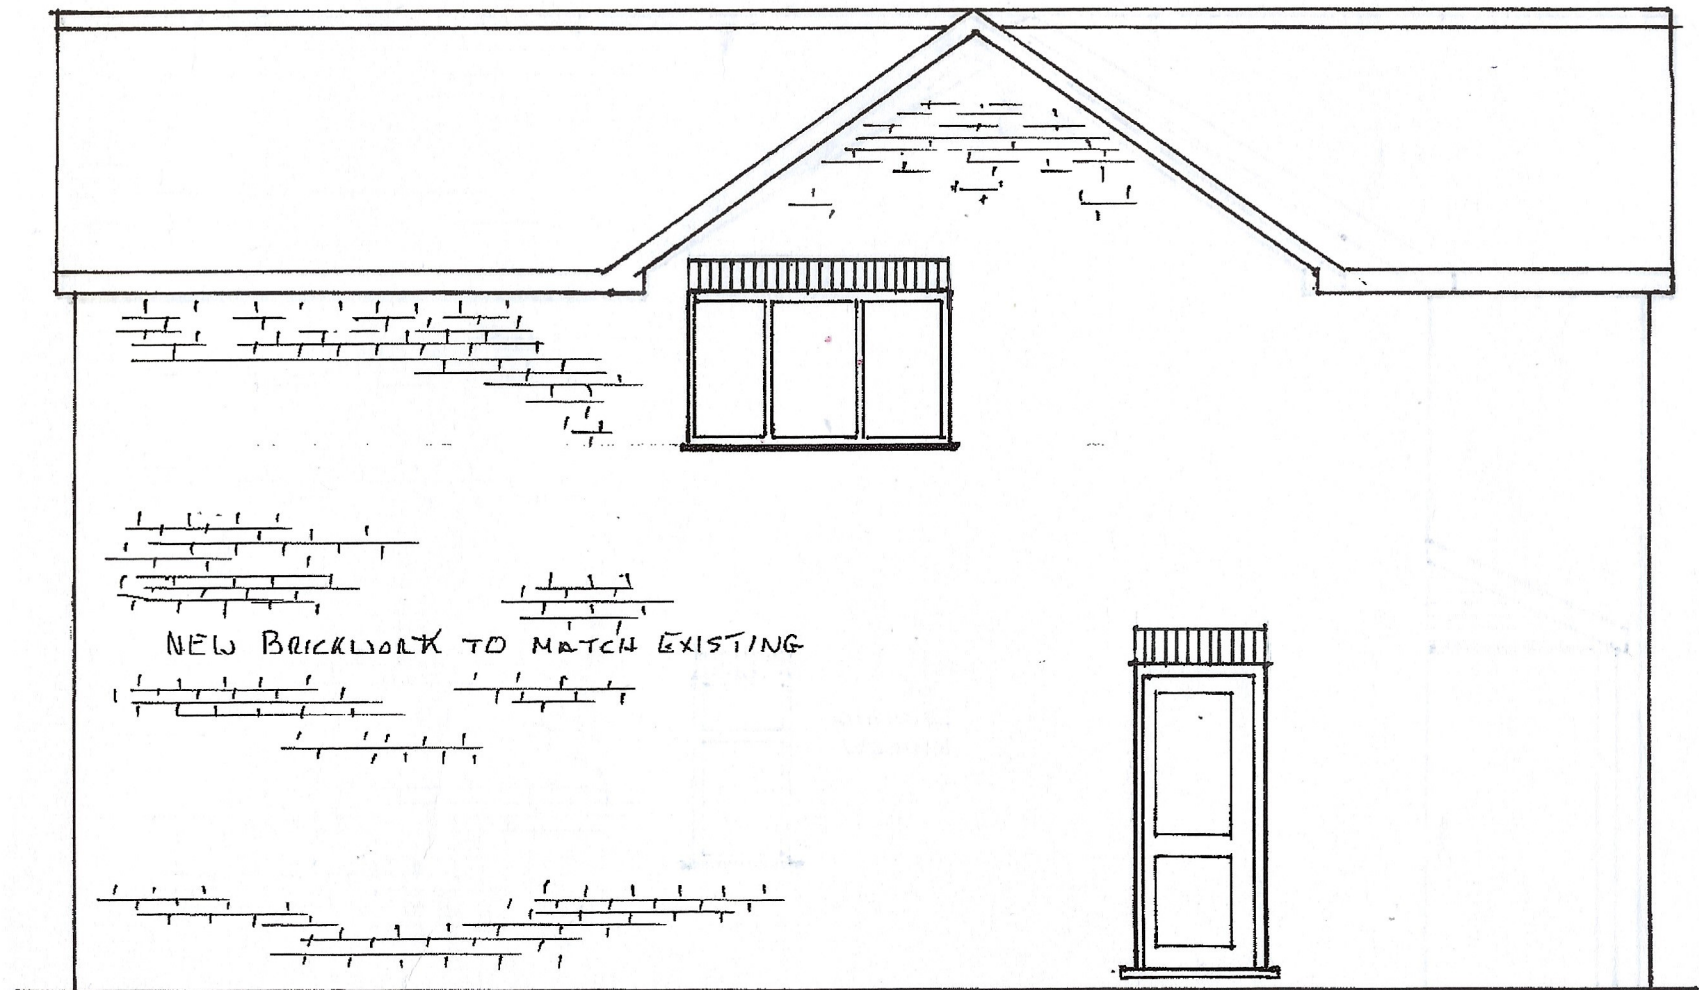

PROPOSED SIDE ELEVATION LEFT HAND SIDE