


EXISTING FRONT ELEVATION
1 : 50




EXISTING SIDE ELEVATION
1 : 50

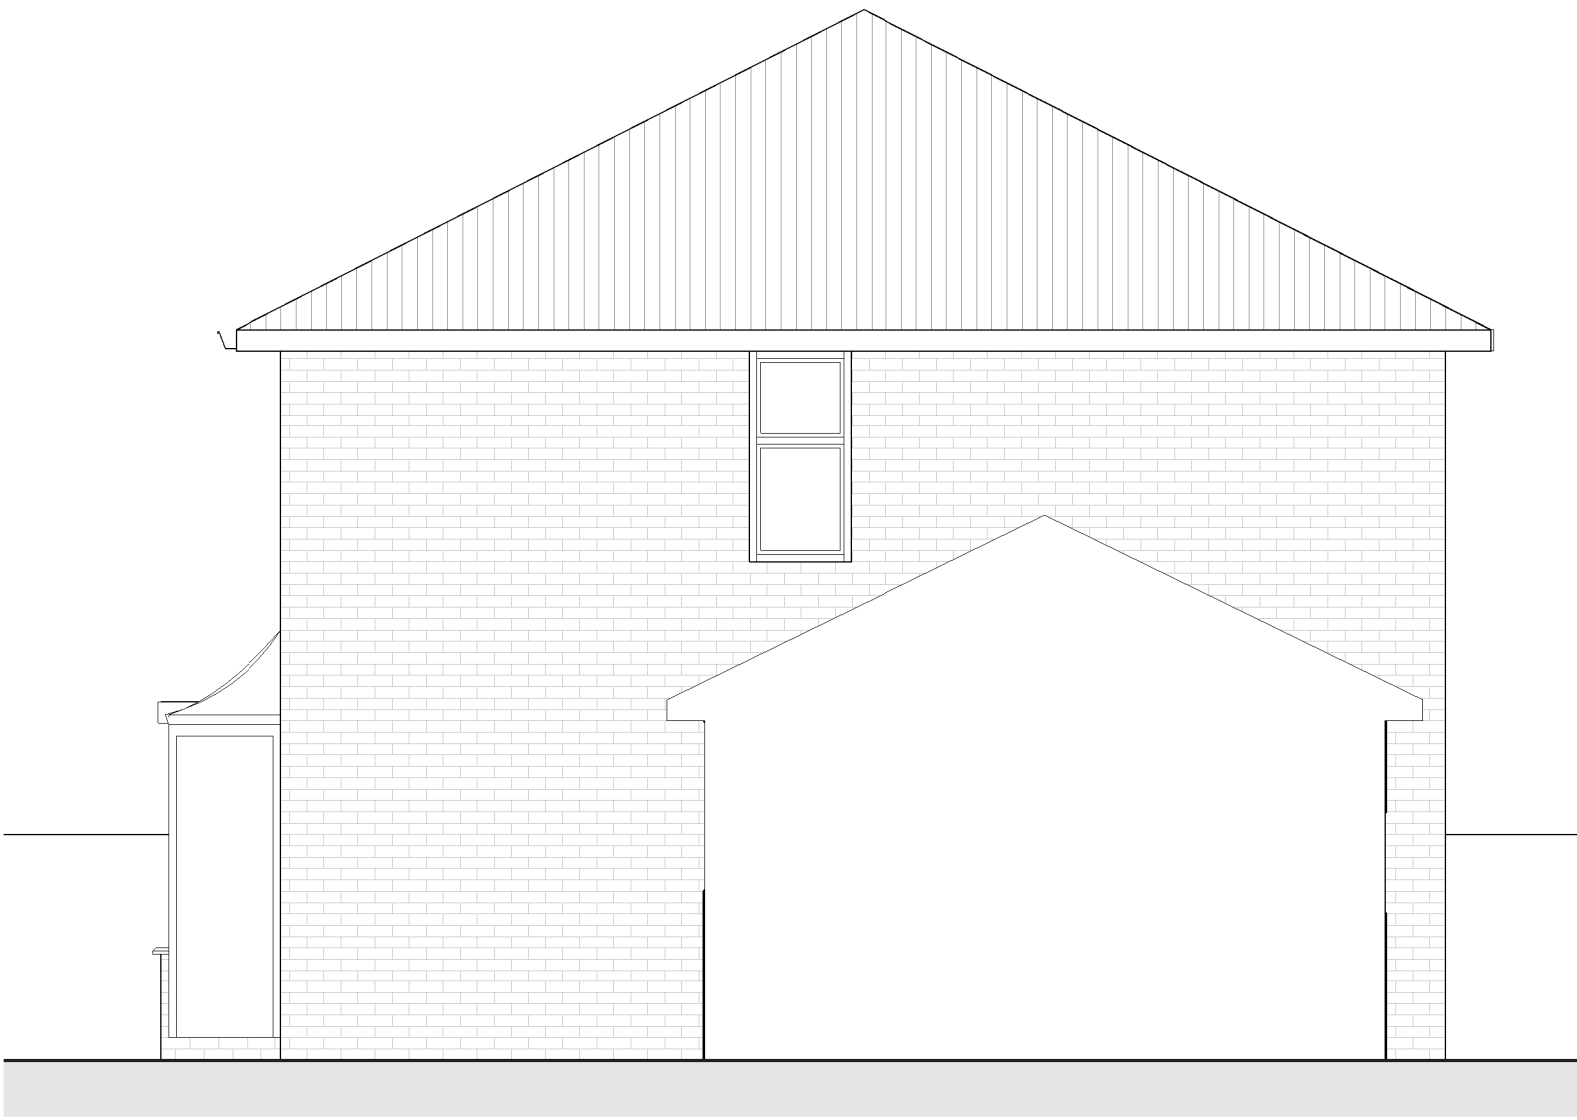

EXISTING REAR ELEVATION
1 : 50



EXISTING SIDE ELEVATION
1 : 50

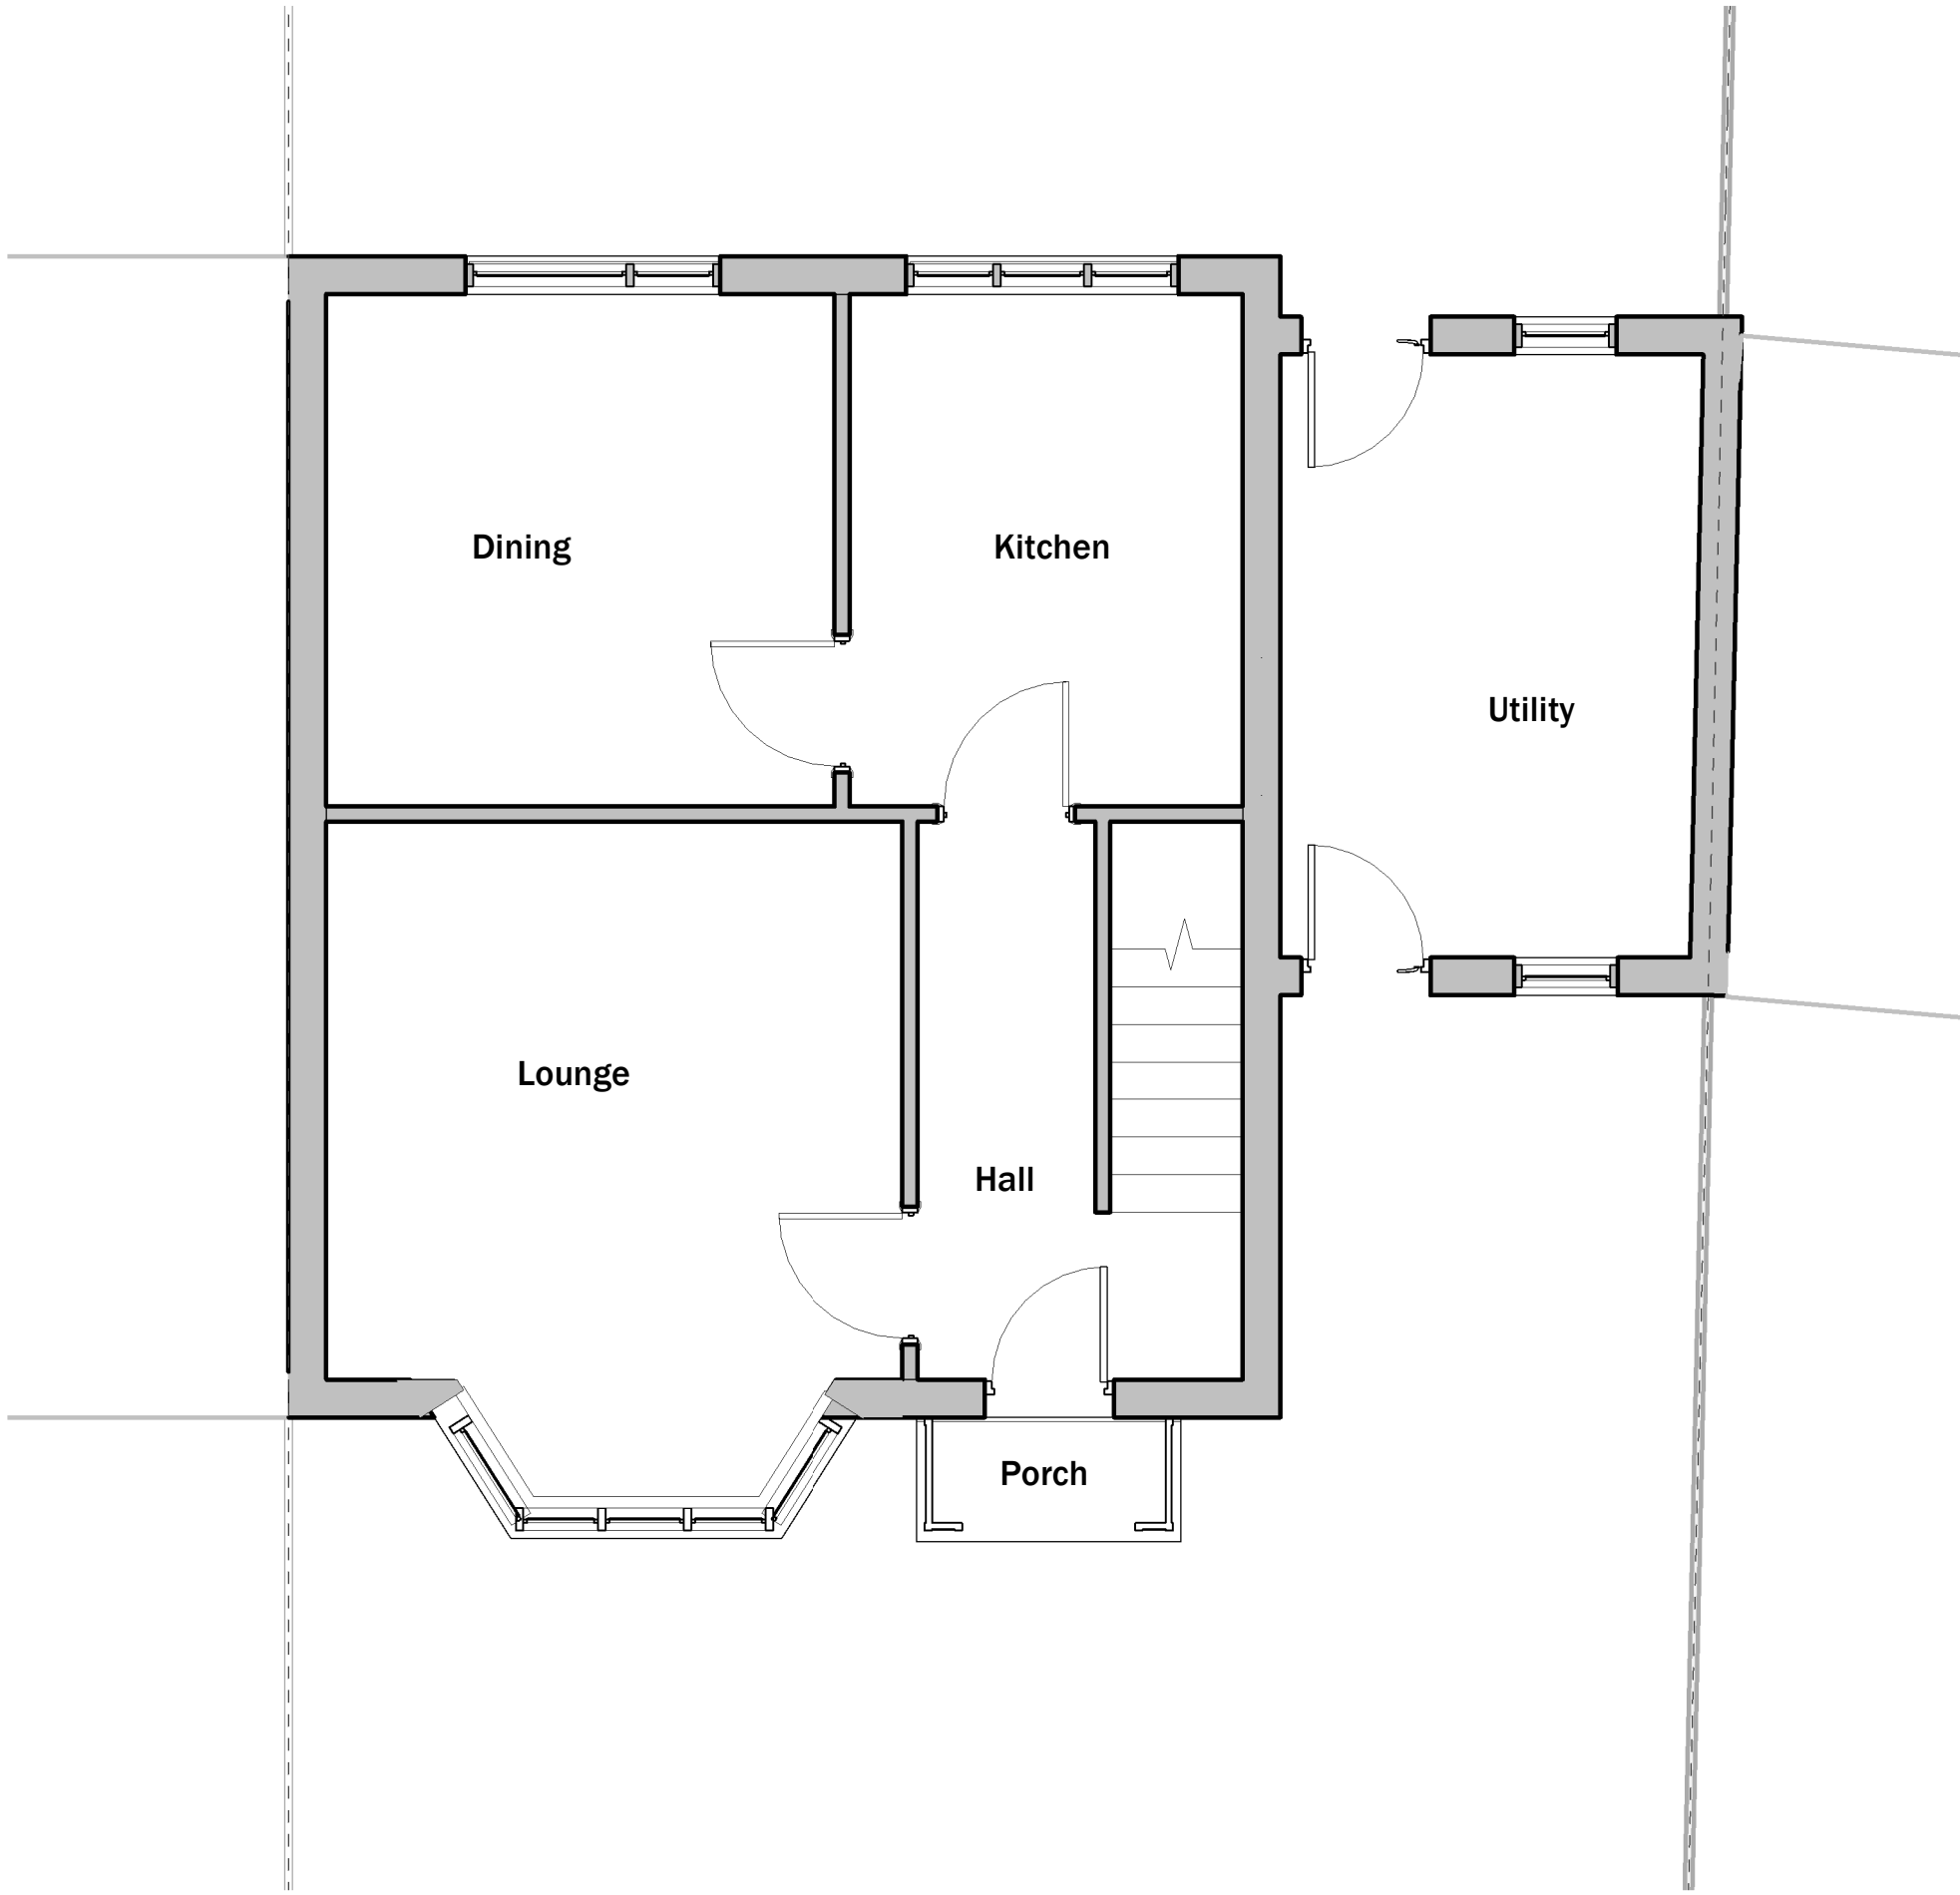

EXISTING GROUND FLOOR LAYOUT
1 : 50