




PROPOSED FRONT ELEVATION  
1 : 50

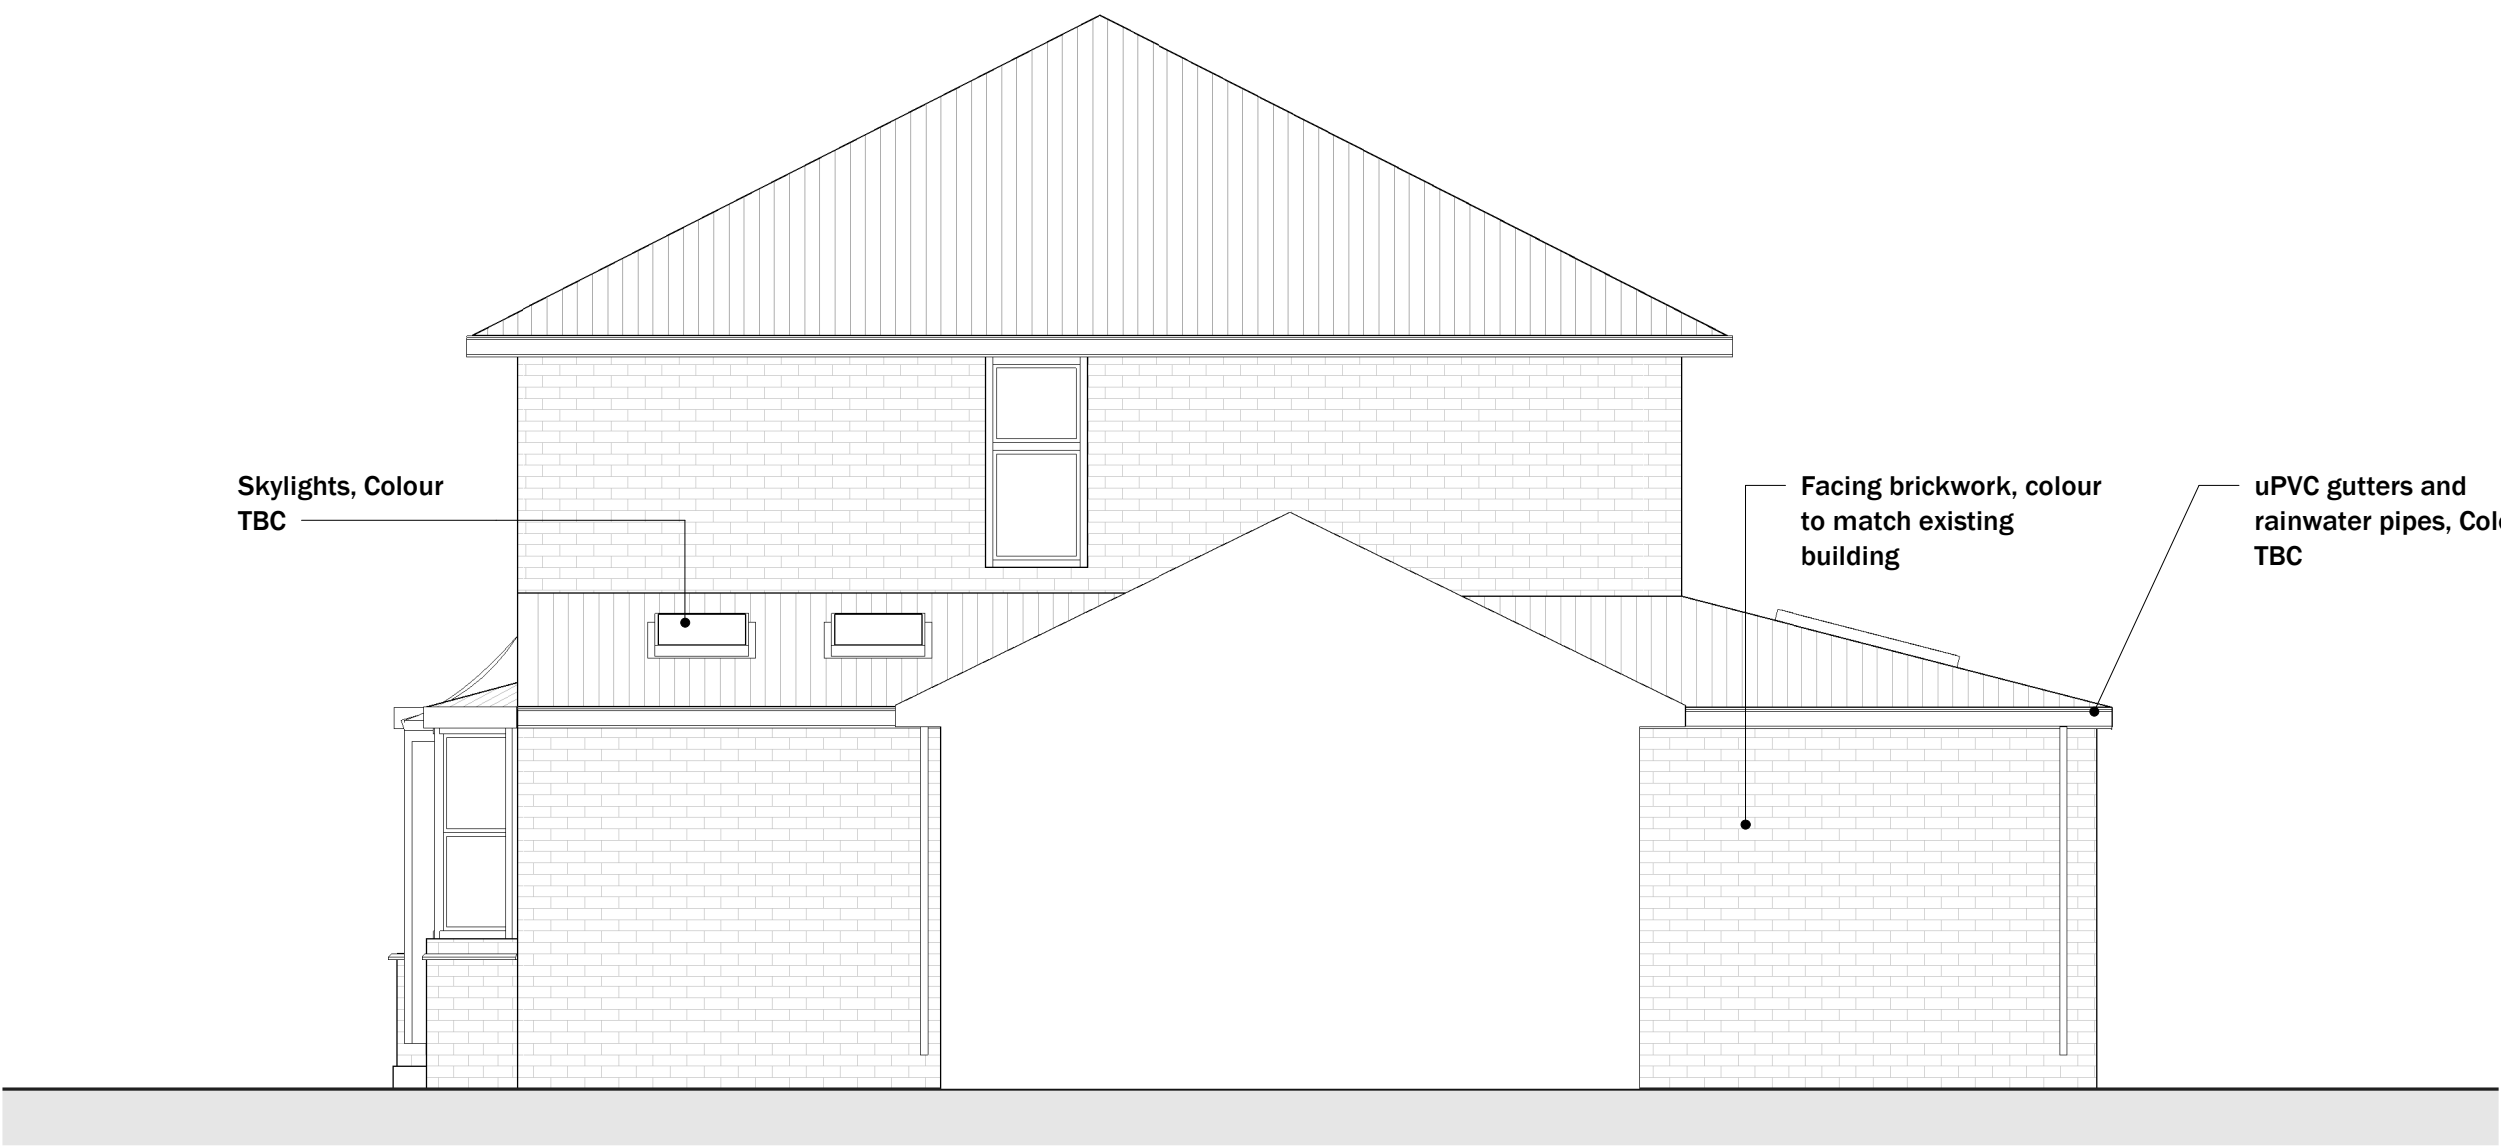


PROPOSED SIDE ELEVATION  
1 : 50

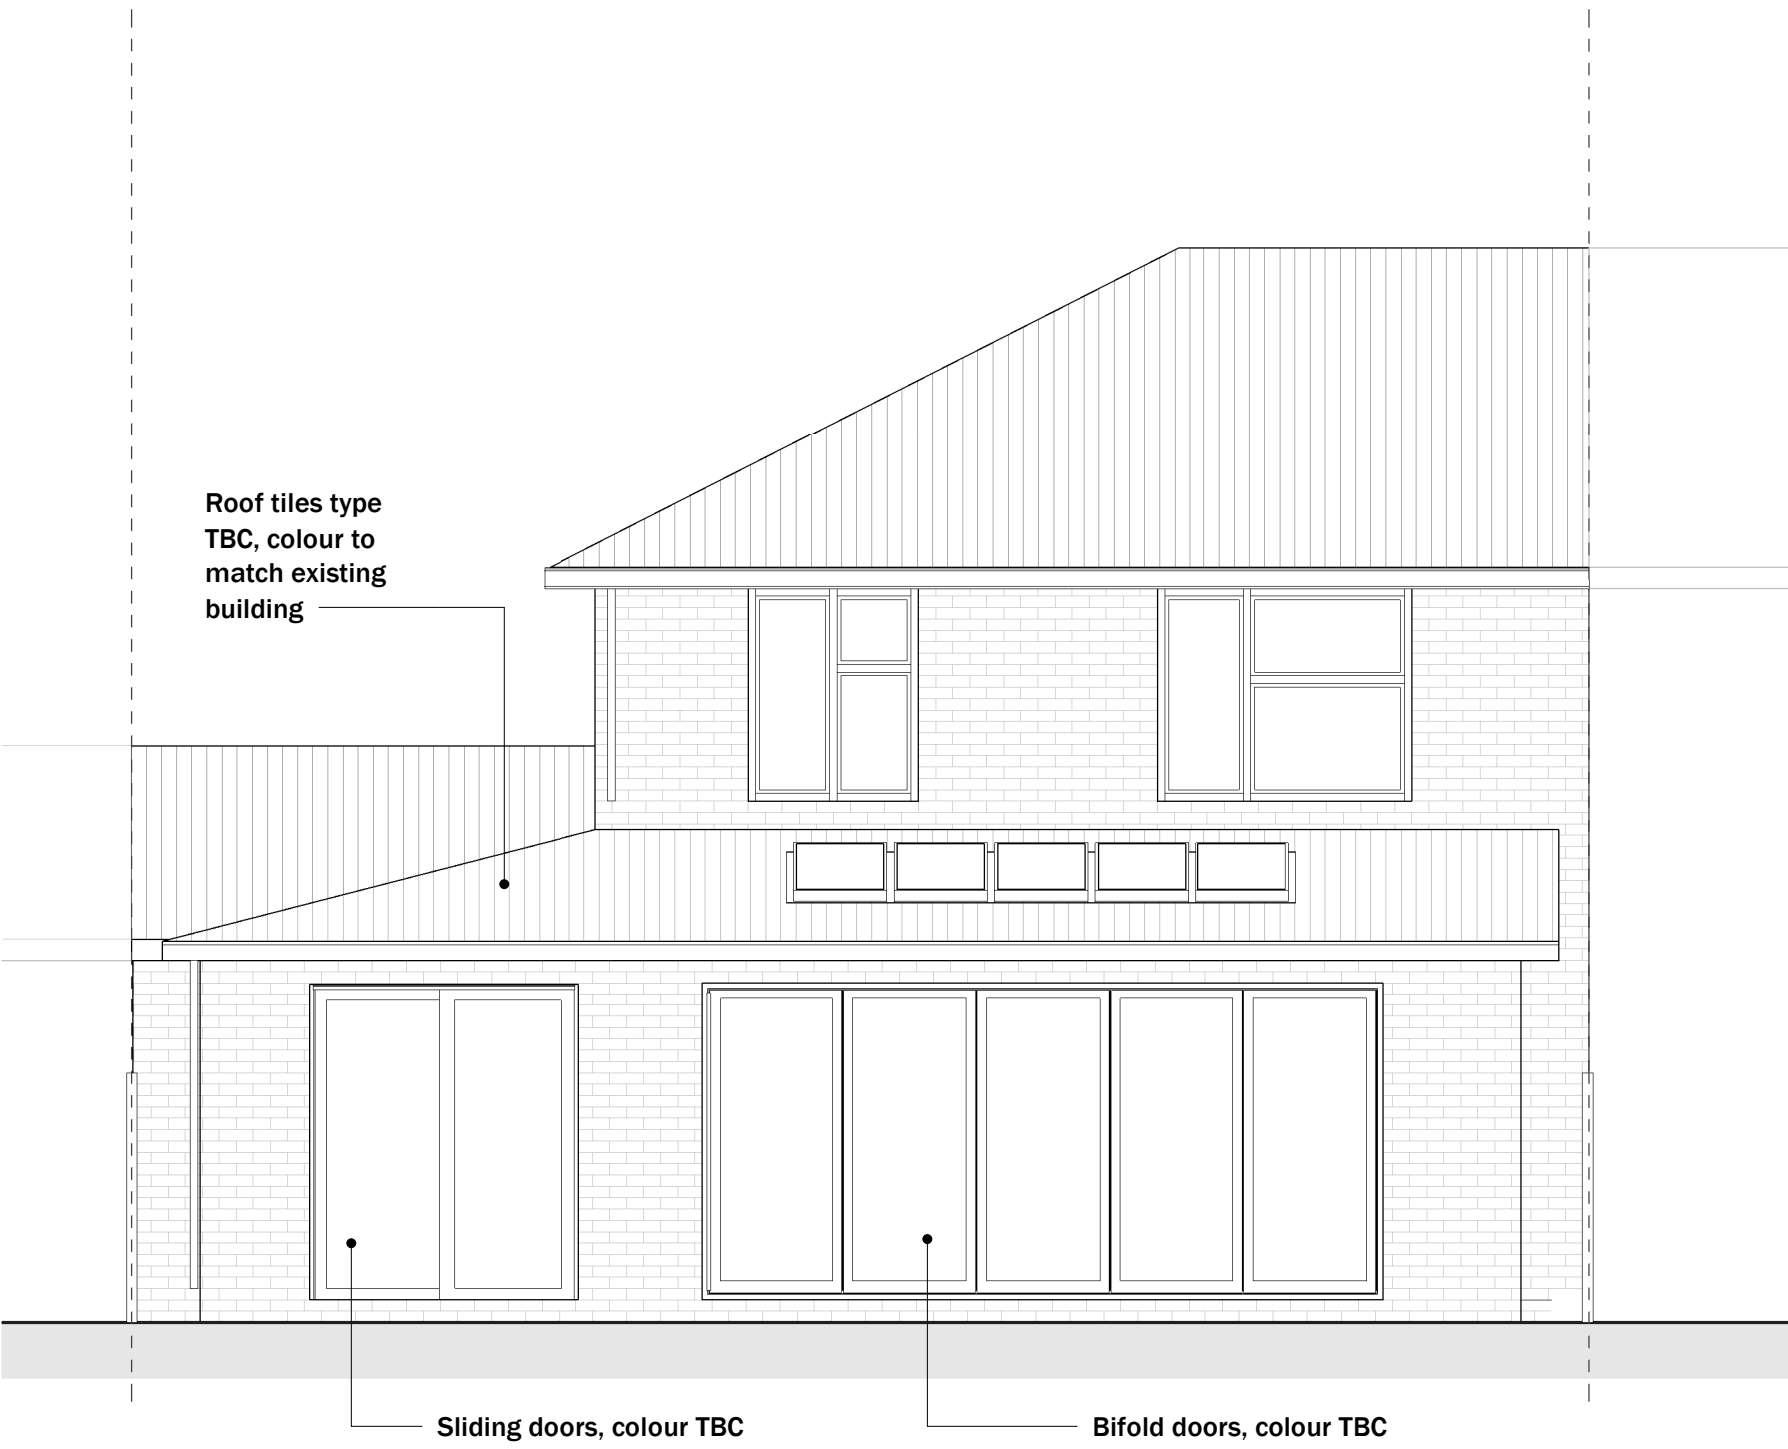

PROPOSED REAR ELEVATION  
1 : 50

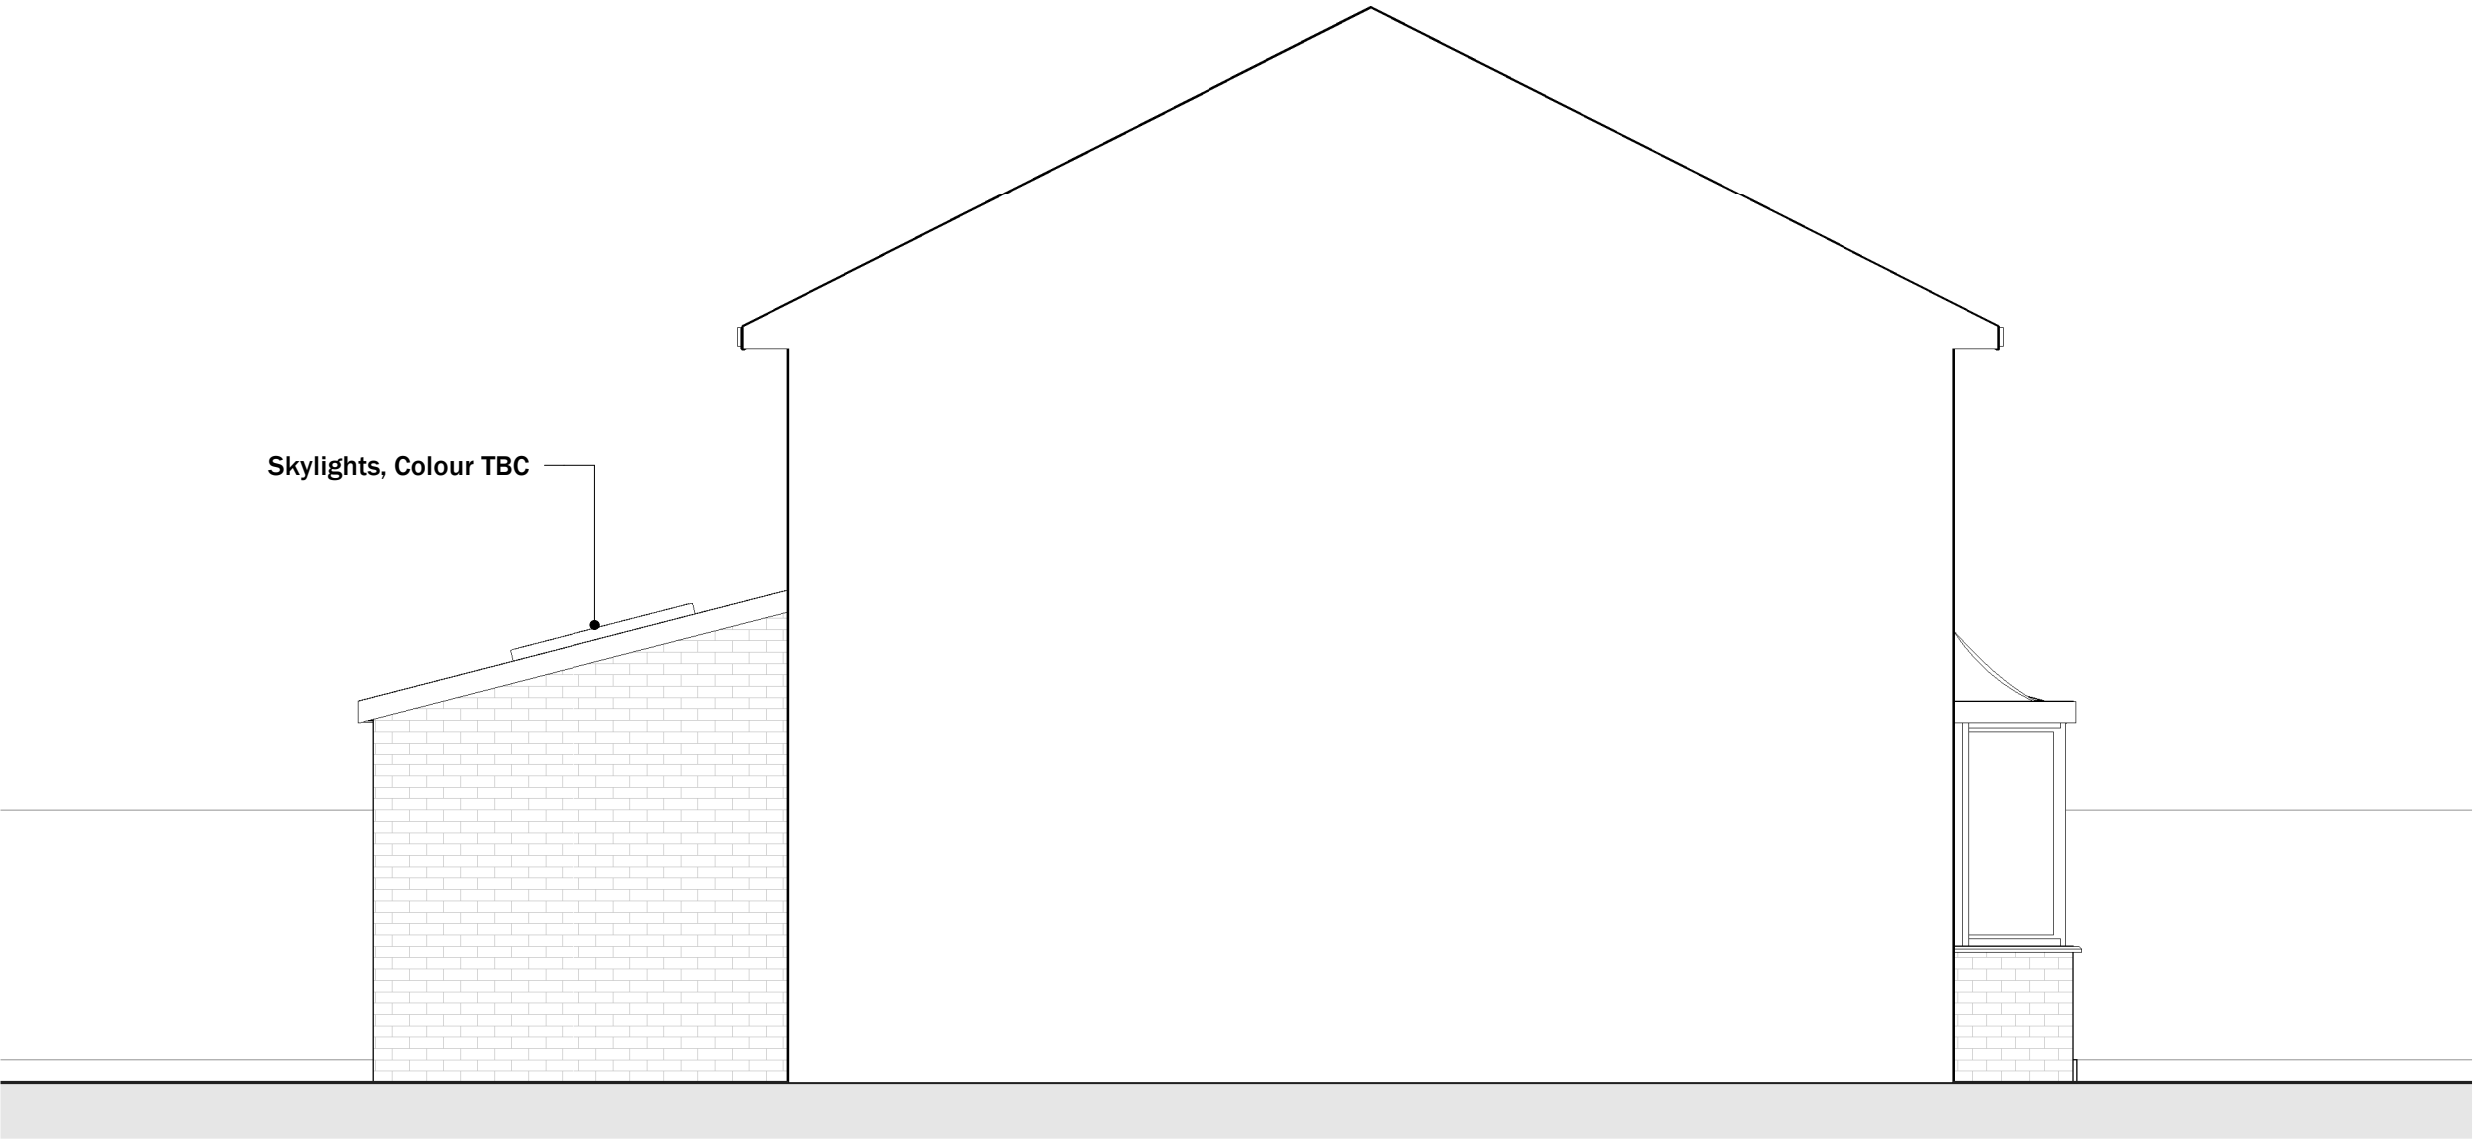

PROPOSED SIDE ELEVATION  
1 : 50

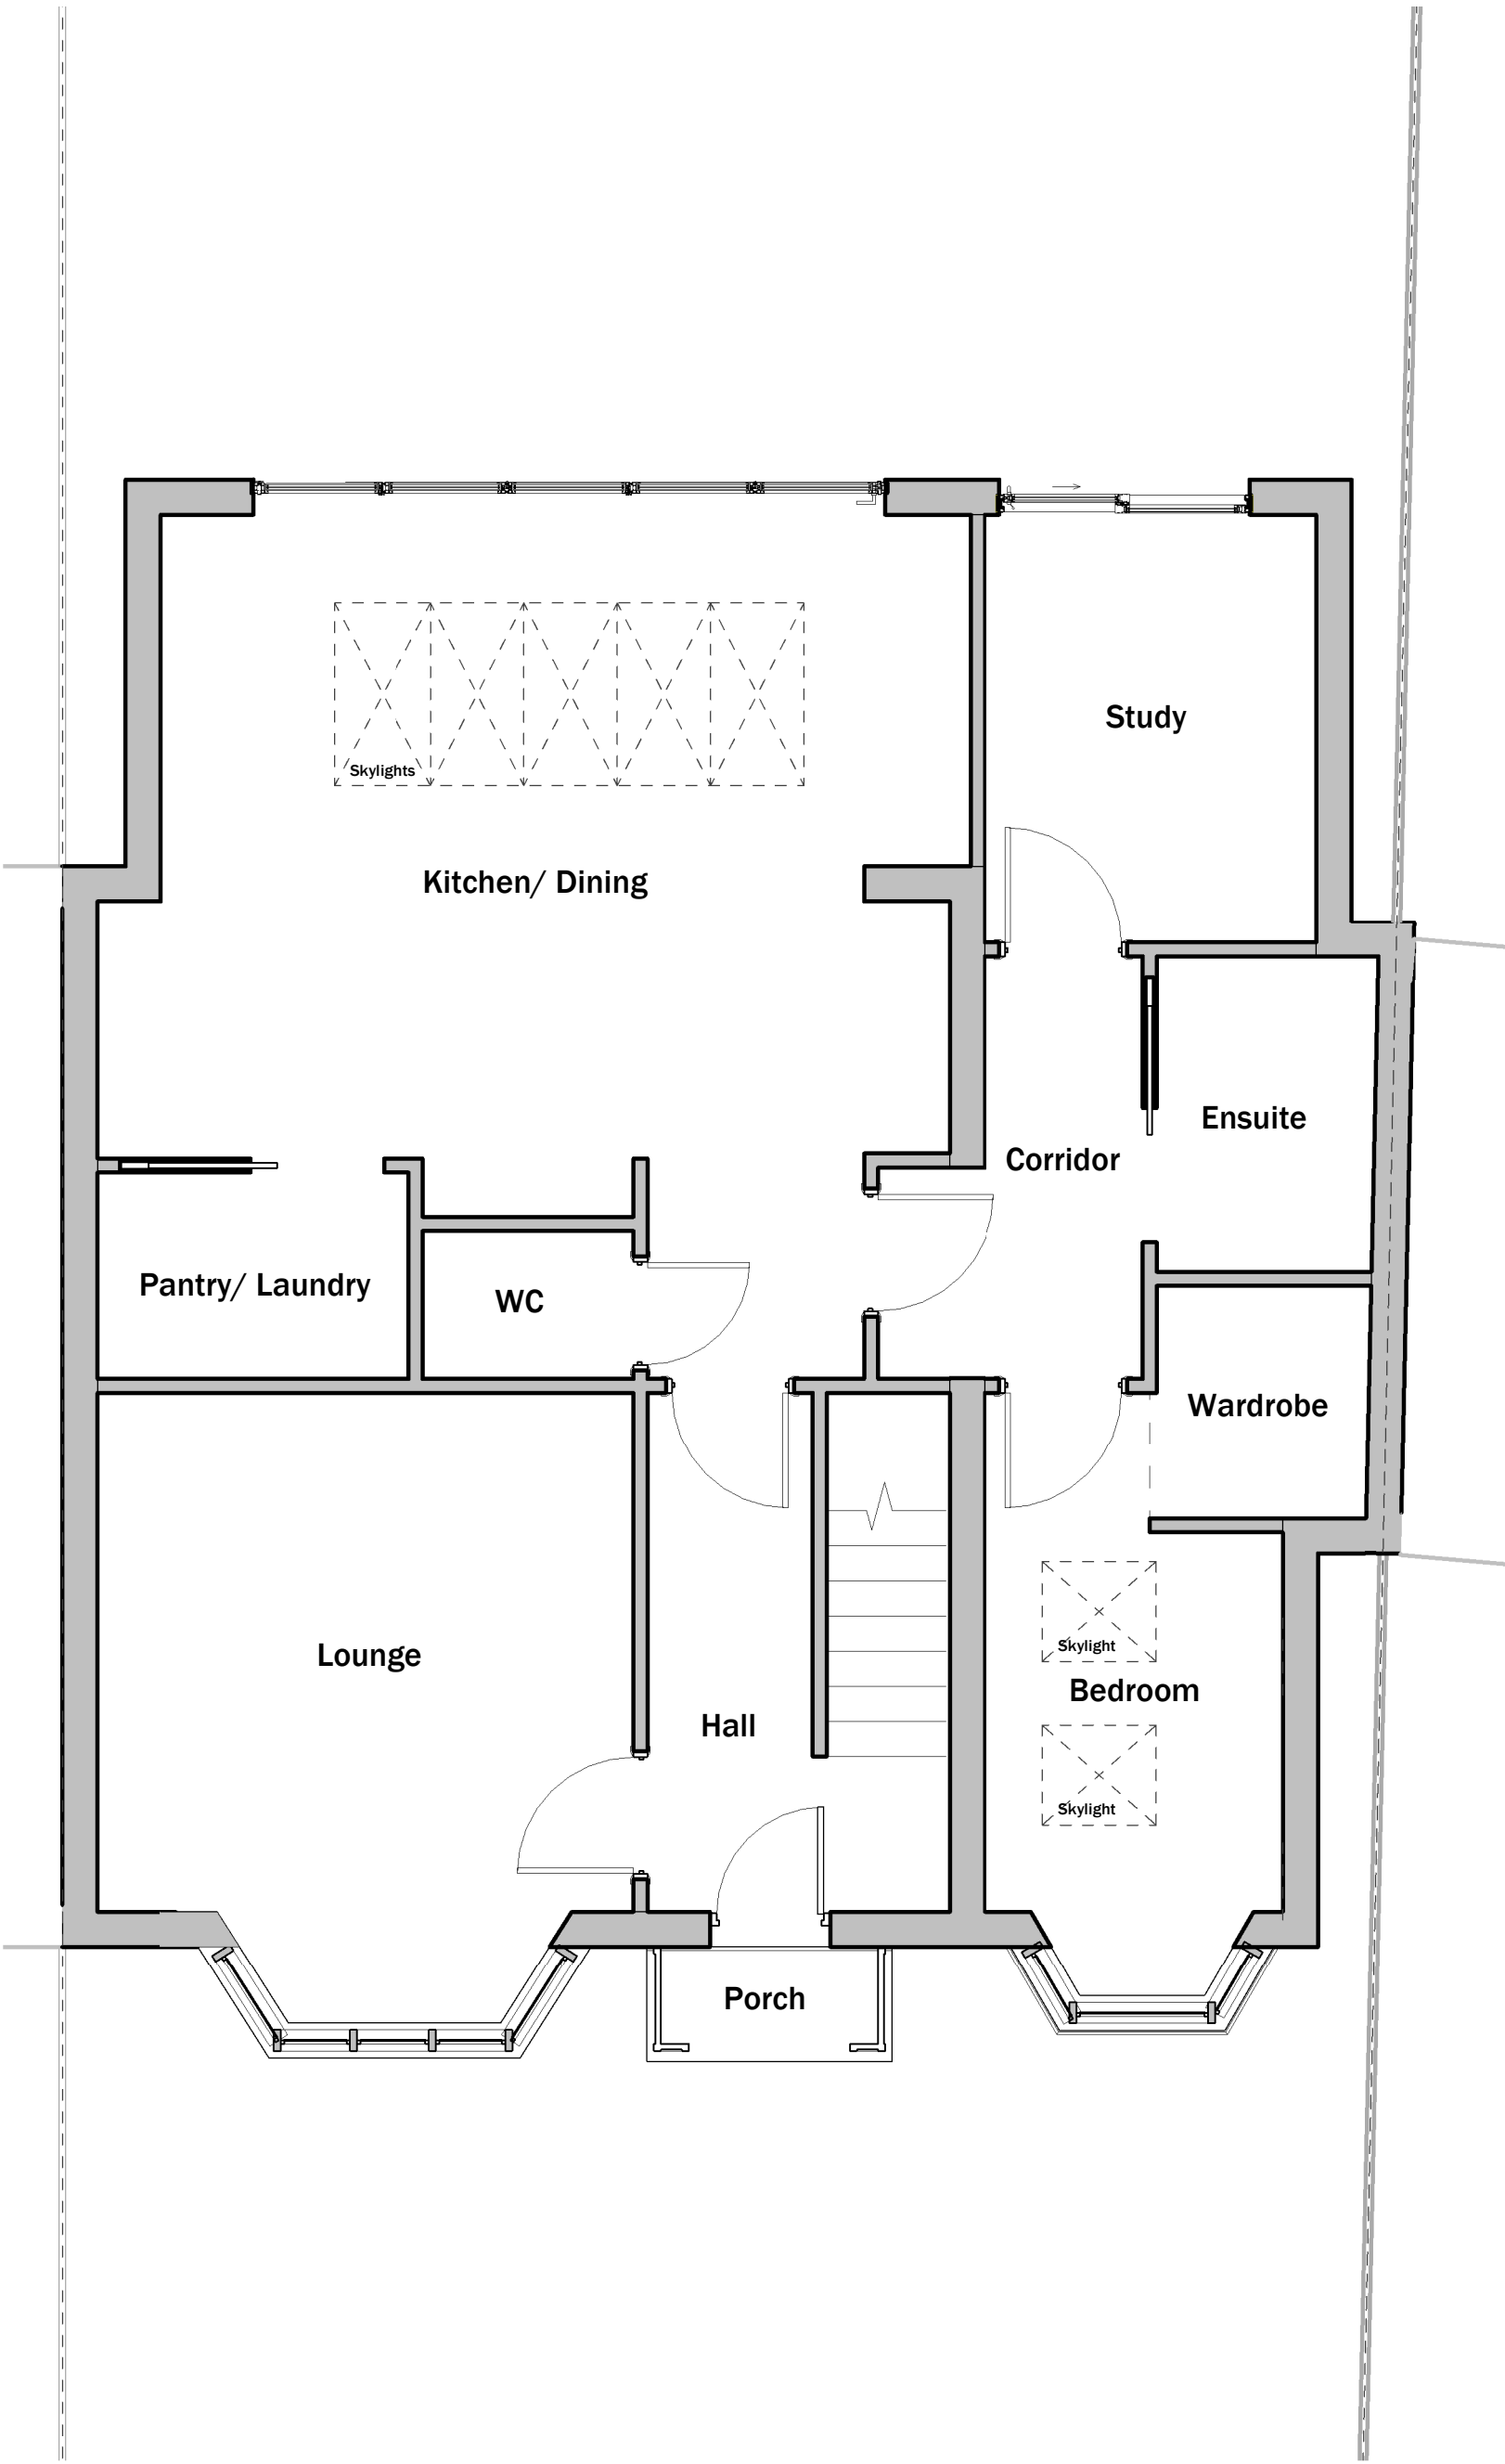

PROPOSED GROUND FLOOR LAYOUT  
1 : 50