



Appendix A

Woodhead Hall, Cheadle, Staffordshire

Tree Constraints Plan
Showing all trees, crown dimensions, tree categories
and root protection areas (RPAs)

SCALE :
1 : 600 @ A3 DATE :
06/11/2024



David Bailey Old Oak Tree Care 01630 673216
07813 808174 oldoaktree@talktalk.net



©2024 Old Oak Tree Care
This plan is to be reproduced in colour
B+W copies will not contain all information

Map reference:
PC24/723/TCP

Legend

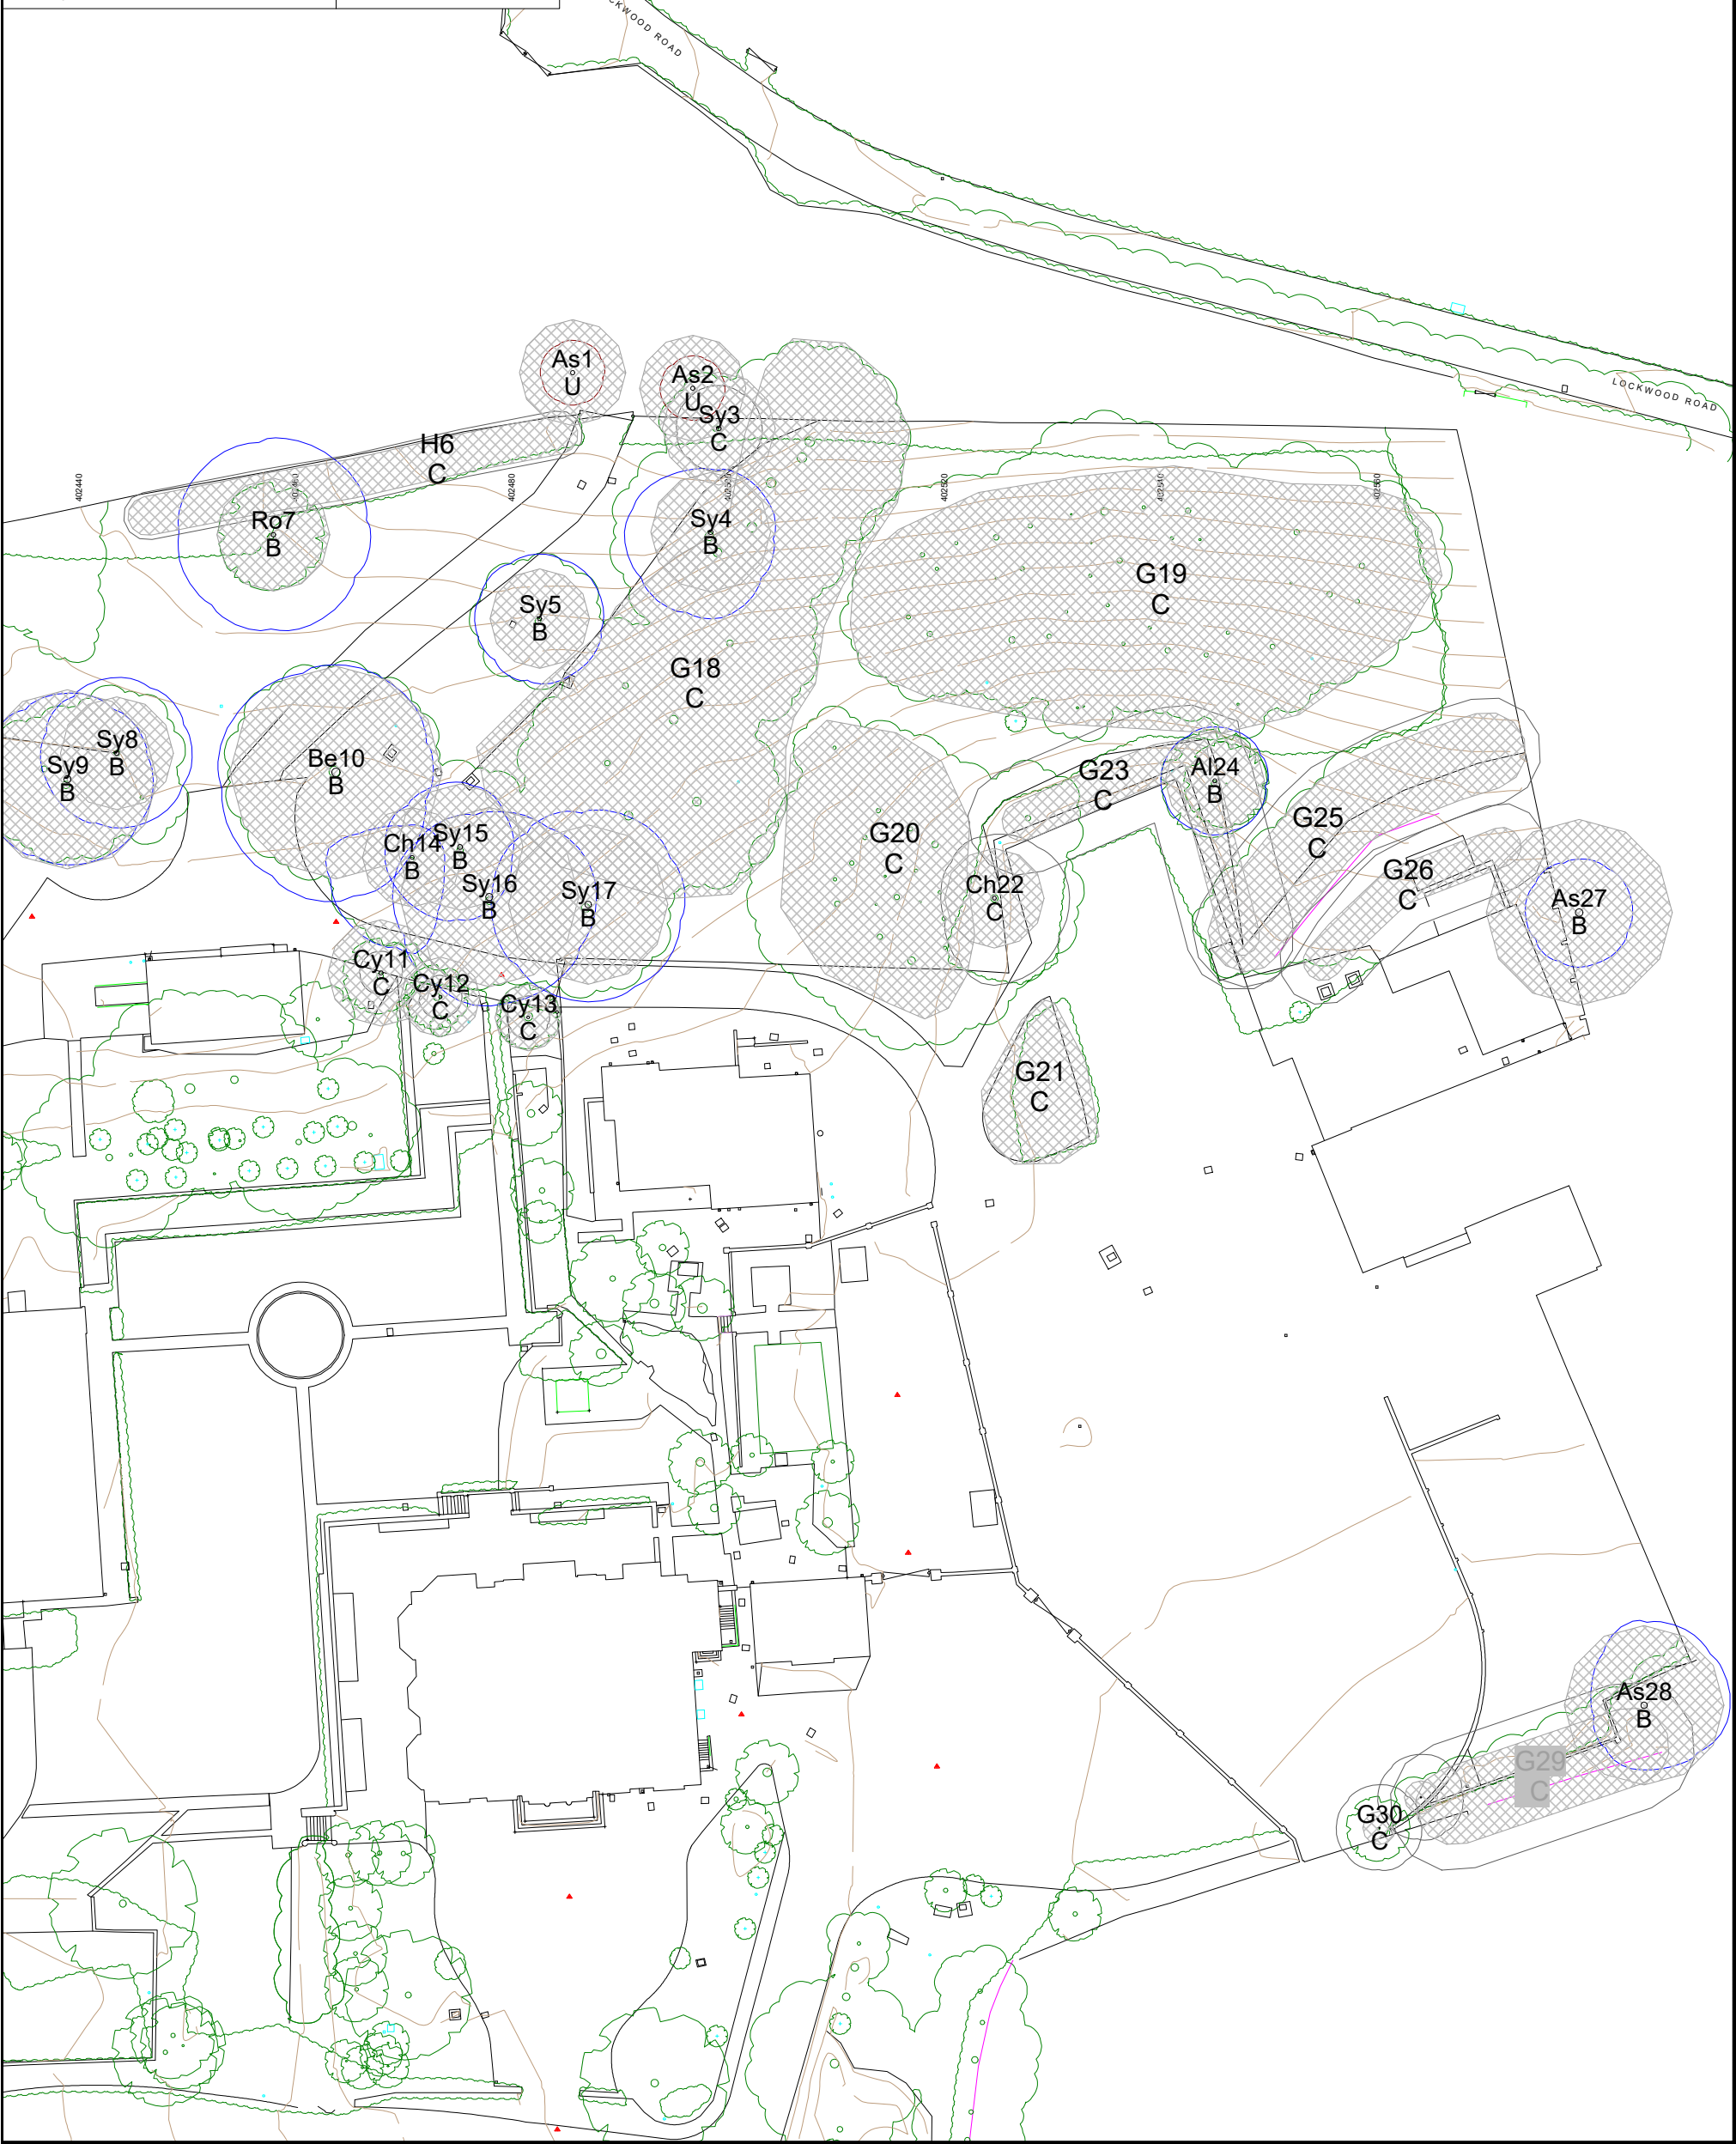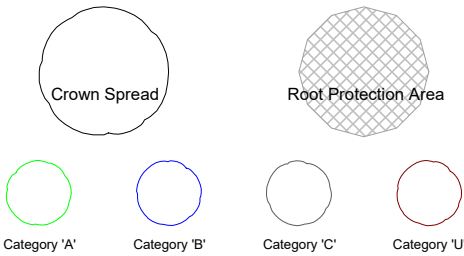



Appendix B

Woodhead Hall, Cheadle, Staffordshire

Tree Protection Plan
Showing all retained trees, crown dimensions, tree categories,
root protection areas (RPAs) protective fencing and proposed planting

SCALE :
1 : 600 @ A3 DATE :
06/11/2024

David Bailey Old Oak Tree Care 01630 673216
07813 808174 oldoaktree@talktalk.net




©2024 Old Oak Tree Care
This plan is to be reproduced in colour
B+W copies will not contain all information

Map reference:
PC24/723/TPP

Legend

Protective
fencing

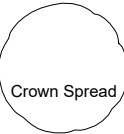

Category 'A'

Category 'B'

Category 'C'

Category 'U'

0

50m

