

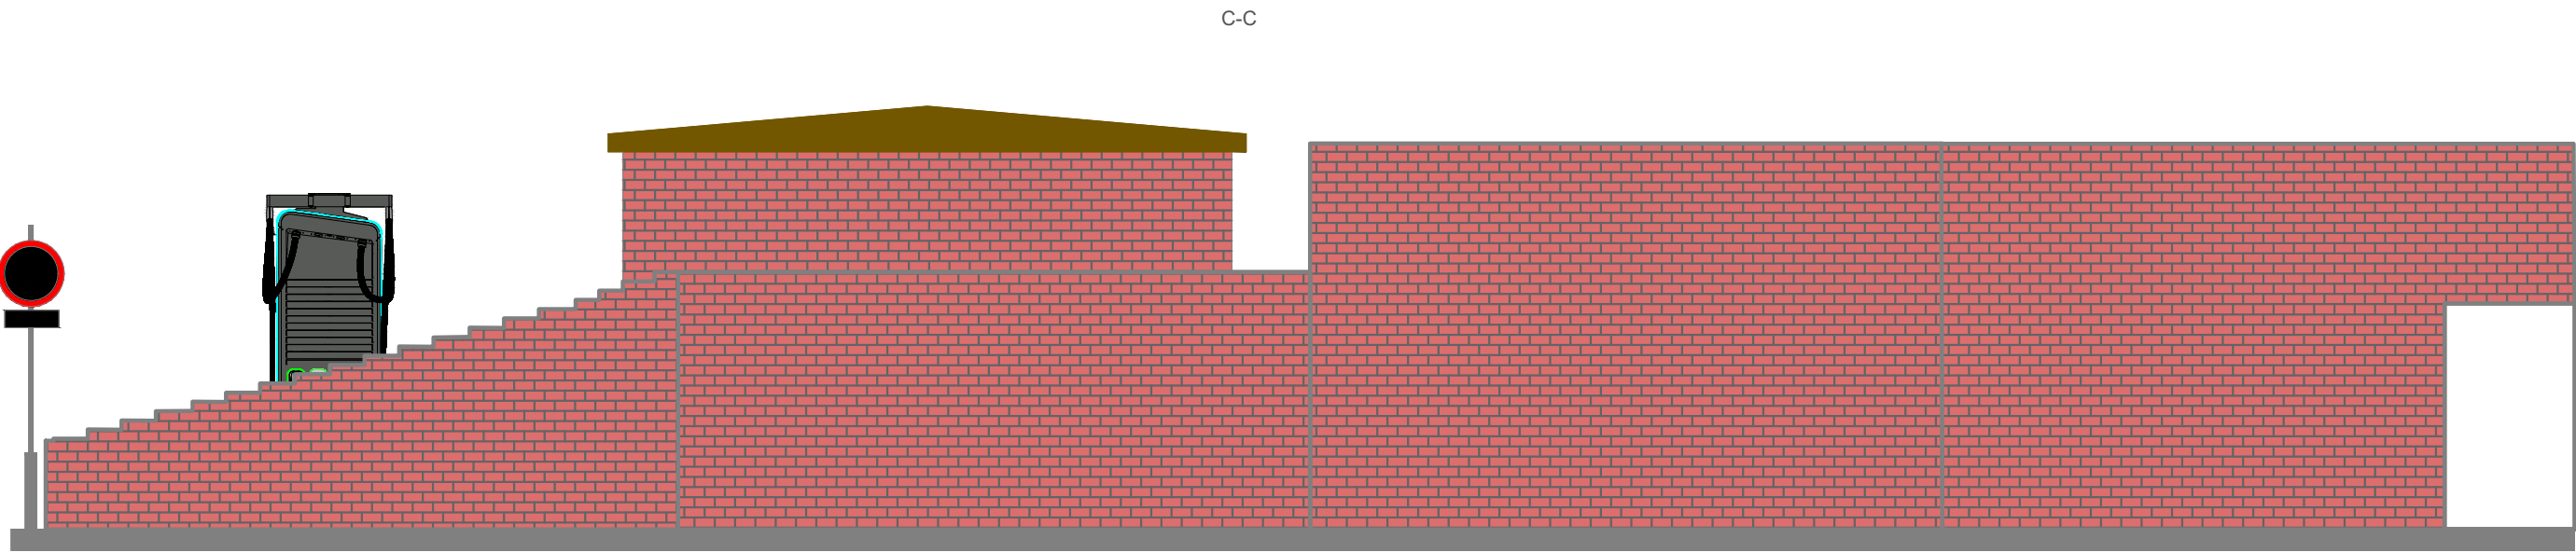
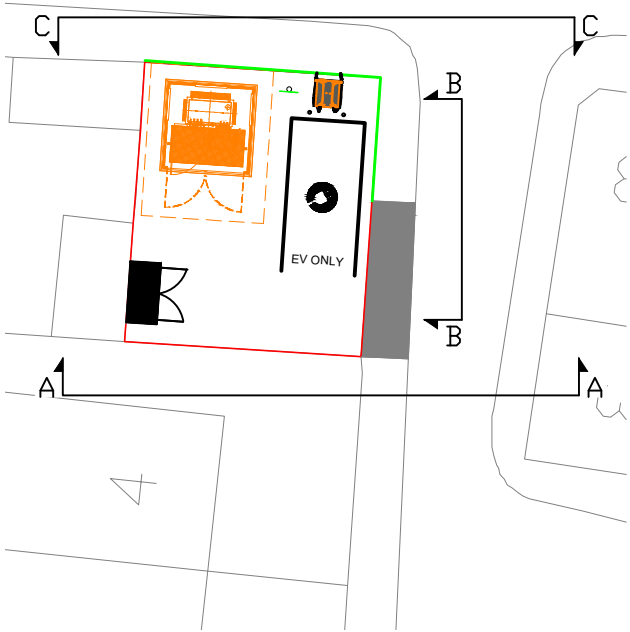


1:50

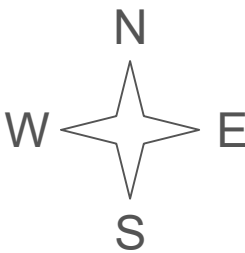

SITE LOCATION PLAN - 1:1250

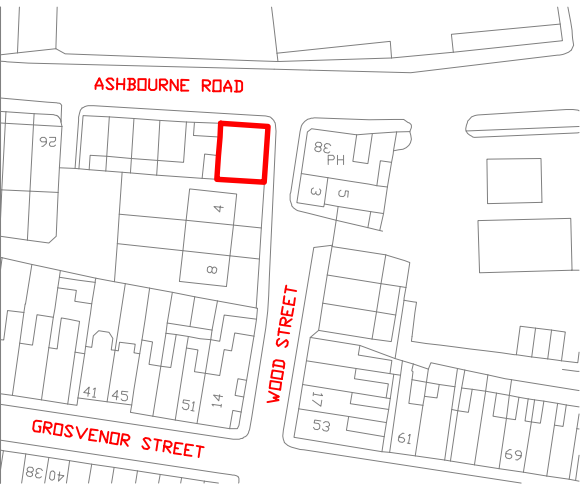

K	26/11/24	AS	Wall changed to 600mm from 5ft		
J	01/11/24	AS	Substation Changed to Brick built		
H	11/09/24	MM	Rotate the Substation and Moved Bay		
G	06/09/24	MM	Rotate the Substation and Moved F.P.		
F	23/08/24	MM	Removed one EV bay		
E	26/07/24	MM	Included Wall to be Rebuild		
D	29/05/24	MM	Included Sign Post		
REV	DATE	BY	DESCRIPTION	CHK	APD

ZEST

Zest Eco Ltd, Bond House, The Bourse,
Boar Lane, Leeds, LS1 5EN
web-Zest.uk.com email-operations@zest.uk.com

CLIENT
—

DESIGN
ZEST

SCALE
1: 50

DATE
MAR'24

DRAWN
MM

CHECKED

APPROVED

SHT
A3

DRAWING No.
ZST-0000-09

PROJECT
WOOD STREET, LEEK
ST13 5AT

TITLE
SITE PROPOSED ELEVATION