




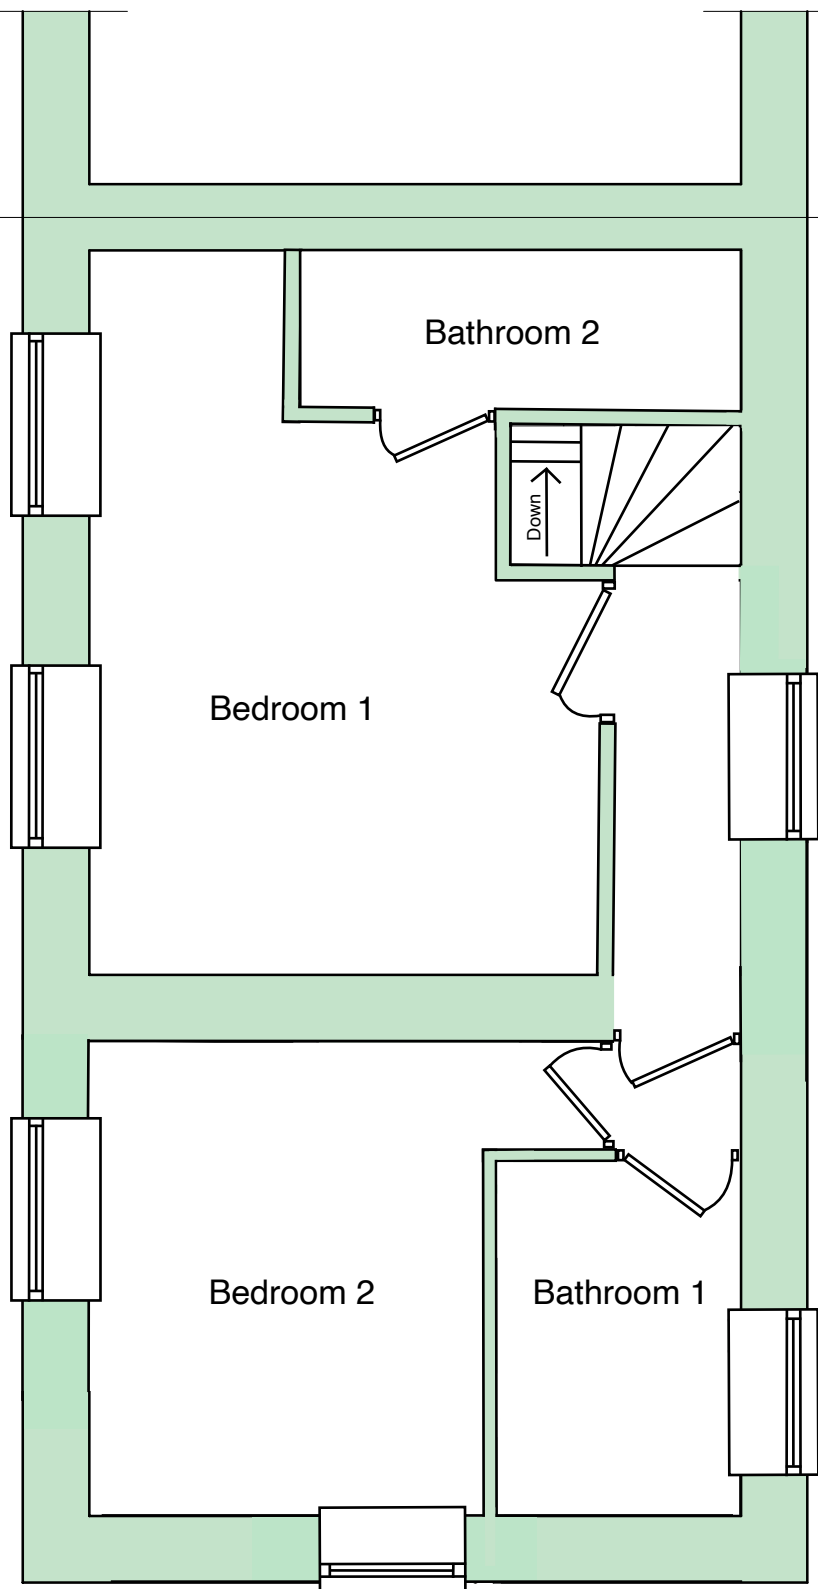

Existing Upper Floor Plan 1:50

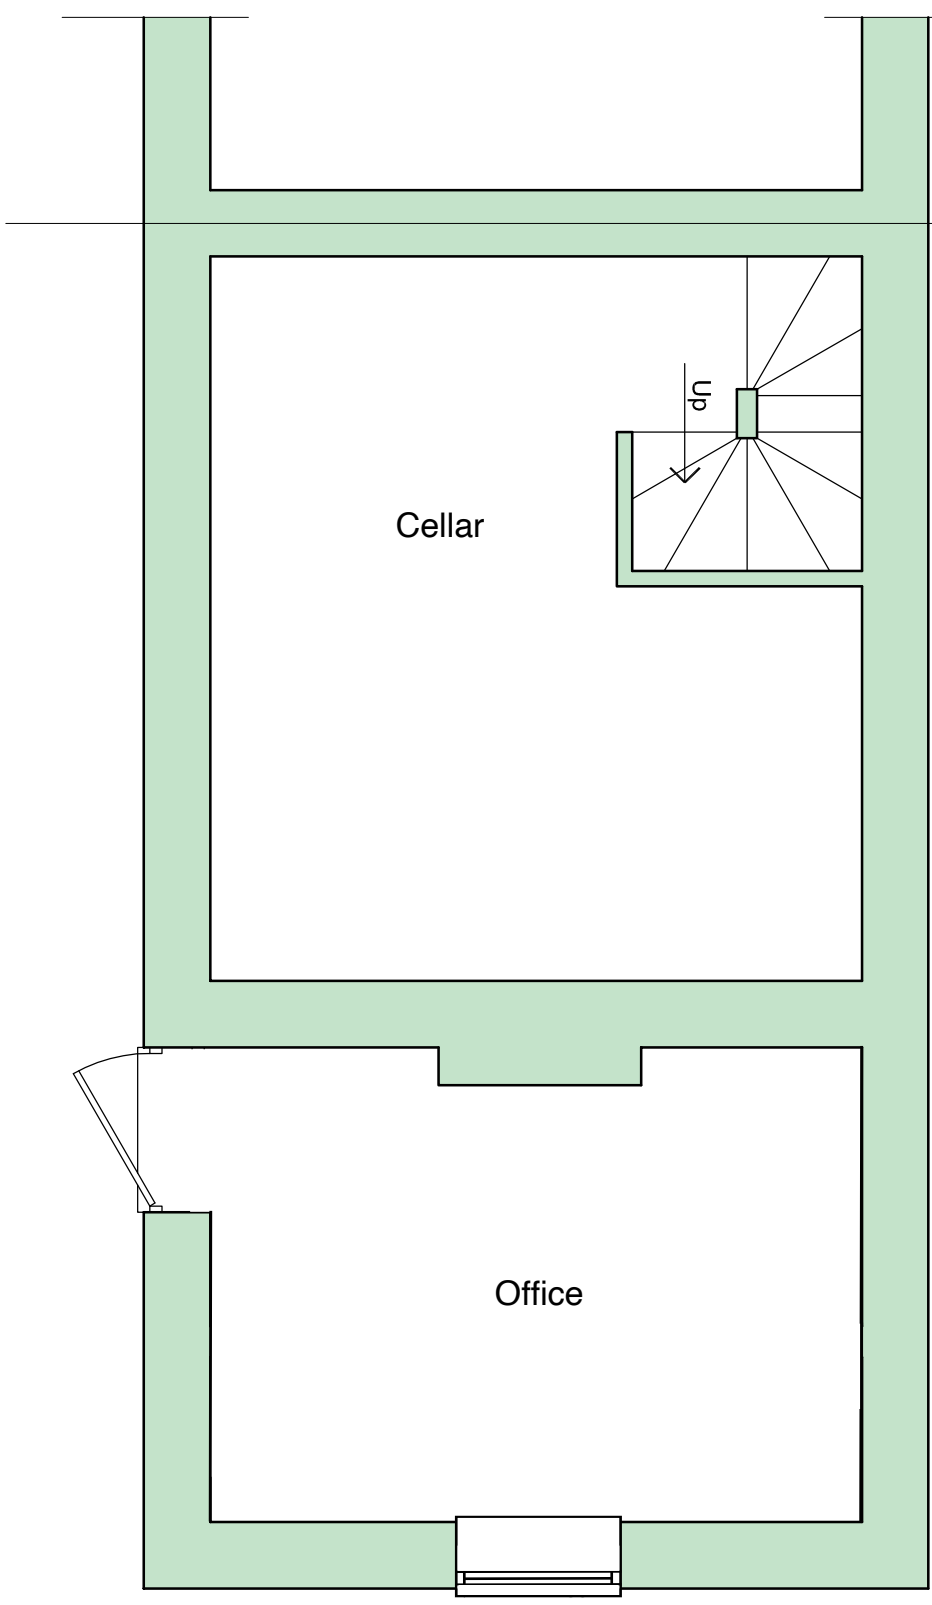

Existing Basement Plan 1:50

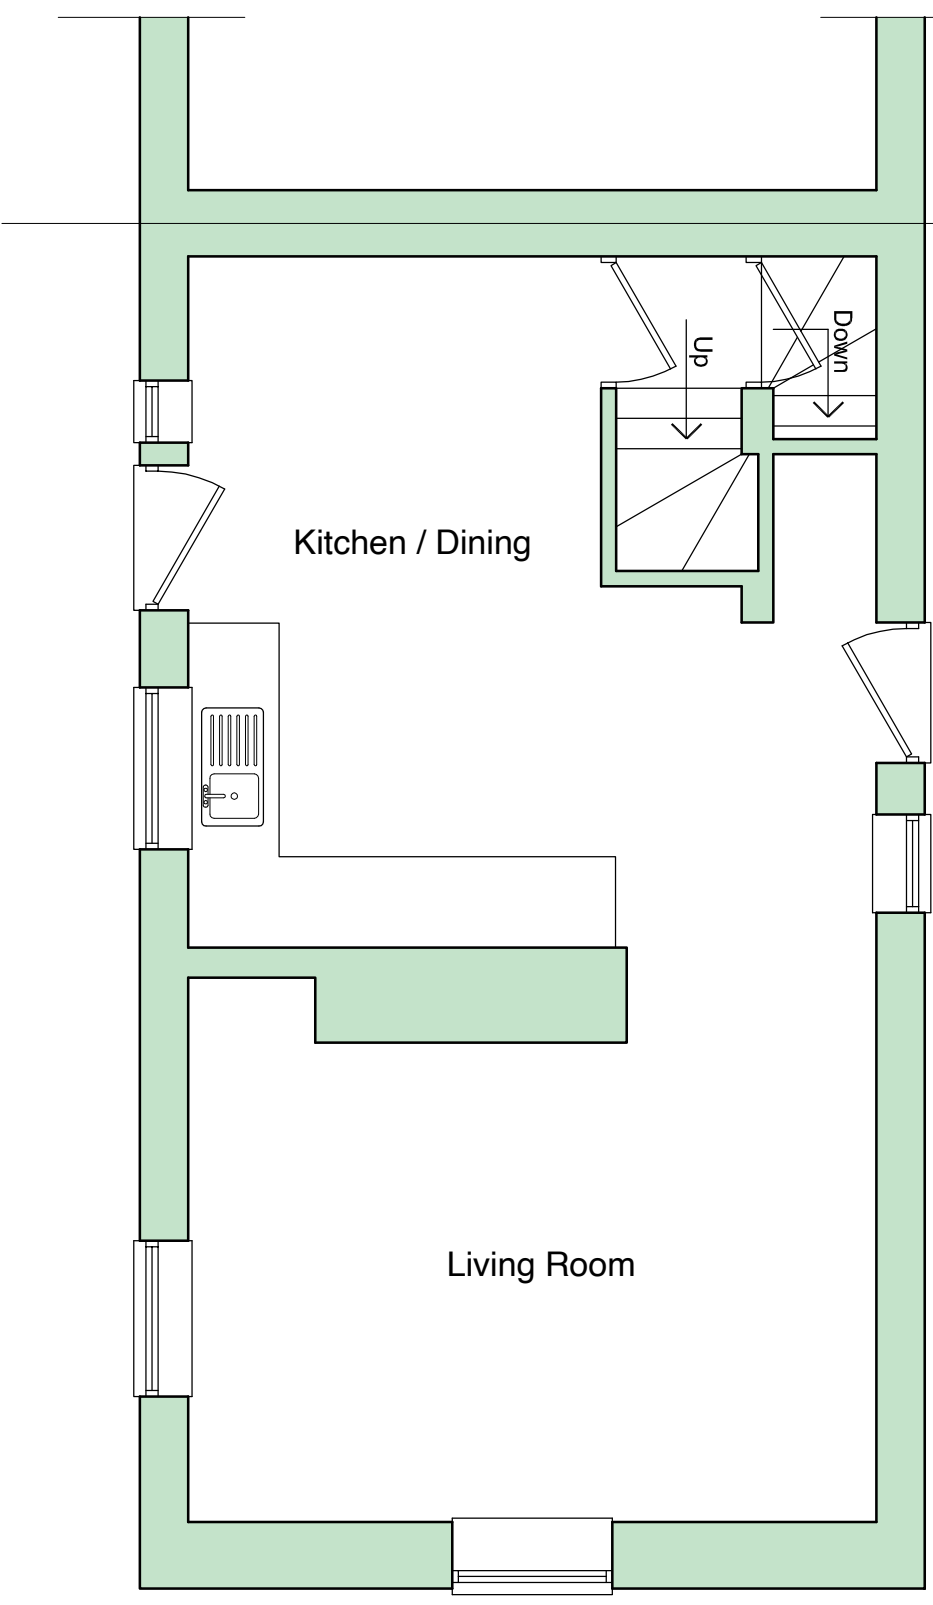

Existing Ground Floor Plan 1:50

Layout: Existing Plan (No Proposed Changes)