

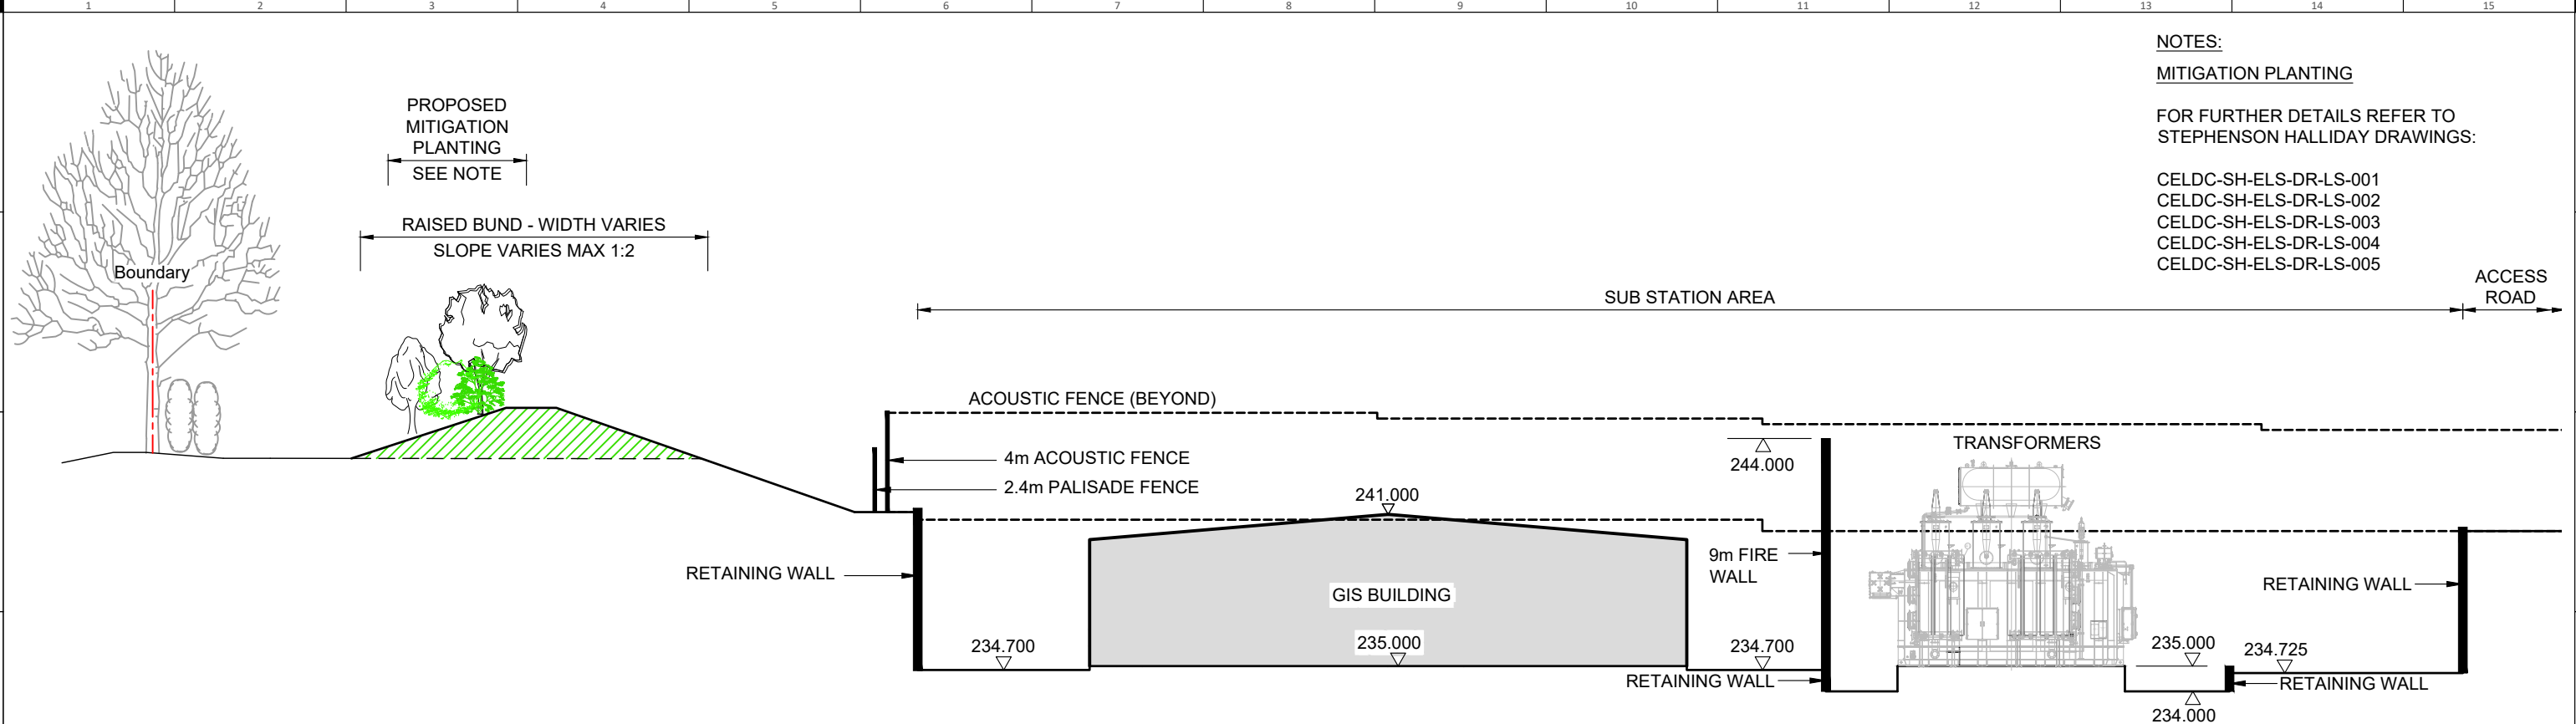


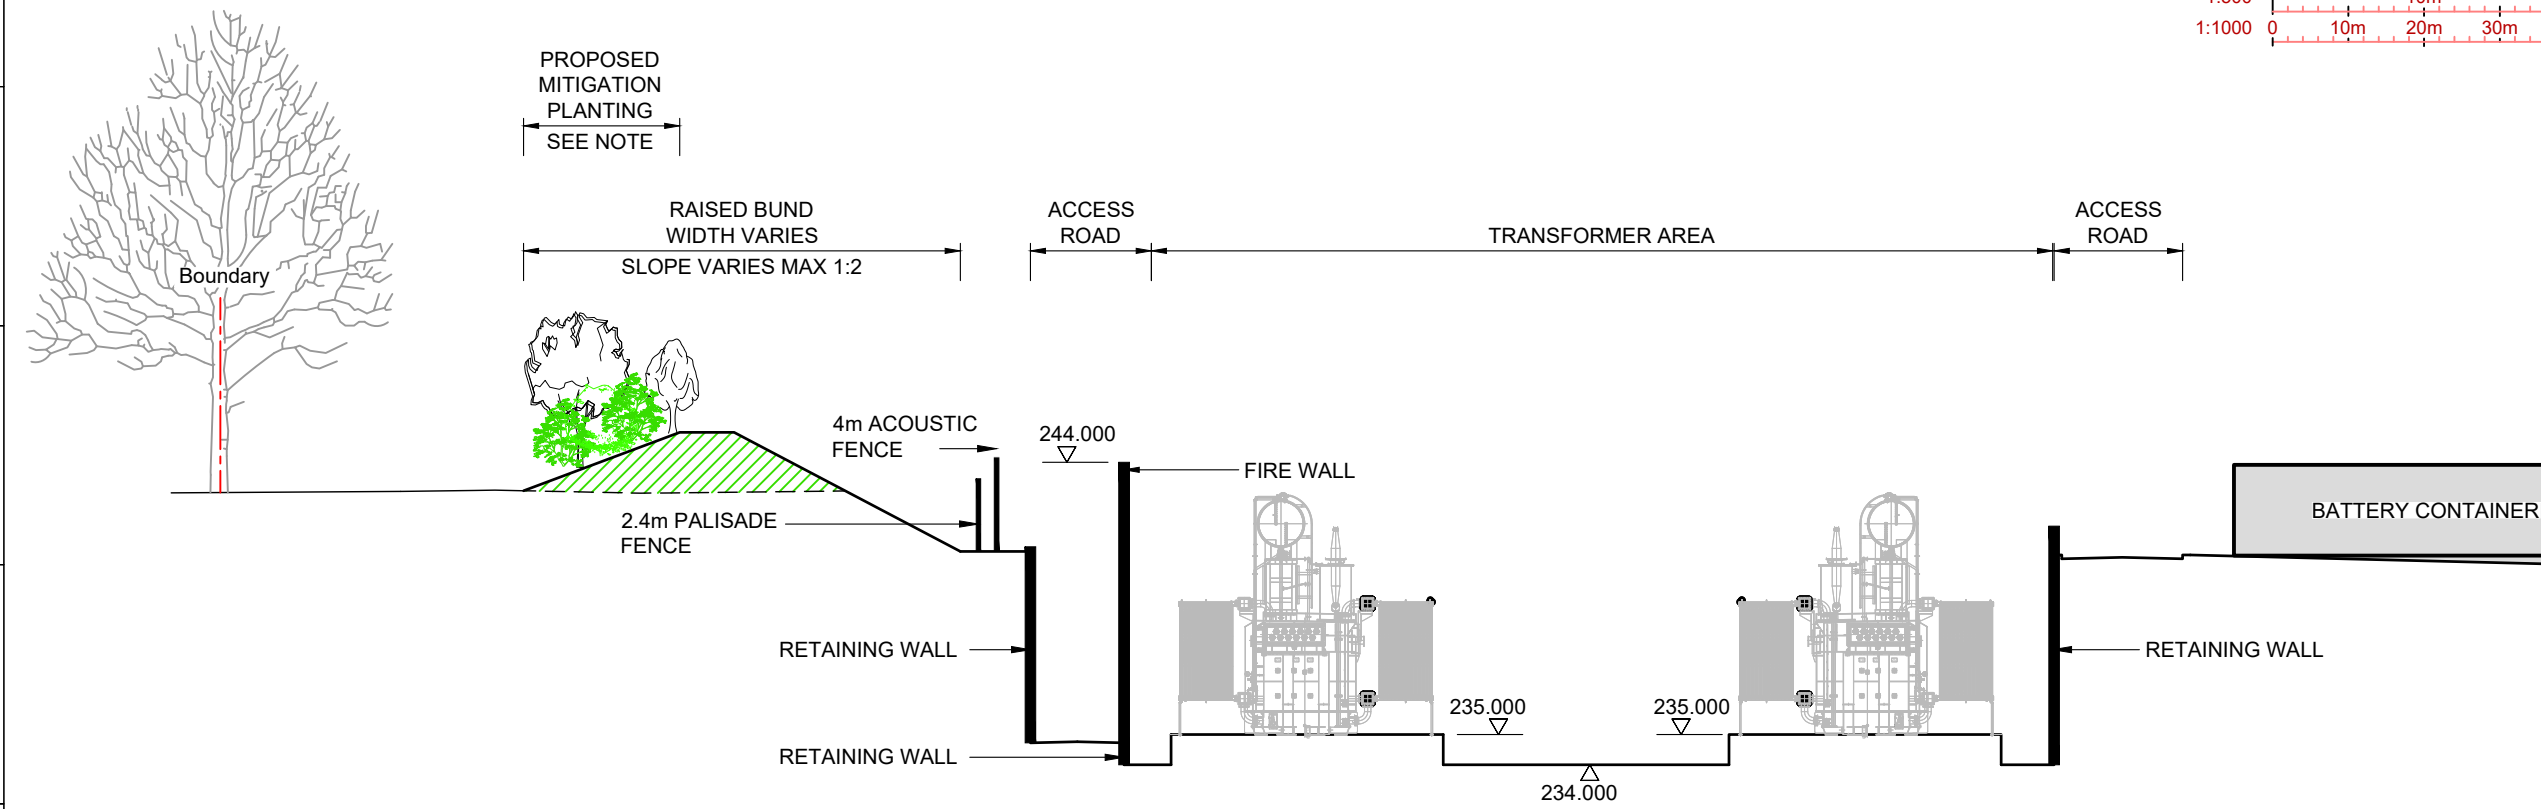

NOTES:
MITIGATION PLANTING
FOR FURTHER DETAILS REFER TO
STEPHENSON HALLIDAY DRAWINGS:

CELDC-SH-ELS-DR-LS-001
CELDC-SH-ELS-DR-LS-002
CELDC-SH-ELS-DR-LS-003
CELDC-SH-ELS-DR-LS-004
CELDC-SH-ELS-DR-LS-005

BUND CROSS SECTION A - A
SCALE 1:250

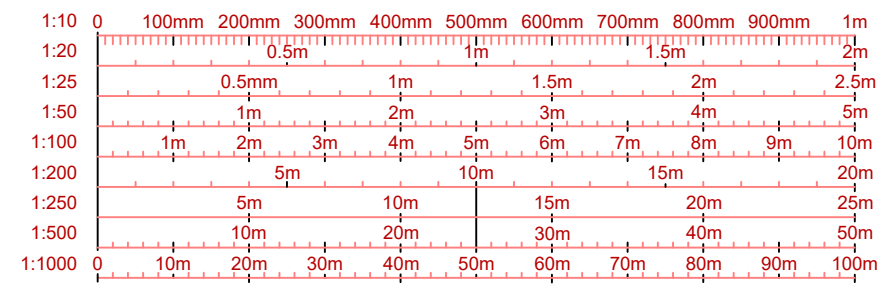

BUND CROSS SECTION B - B
SCALE 1:250

Signed for Revision:

Author:	
Checker:	
Approver:	

F

SECTIONS UPDATED			
VERSION	DRAWN BY	CHECKED BY	APPROVED BY
	GWF	FN	KGP
			21/02/25

DRAWING STATUS
PLANNING

AMERESCO
Green • Clean • Sustainable

GUILDFORD:
Ranger House, Walnut Tree Close,
Guildford, GU1 4UL
Tel: 020 3542 8300
Fax: 020 3542 8301
ameresco.com

LONDON:
Halkin Building, 4th Floor, 1-2 Paris Garden,
London, SE1 8ND

CLIENT	CLIENT PROJECT REF.
ATLANTIC GREEN	3001816

SITE ADDRESS
C & S ENERGY BESS

DRAWING TITLE
**C & S ENERGY BESS
SUB STATION SECTIONS
SHEET 3 OF 4**

SCALE 1:250 Original Size A3	DWG ***	DRAWN BY CJA
DRAWING NUMBER 00 CELLARHEAD-D-307		REVISION F