



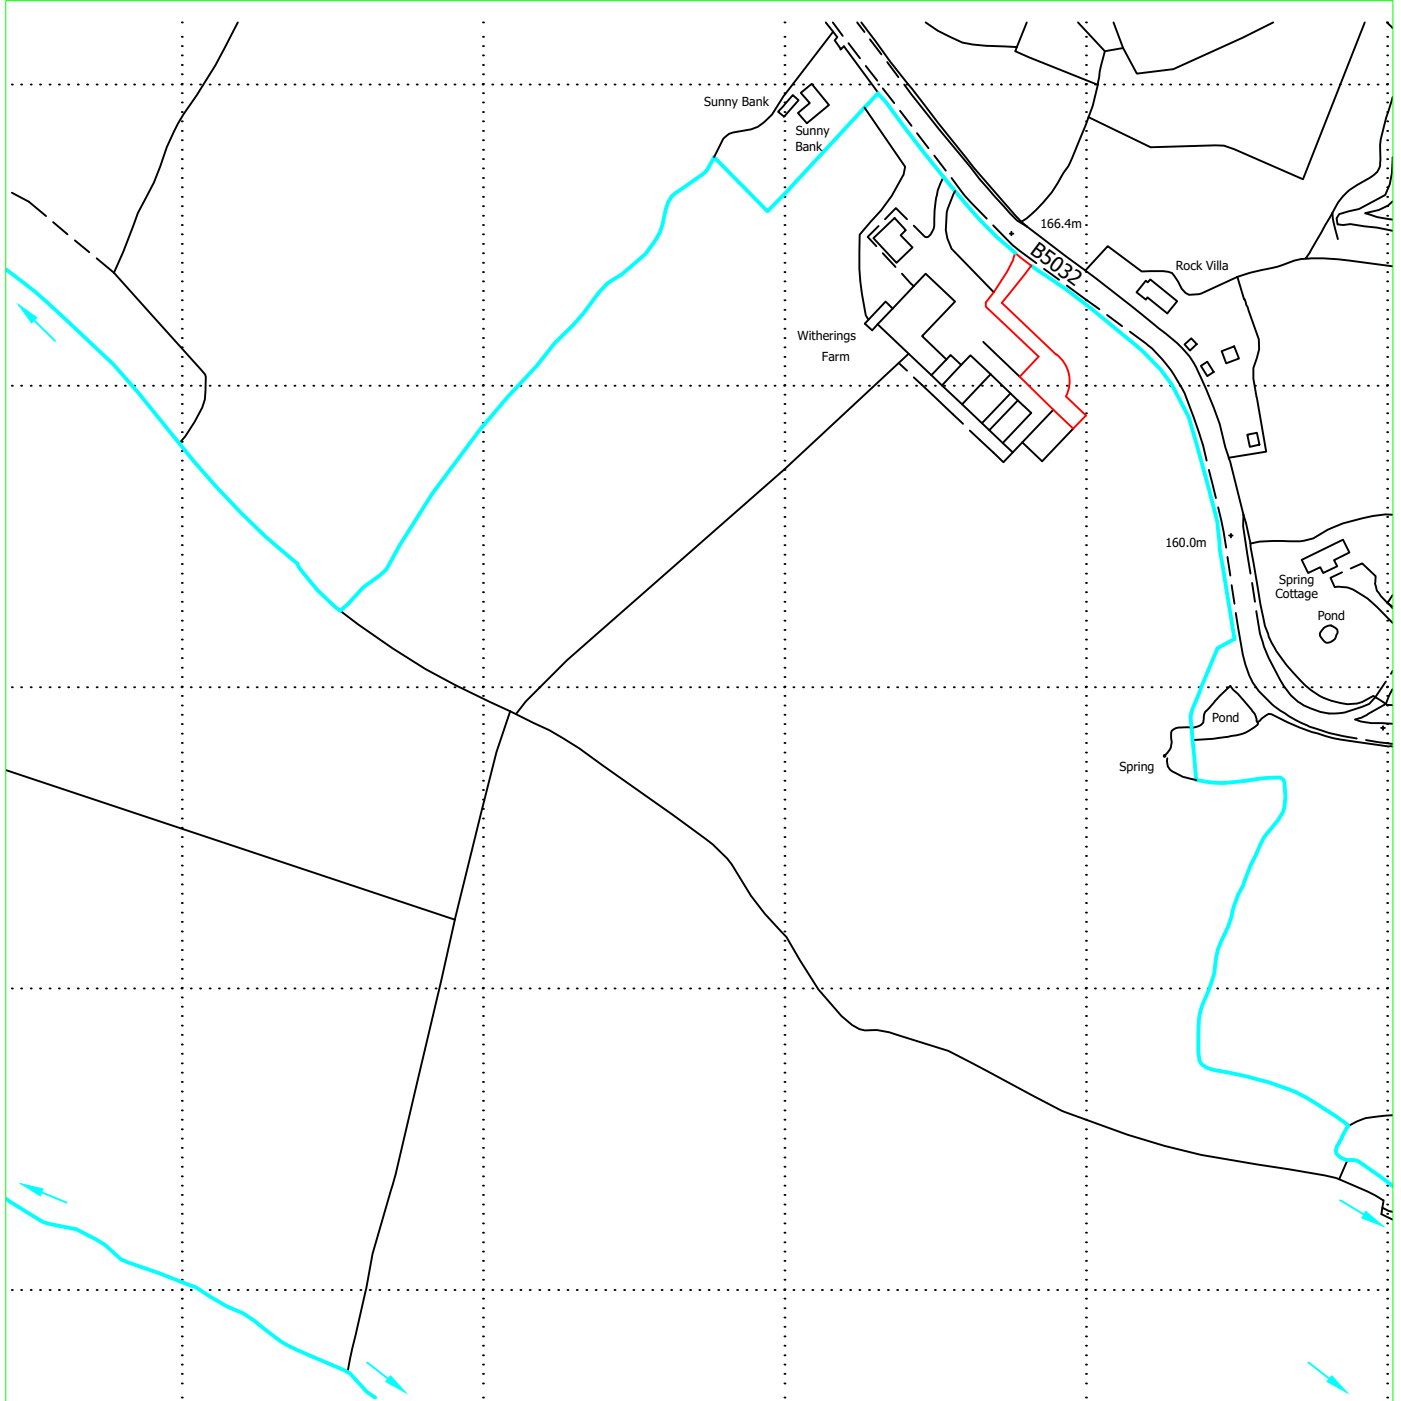

Ordnance Survey (c) Crown Copyright 2024. All rights reserved. Licence number 100022432

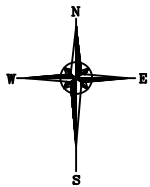

Reproduced from Ordnance Survey digital map data, 1:2500 scale, by permission of Ordnance Survey on behalf of The Controller of His Majesty's Stationery Office.
© Crown copyright. All rights reserved.

Client:	Mr W Keeling, Witherings Farm, Cheadle Road, Alton. ST10 4DH	Drawn:	Designed:	
		Joanne Harrison		
Project:	Proposed Agricultural Building to cover midden area	Checked:	Approved:	
Title:	Location plan	Index no.:	Date: 30.12.2024	
		Scales: 1:2500 @ A4		
J C Harrison Planning & Admin Services jo@jcharrison.co.uk 07792 144155		Drg. No.		Rev.
		1209-001		