




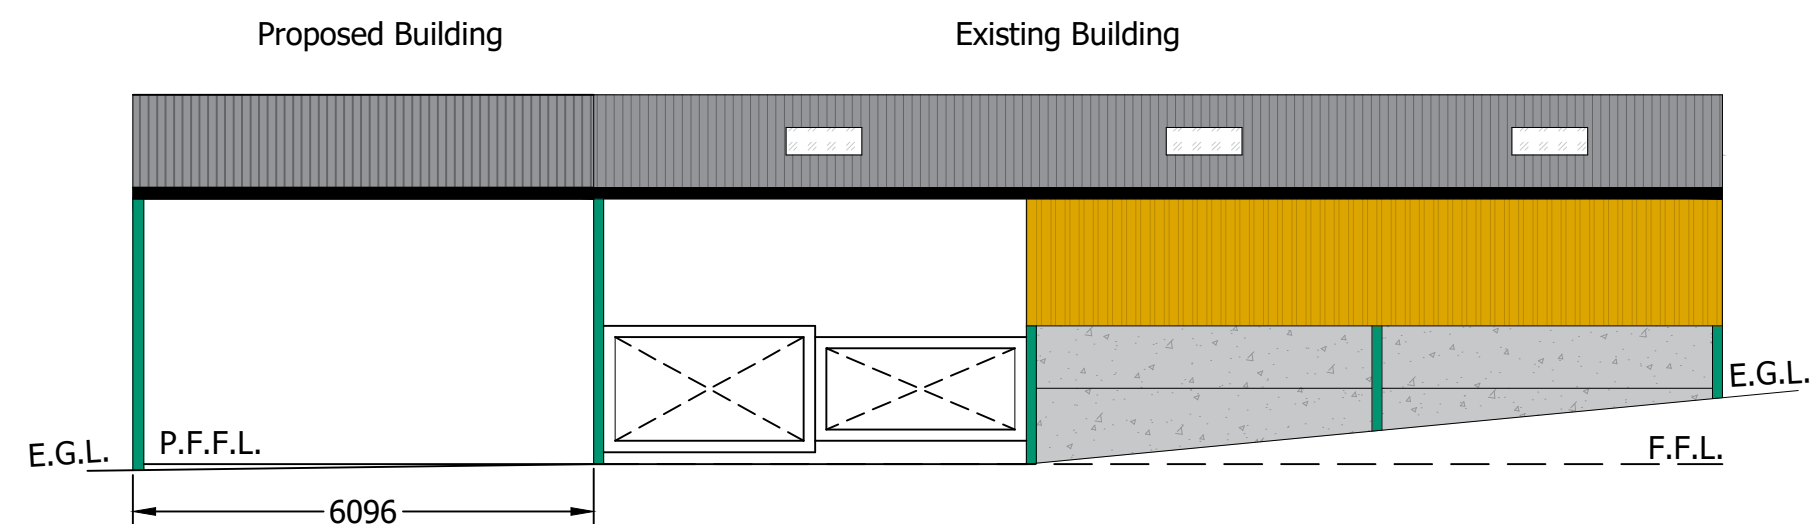


North West Side Elevation

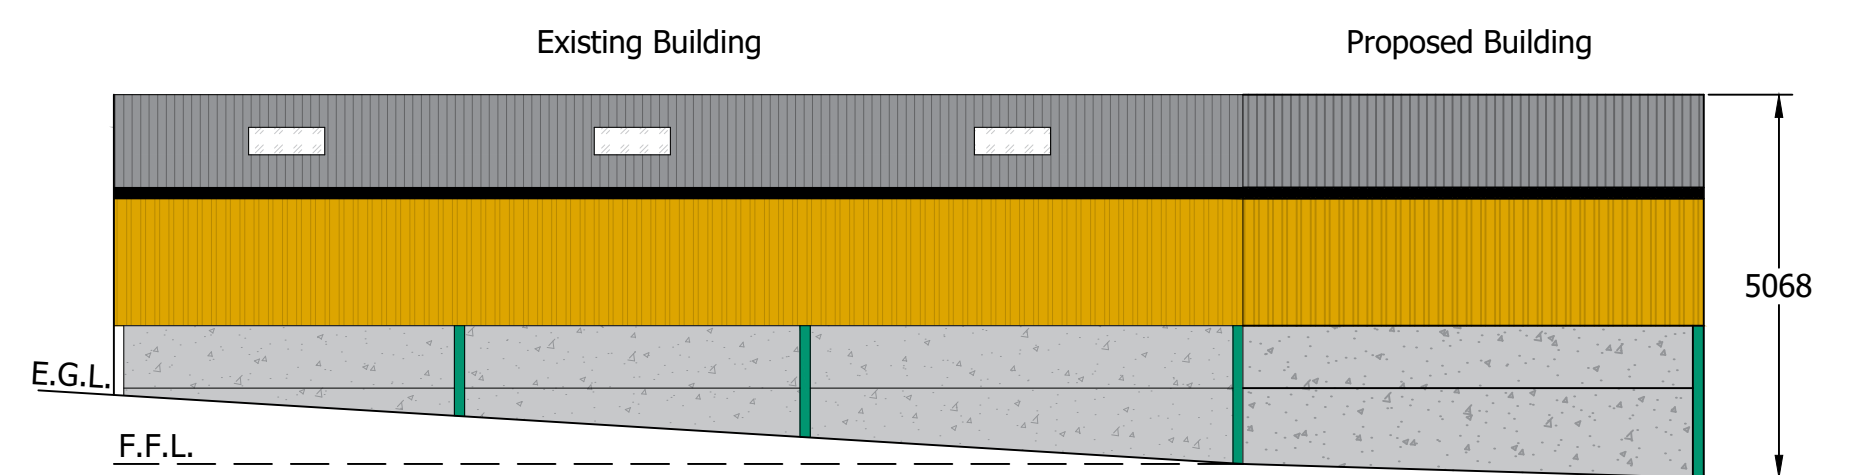

South East Side Elevation

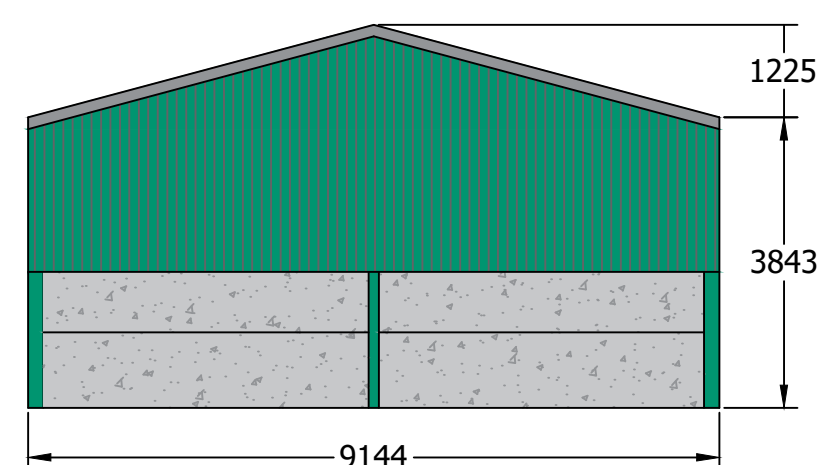

North East Gable Elevation

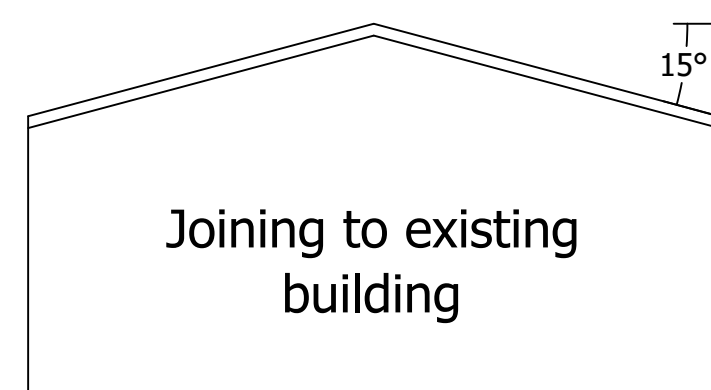

South West Gable Elevation

Joining to existing
building



Roof sheeting to be Natural coloured fibre cement sheeting.

Vertical cladding along the southeast side elevation to be treated Yorkshire boarding.

Vertical cladding along the gable elevation to be polyester coated box profile steel sheeting coloured Juniper Green (12B29).

The southwest gable elevation will connect to the existing building, the existing building wall will remain in place to provide separation between the livestock and midden area

Below cladding will be the existing pre-stressed concrete panels.

All dimensions are stated in mm

© Copyright J C Harrison Planning & Admin Services jo@jcharrison.co.uk 07792 144155		
Client: Mr W Keeling Witherings Farm, Cheadle Road, Alton. ST10 4DH		
Project: Proposed Agricultural Building to cover a midden area		
Title: Elevation Details		
Drawn by: Joanne Harrison	Designed by:	Checked:
Date: 30.12.2024	Index No.:	Approved:
Scales: 1:100 @ A2		
Drawing No: 1209-003		Revision