
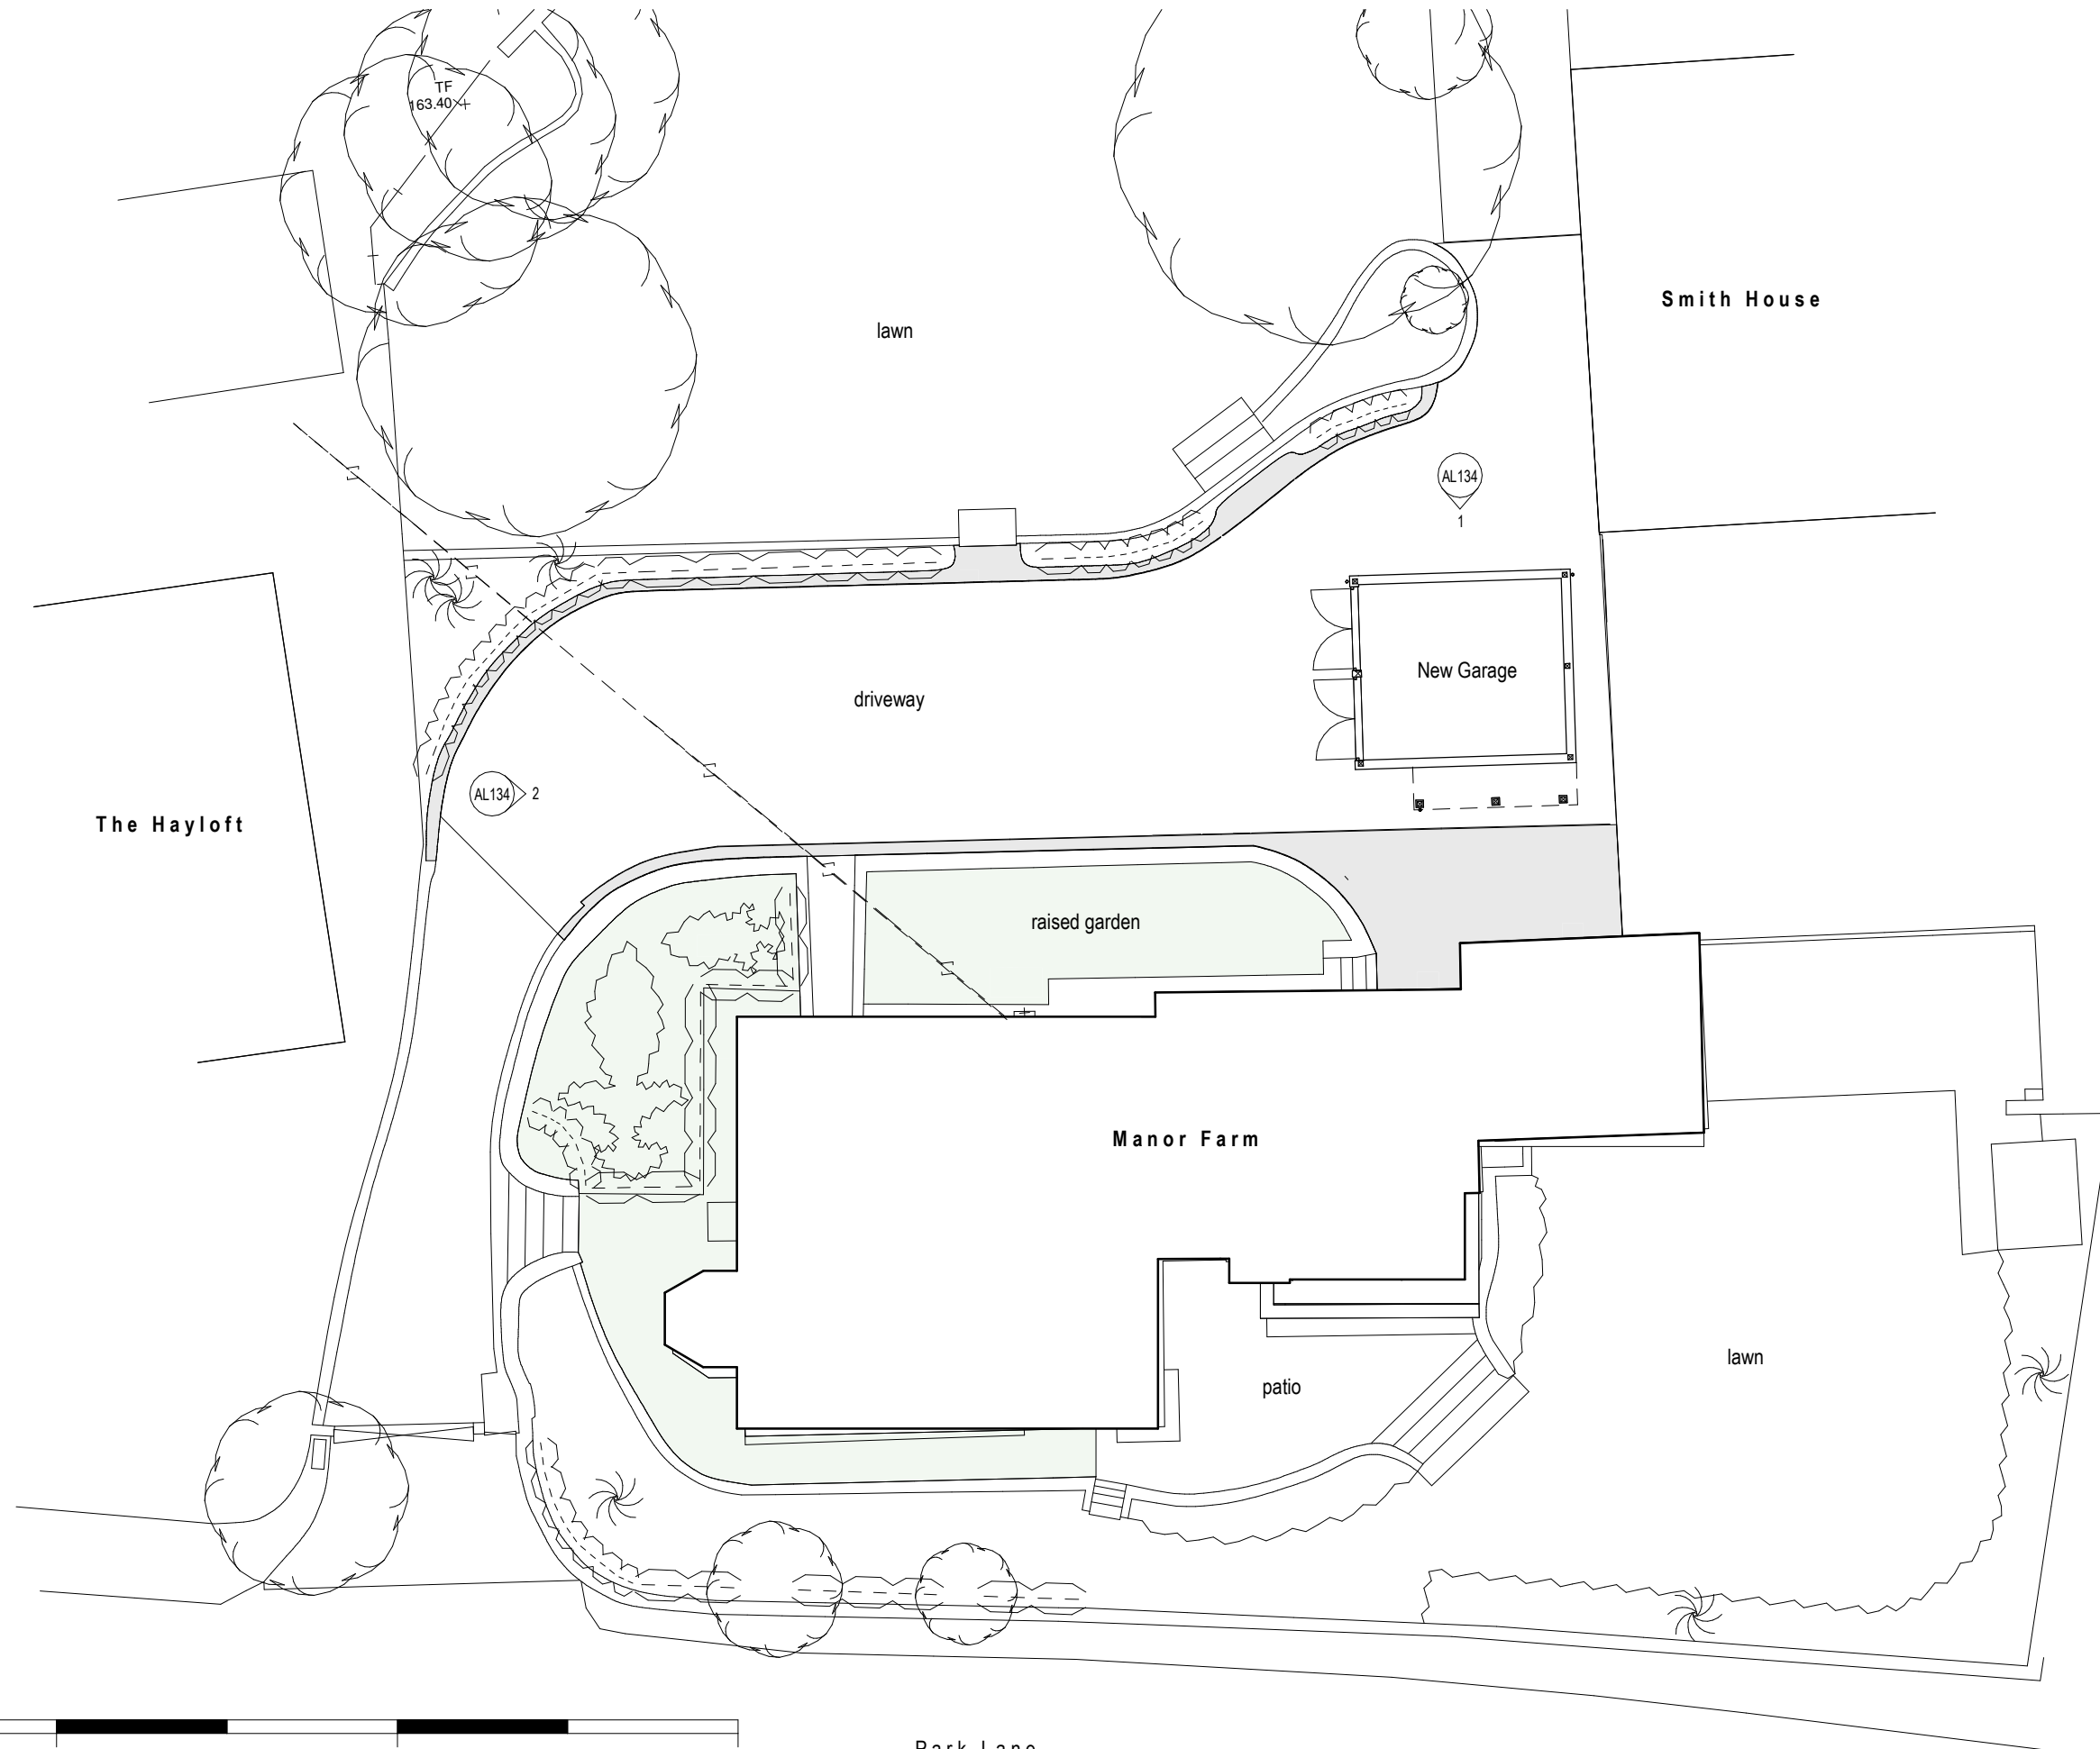


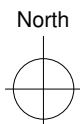

ctdarchitects Clerk Bank House Clerk Bank LEEK Staffordshire ST13 5HE t : 01538 373477 f : 01538 386503 e : info@ctdarchitects.co.uk w : www.ctdarchitects.co.uk	ctd architects © 2025 • This drawing is copyright. • All dimensions to be checked on site before proceeding. • Contractor must notify the architect of any discrepancies before proceeding. • Contractor to check/adjust dimensions of new work to suit existing conditions. Do not assume existing structure or details are plumb, square or level. • All drawings to be read in conjunction with all other consultants drawings and specs.	Rev Date Drawn Description	Client Mr & Mrs Ball	Project Proposed Glazed Kitchen Extension Manor Farm, Park Lane, ENDON. Stoke on Trent. ST9 9JA. Title Site Block Plan 'as proposed'	Scale 1 : 200	Size A3	Drawn SJ	Chk'd CH	Date 06/02/2025
					Status PLANNING & LBC APPLICATION				
					Job No. 1541	Drawing No AL132	Rev.		