



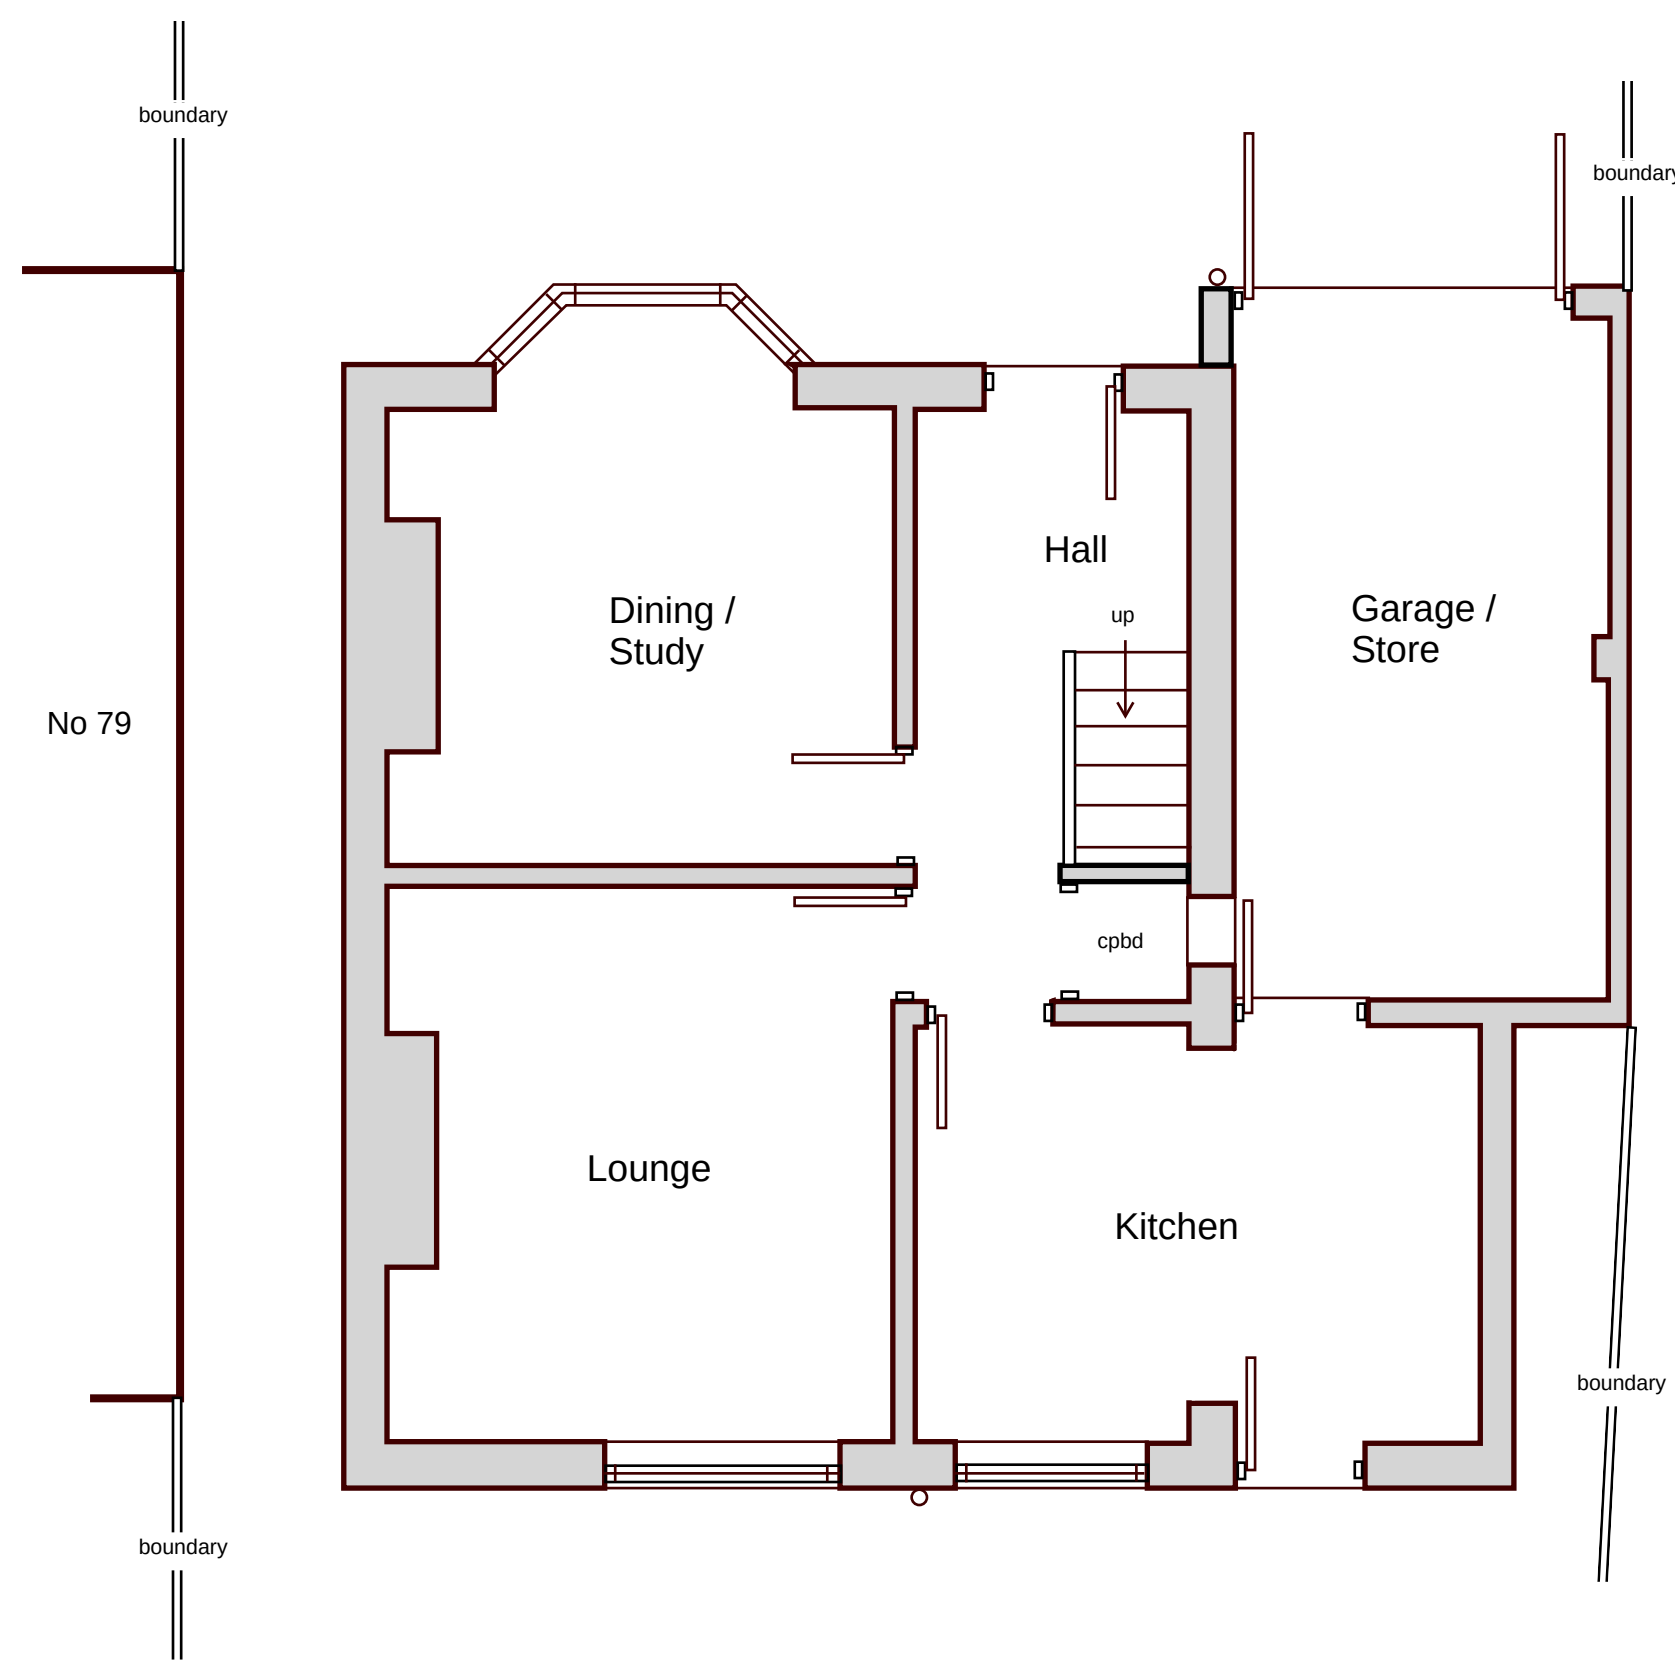

ex IC


ground floor layout

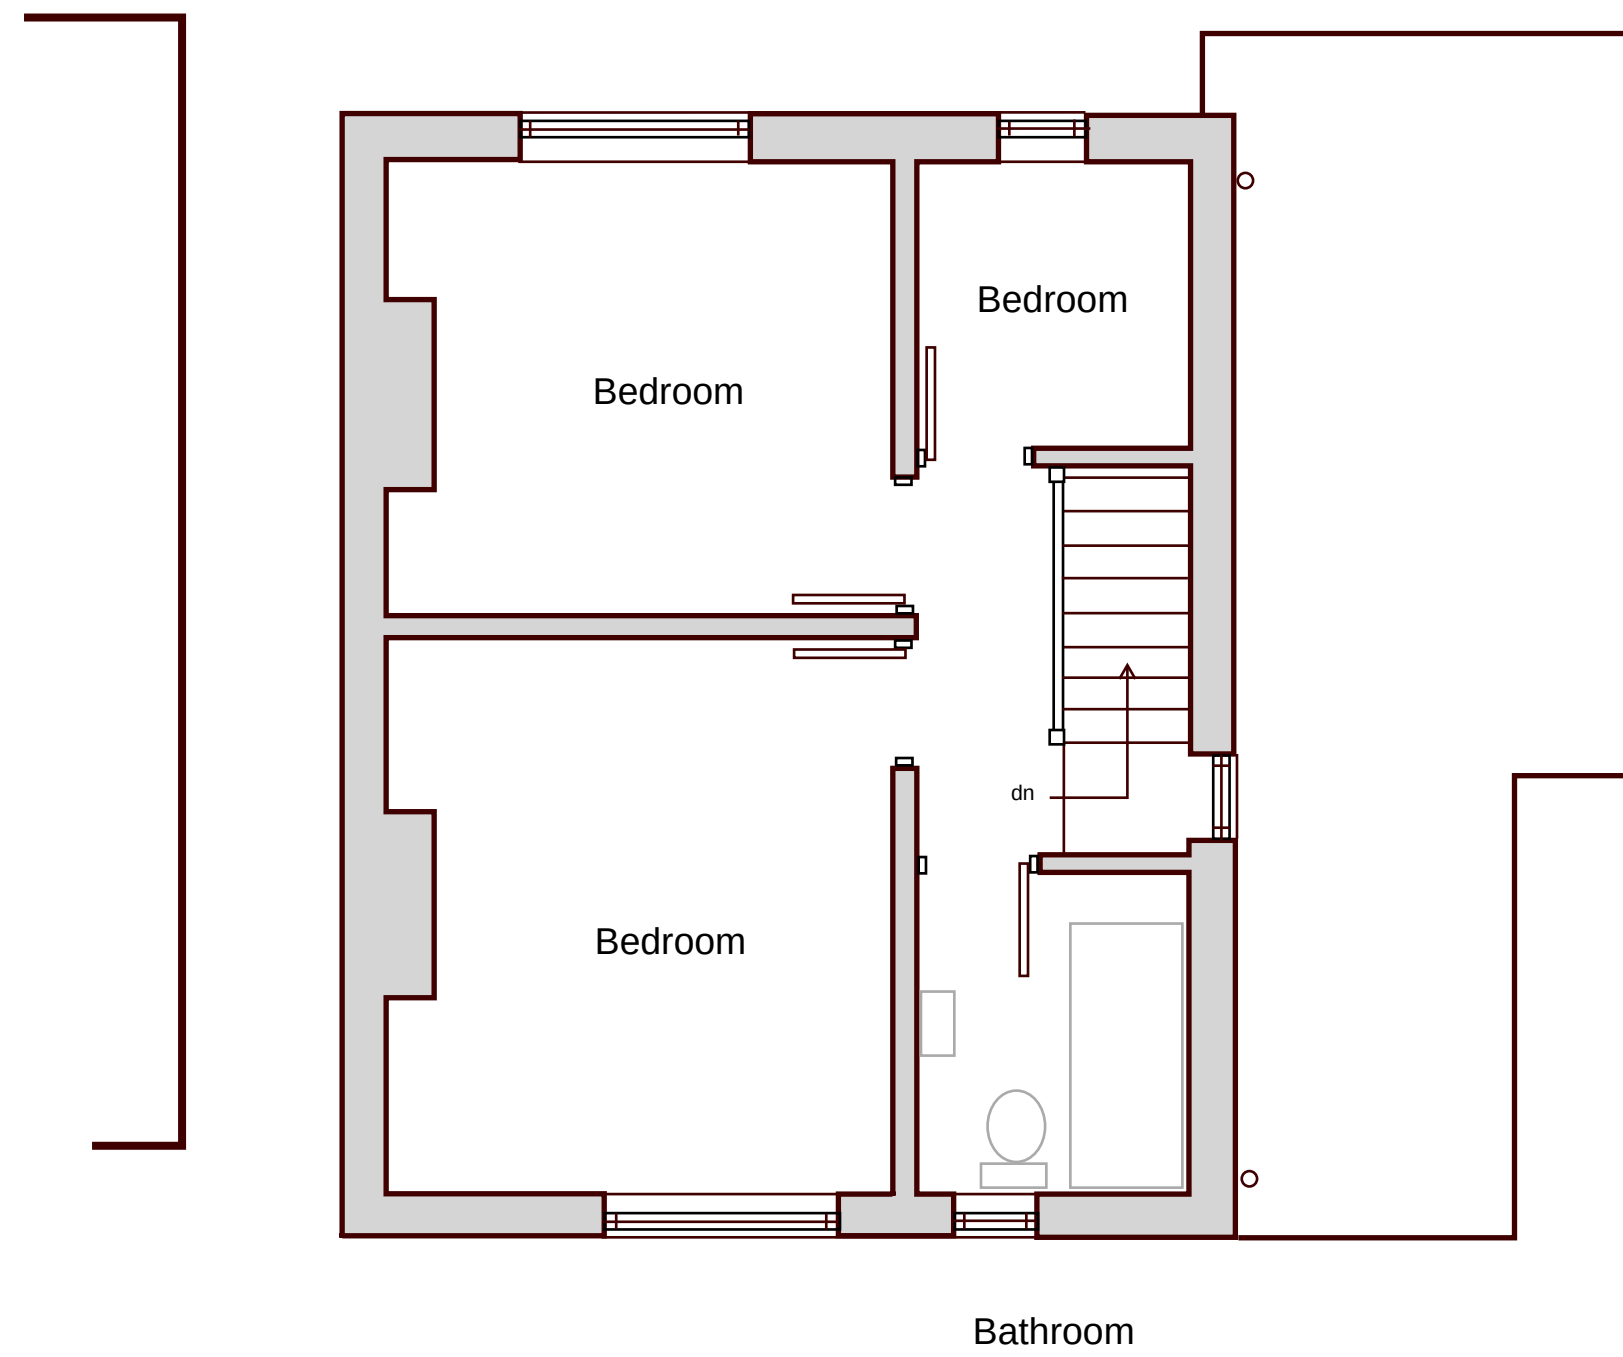

first floor layout




front elevation

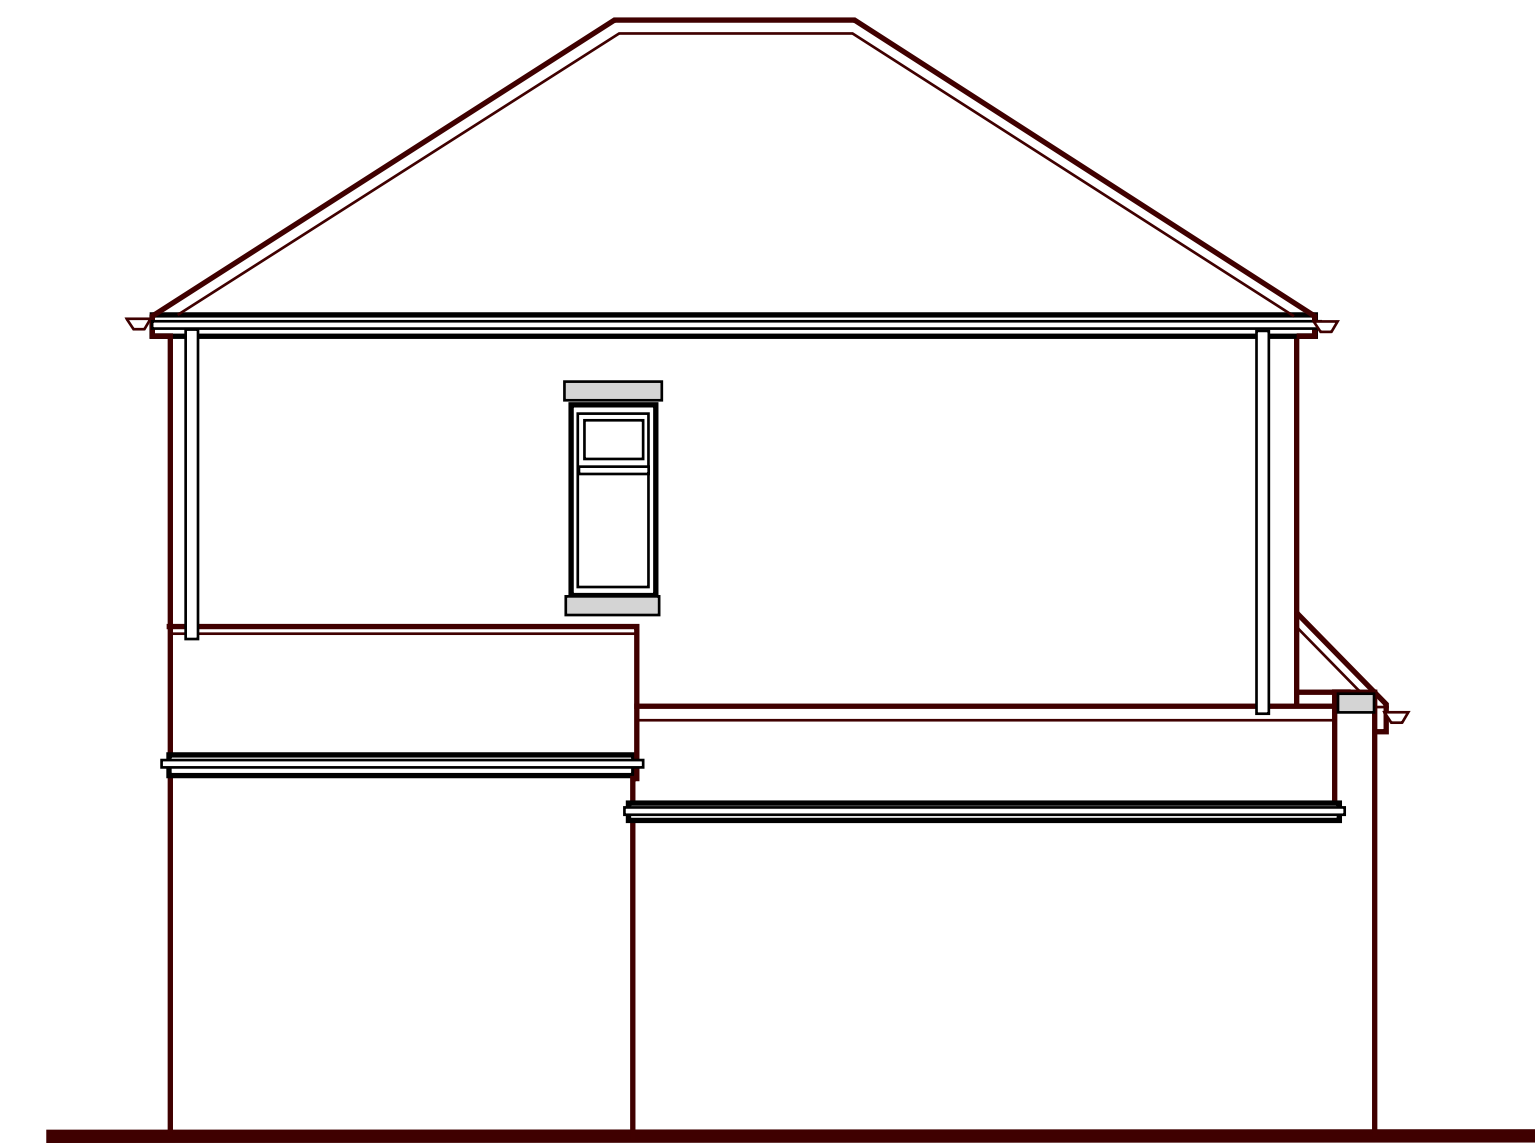

side elevation



rear elevation

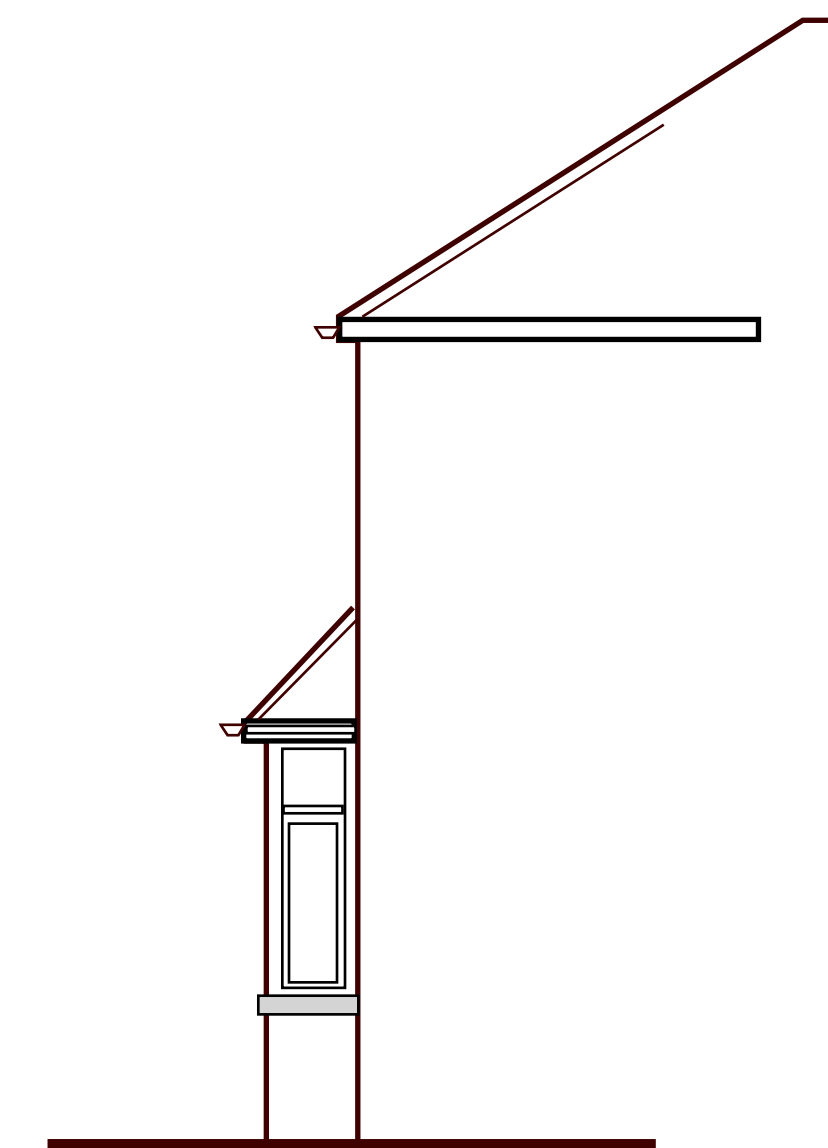

side elevation at front