




Existing Street Scene 1:100



Proposed Street Scene 1:100

Proposed Dwelling, The Meadows

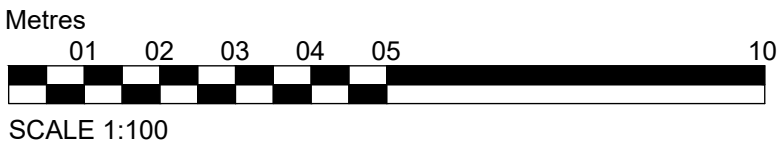

A	18.02.25	JB	-	Amendment to design following emails to planning officer
Rev	Date	Drawn	Checked	Description
Client Mr Bob Eggington		Scale 1:100	Paper Size A1	Date 19.03.24
Project Proposed Dwelling, The Meadows		Drawn JB	Checked -	Stage PLANNING
Drawing Title Street Scene As Existing / Proposed		Job Number 23046	Drawing No. 3	Revision A

James Bell Architecture Ltd
Rural Architecture & Residential Property
Barn Studio, Lightfoot Green Farm, School Lane, Brereton, Cheshire, CW11 1RT, Tel: 01477 500155, admin@jamesbellarchitecture.com