
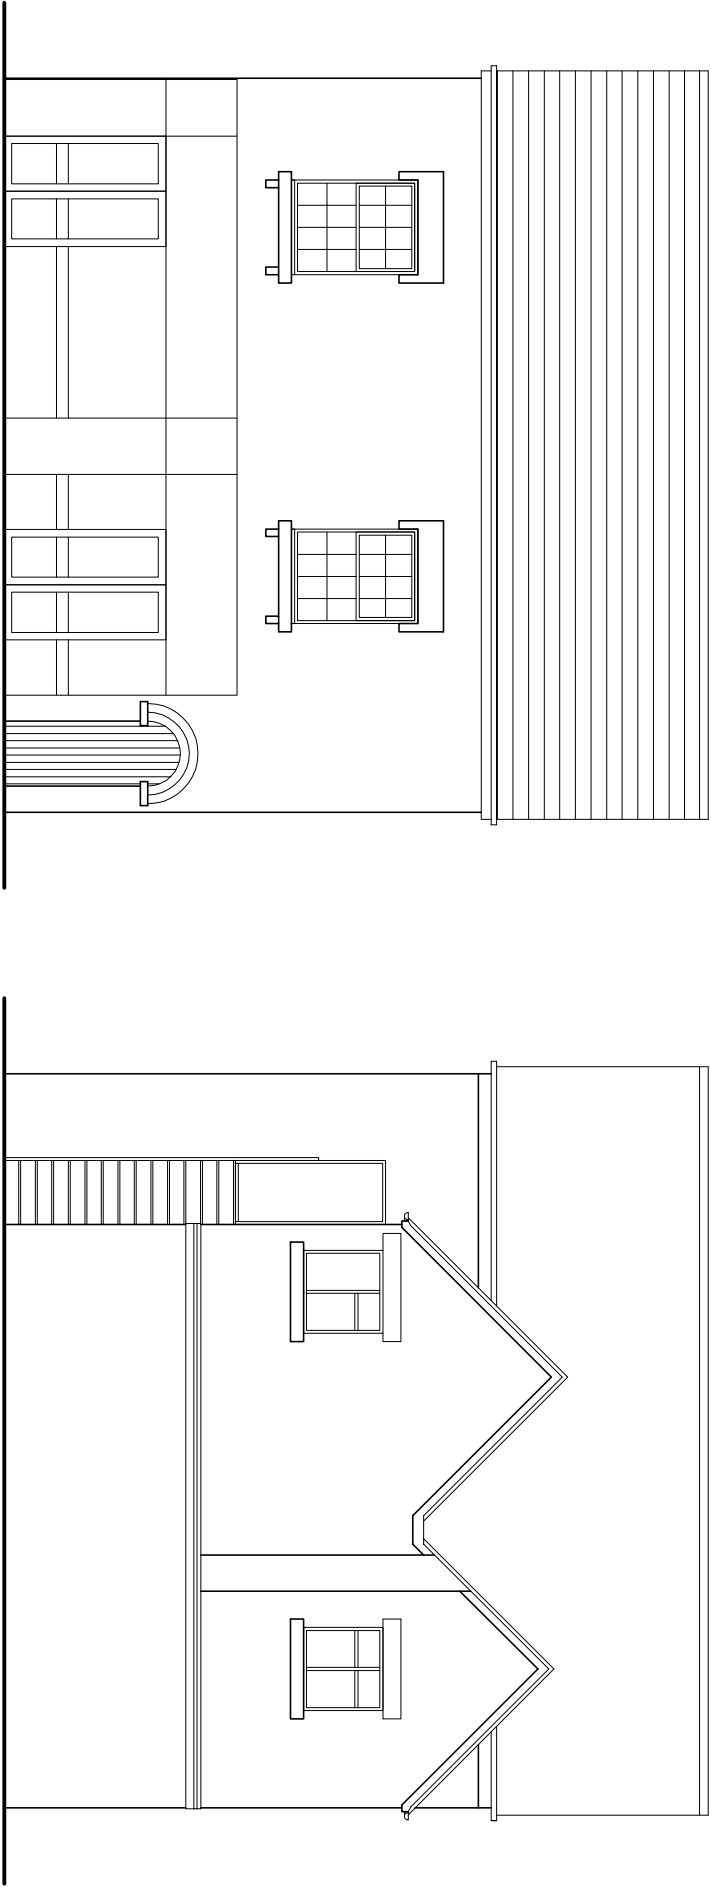
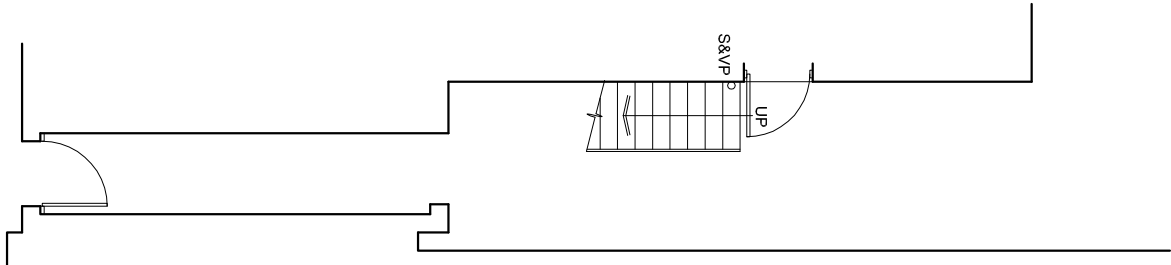


Scale Bar 1:100

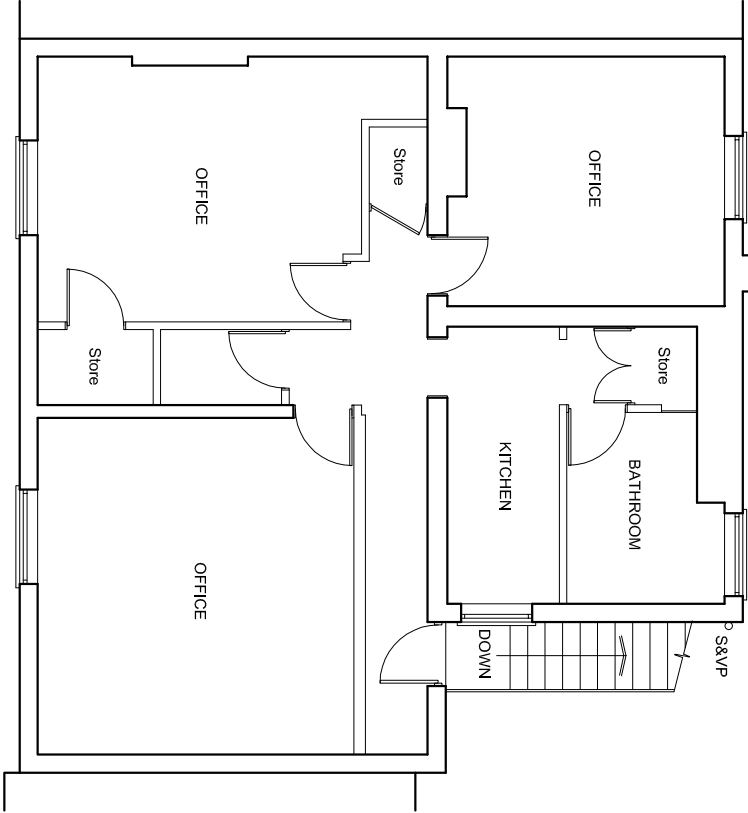

simon mason designs ltd.
architectural services

e simon@smasondesigns.com
www.masondesigns.fsnet.co.uk
t 01925 212728
m 07870 606532

Copyright Protected ©

APPLICANT
MRS C CHEN
23 HIGH STREET CHEADLE
STOKE ON TRENT
ST10 1AA

PROPOSED
CHANGE OF USE FROM FIRST
FLOOR OFFICE TO RESIDENTIAL

DATE	SCALE
January 2025	1:100 @ A3

DRAWING NO.
03/25/1